



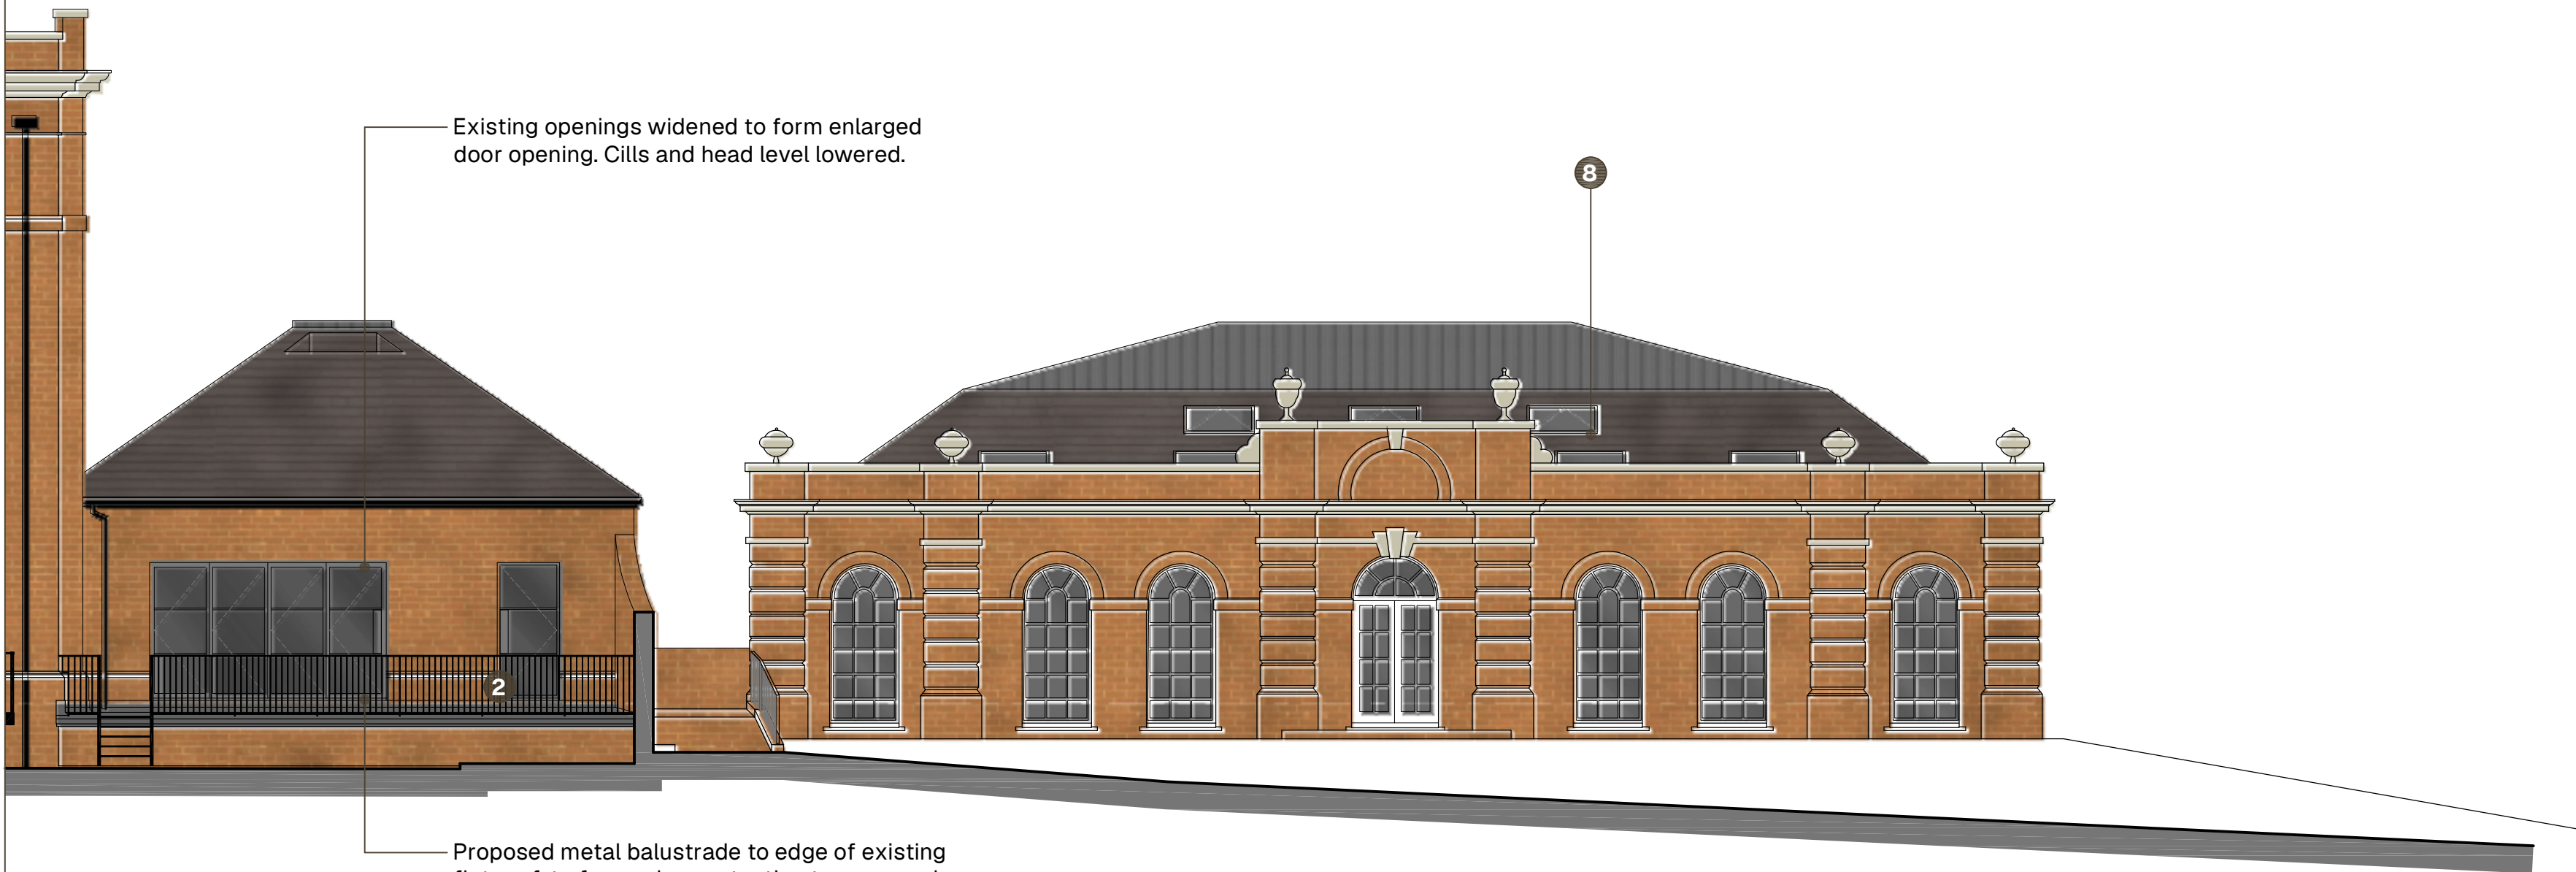

5. SOUTH WEST ELEVATION

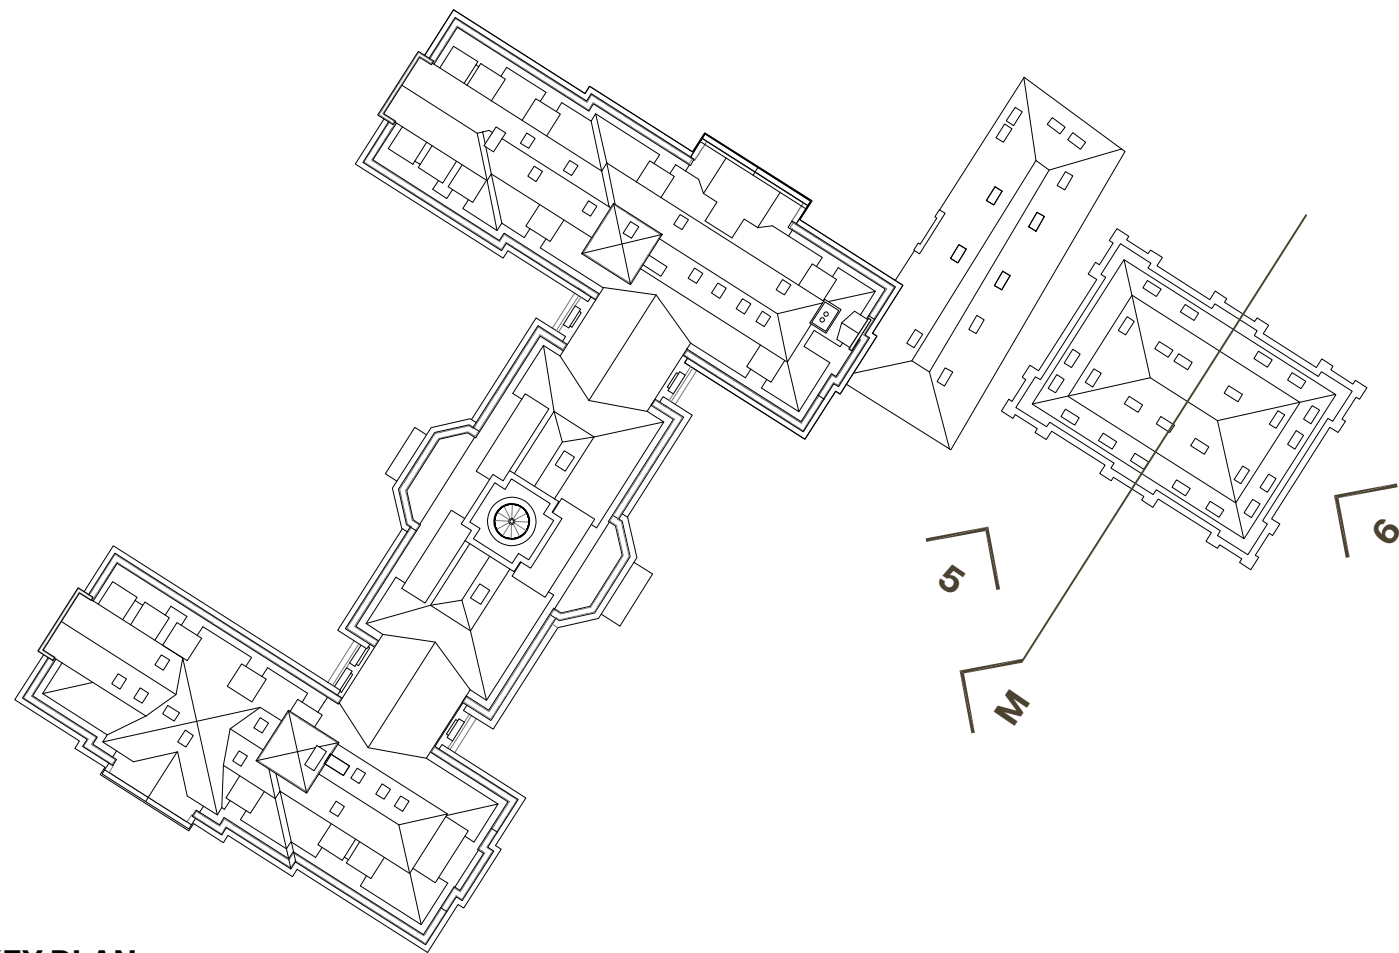


KEY PLAN

LEGEND:

- 1 Proposed box dormer, with metal clad walls to reflect visual appearance of lead and completed with dark grey opening doors, of either U-PVC or aluminium construction.
- 2 Existing window cill level lowered and window replaced with a new hinged opening doors of either U-PVC or aluminum construction, finished in white.
- 3 Proposed raised terrace and steps, or metal construction with black metal balustrade.
- 4 Proposed black metal balustrade, providing edge protection up to 1100mm.
- 5 White glazing bar detailing added to all existing windows and doors to main building.
- 6 Proposed ventilation louvres.
- 7 Proposed window/door and opening formed in existing external wall.
- 8 Proposed roof window installed to existing roof.



6. SOUTH EAST ELEVATION

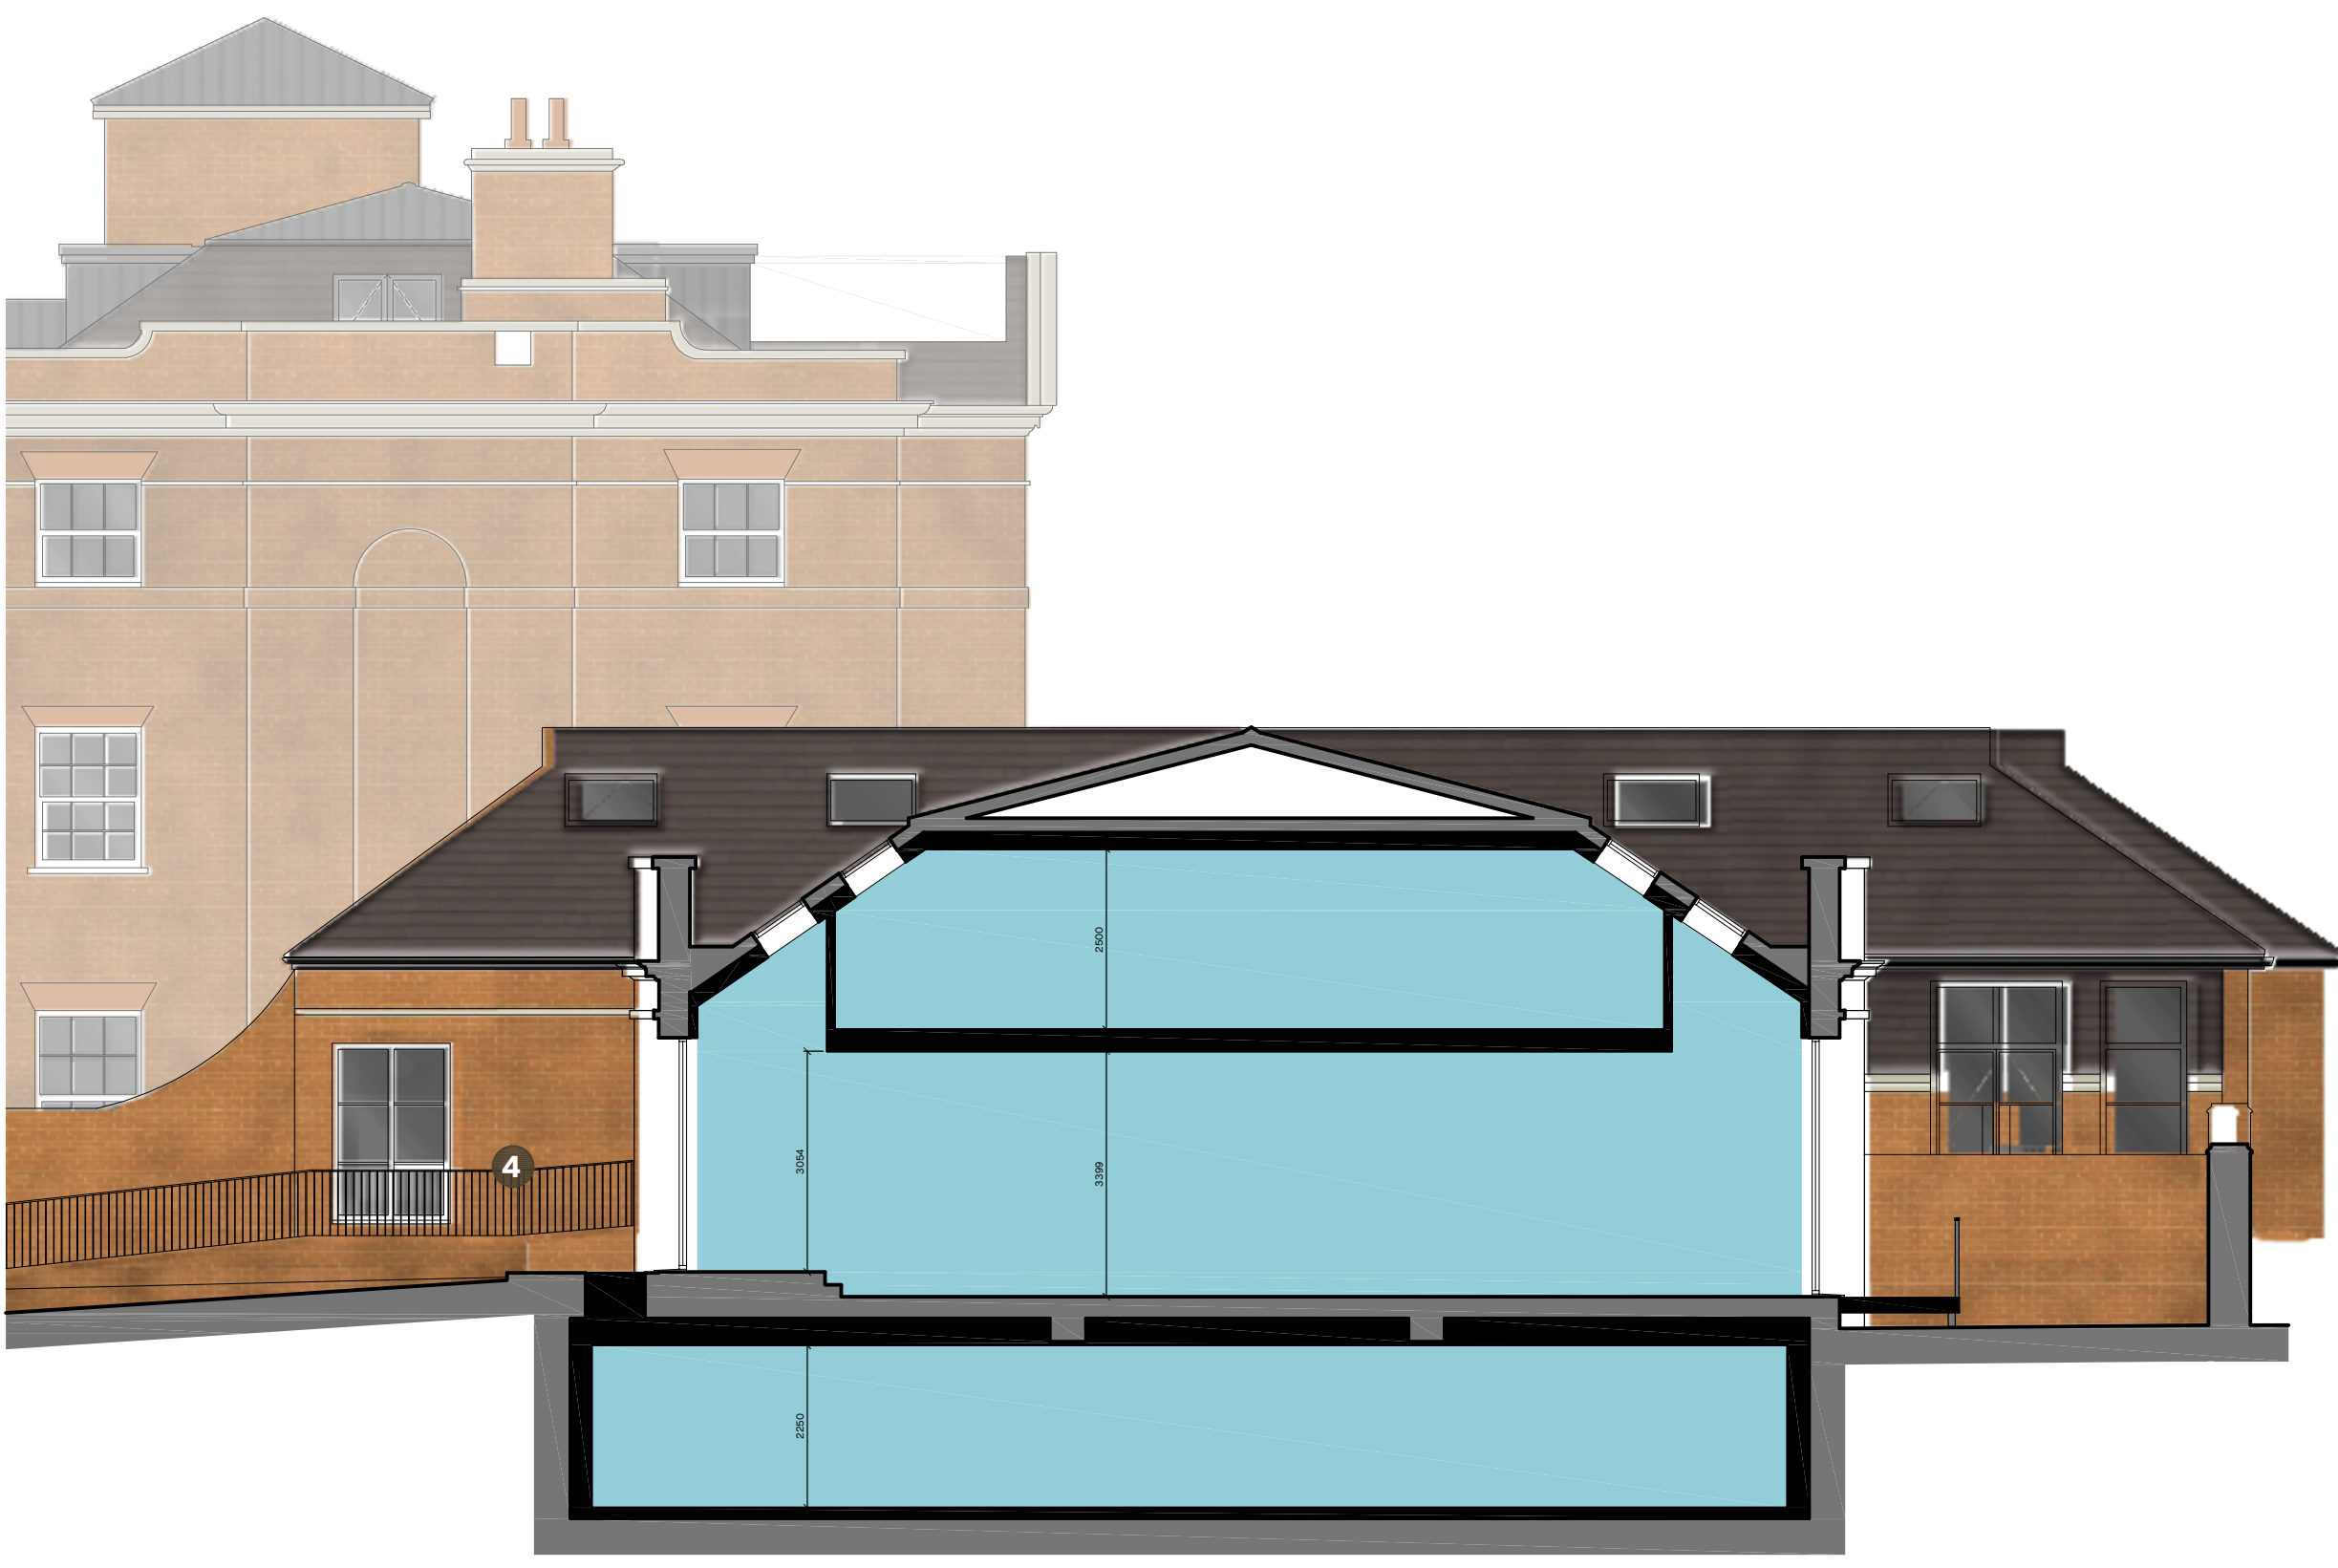

SECTION MM