


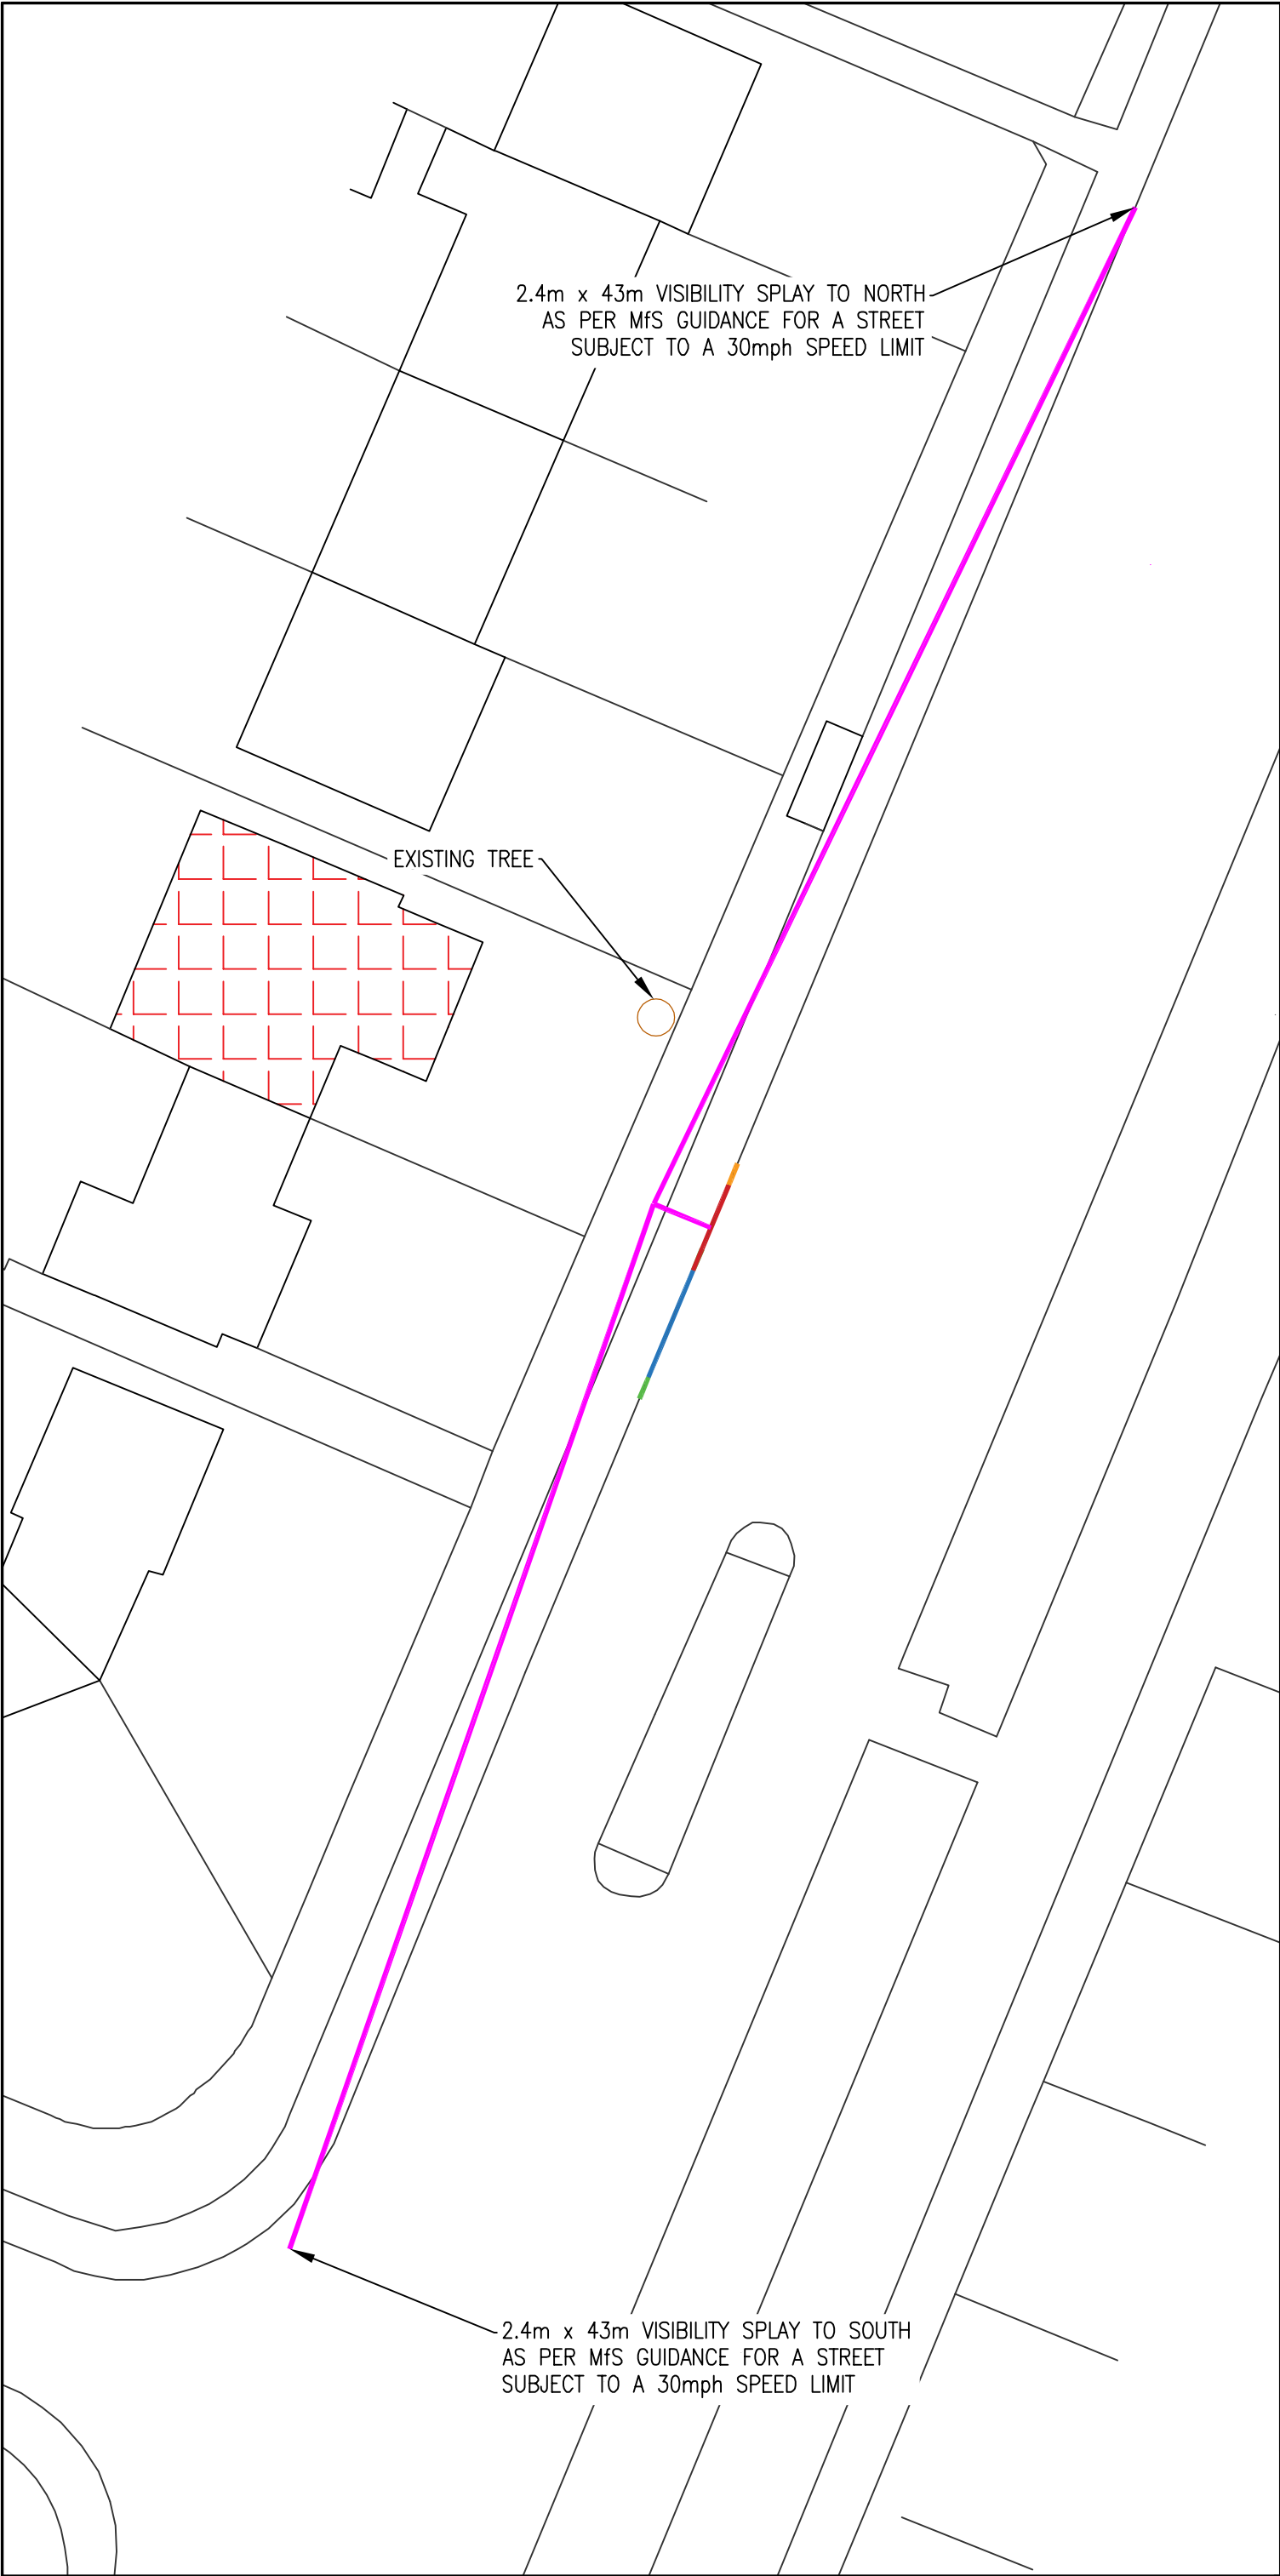

KEY

-  - RELEVANT PROPERTY
-  - EXISTING DROPPED KERB
-  - EXISTING RISER KERB
-  - PROPOSED 3.6m DROPPED KERB
-  - PROPOSED RISER KERB

B	23 JAN 2024	TS	NORTHERN ACCESS OPTION REMOVED			
A	20 DEC 2024	TS	EASTERN ACCESS OPTION RELOCATED			
REV	DATE	BY	DESCRIPTION		CHK	APD
DRAWING STATUS:						
Ordnance Survey (c) Crown Copyright 2018. All rights reserved. Licence number 100022432						
EAS 1st Floor Millers House, Roydon Road, Stanstead Abbots, Hertfordshire, SG12 8HN Tel: 01920 871777 www.eastp.co.uk						
CLIENT:						
ARCHITECT:						
PROJECT: 18 LONDON ROAD, BALDOCK, NORTH HERTS						
TITLE: PROPOSED ACCESS VISIBILITY SPLAY						
SCALE @ A3: 1:250		DESIGN—DRAWN: TS		DATE: 23/01/2025		
PROJECT No: 5555		DRAWING No: SK01				