



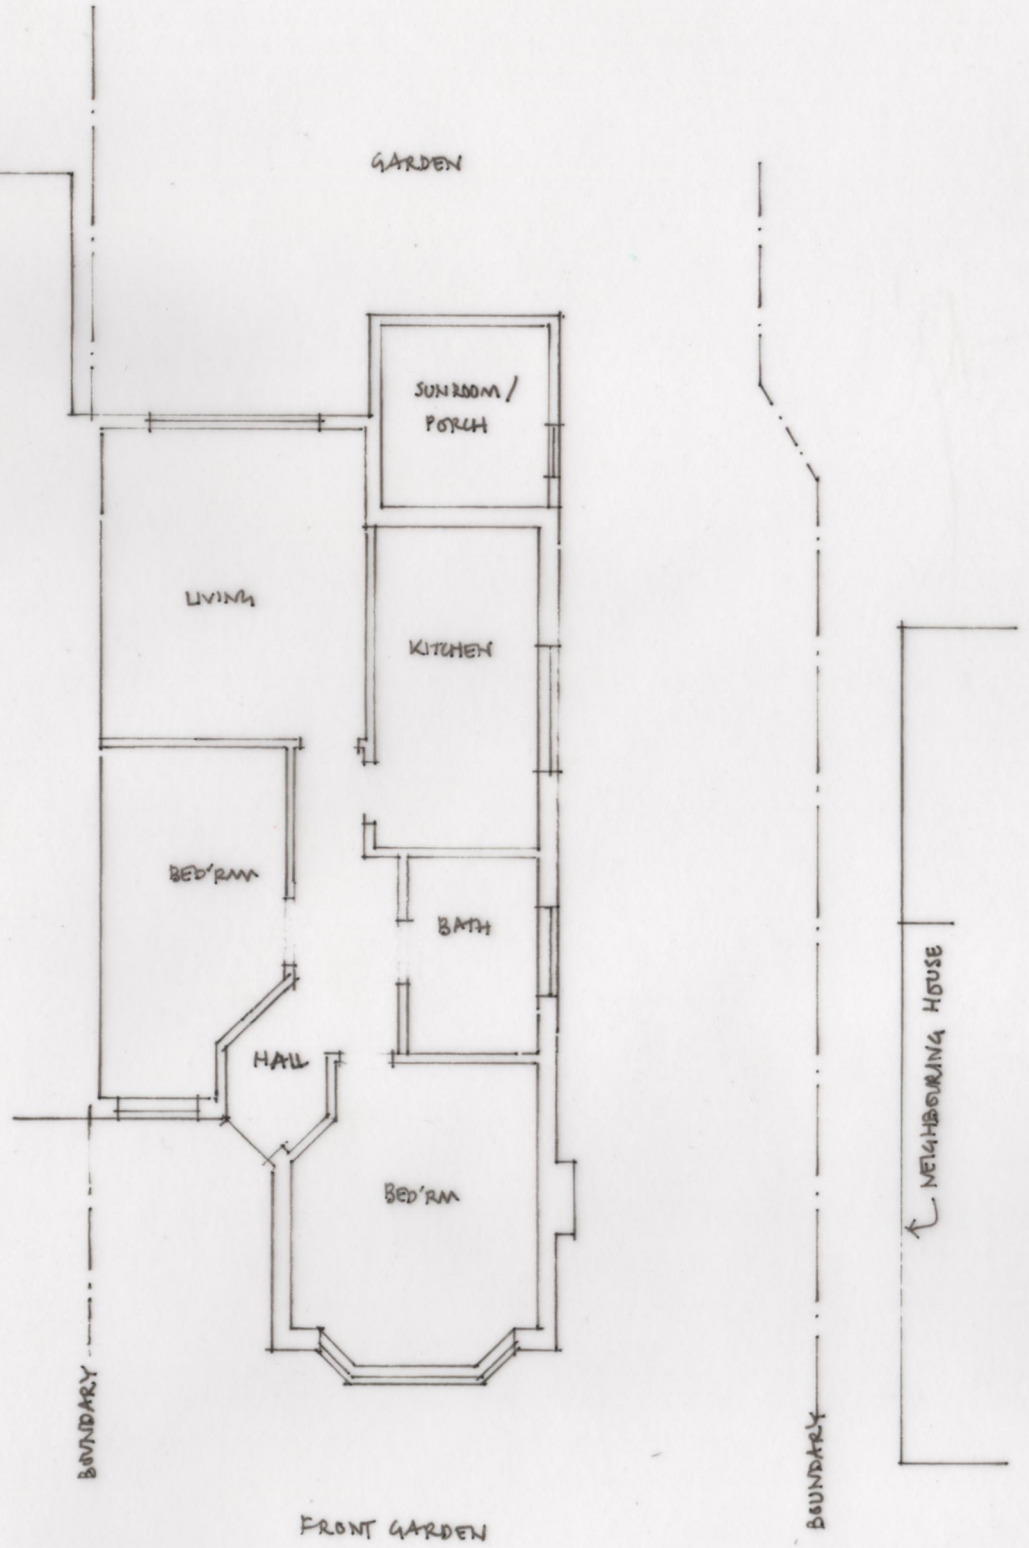


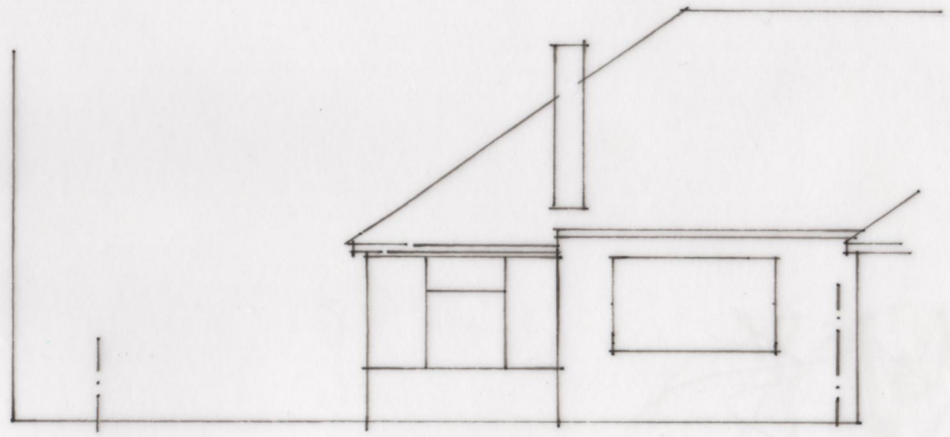

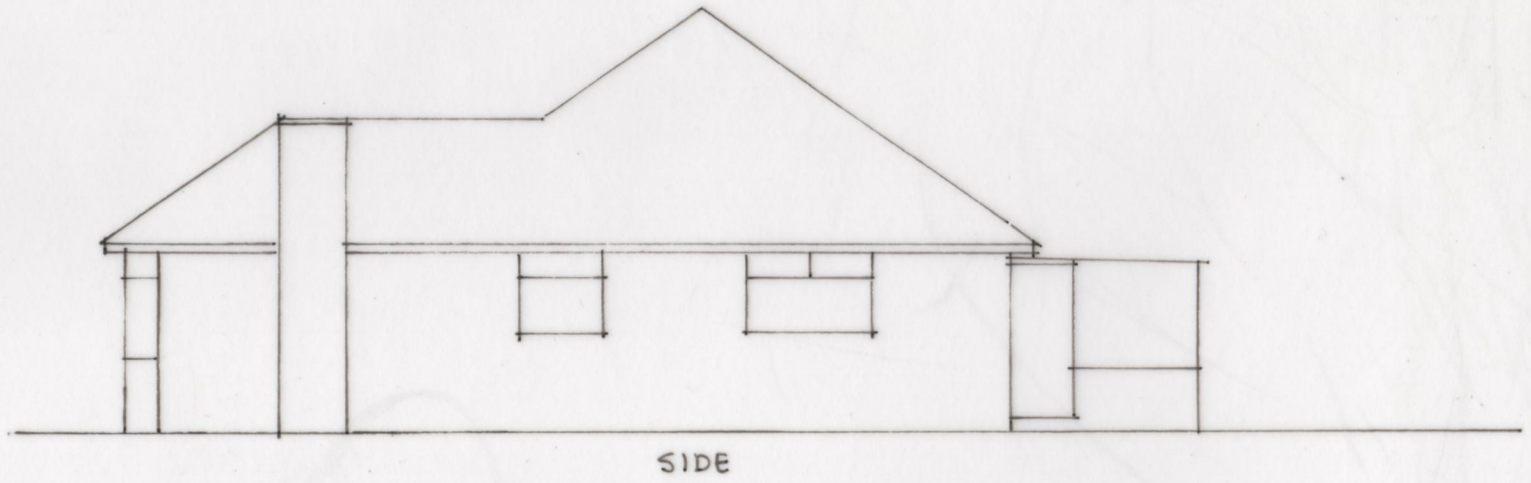

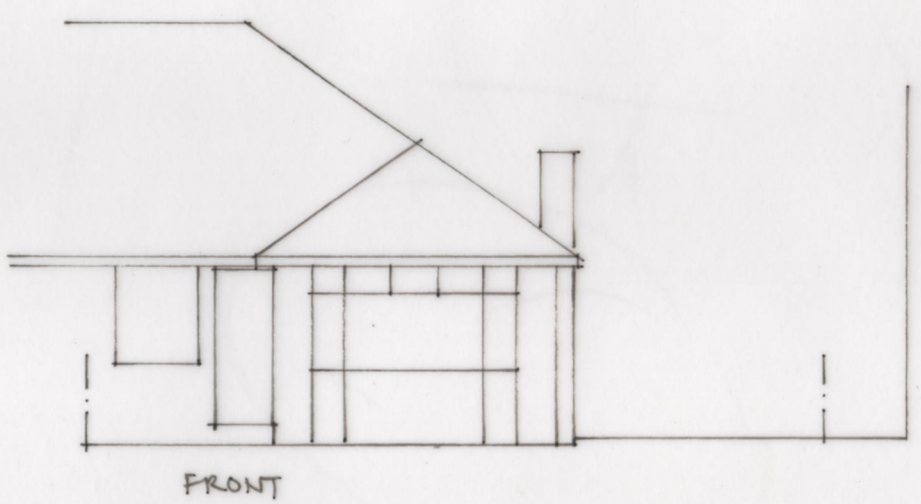

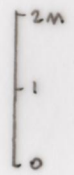

JEREMY WILLIAMS LEROY
RIBA CHARTERED ARCHITECT

No1 THE LIMES HITCHIN HERTS SG5 2AY
TEL/FAX 01462 624740

79 WESTON WAY
BALDOCK

SIDE & REAR EXTENSION

EXISTING PLAN AND ELEVATIONS

APR 2018 1.100@A3

E1