



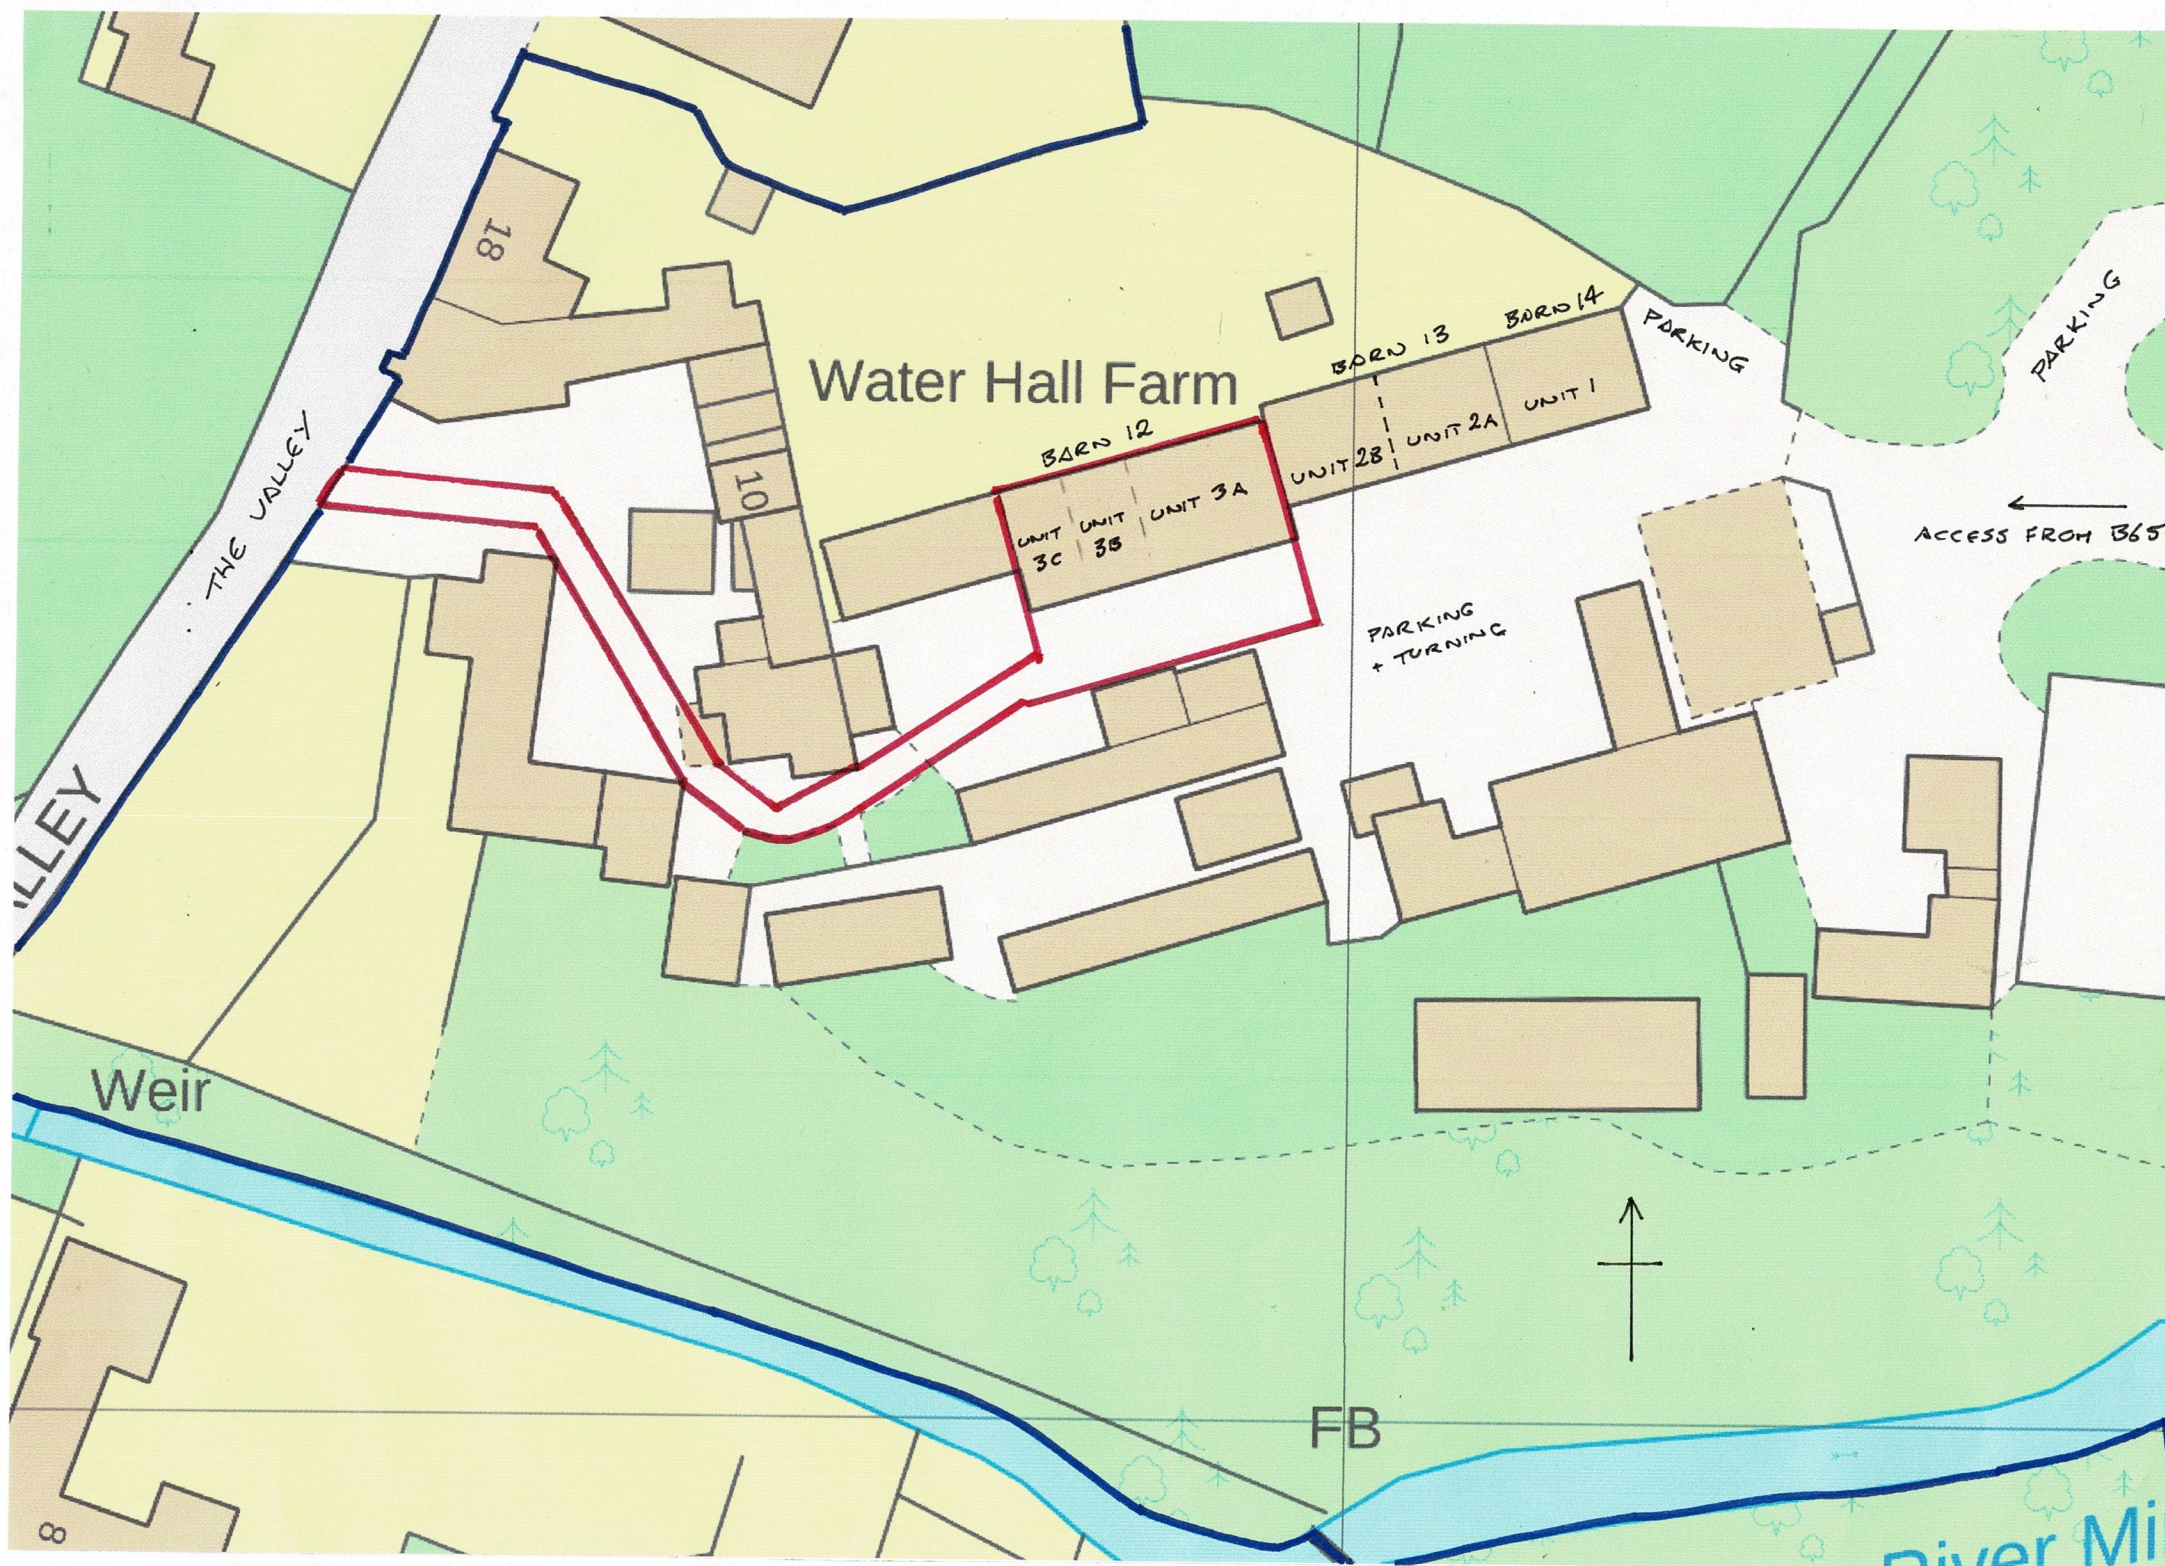

Block Plan 1:500

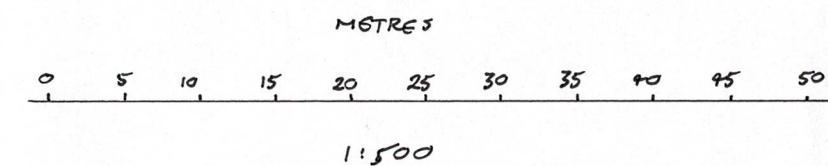

Scheme – Change of Use from Redundant Agricultural Building to Flexible Use Under Class R

**Address – Barn 12 – Units 3a, 3b, 3c
Waterhall Farm,
Hitchin Road, Whitwell
SG4 8AF**

Date – June 2026
Scale – 1:500 @ A3
Drawing Ref – 2026/415/02 – Block Plan

Sheet 2 of 4

By Dorli Newbery BEng(Hons) - 07946584925
dorlinewbery@btinternet.com



Dorli Newbery Structures

Order Licence Reference: SP127851
© Crown copyright and database rights 2025
Ordnance Survey AC0000824000
Date of Production: October 10th 2025

These drawings have been prepared in relation to an application for "Change of Use of from Agricultural Building to Flexible Use. This drawing should be read in conjunction with all drawings in the series 2026/405/01 and the Planning Statement. All dimensions and setting out to be confirmed on site and any discrepancies reported to the designer.