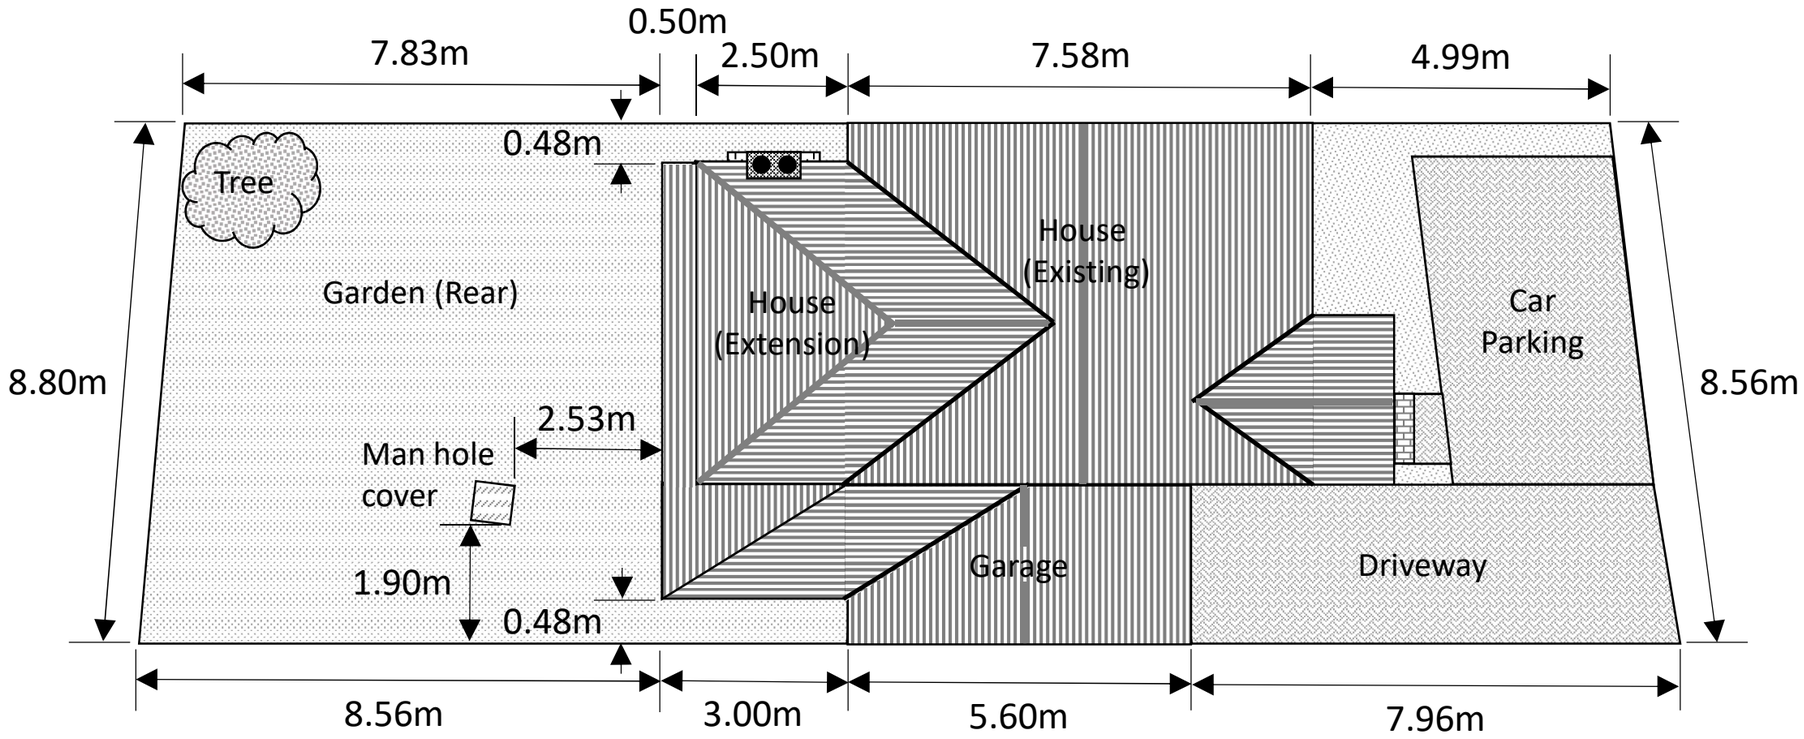



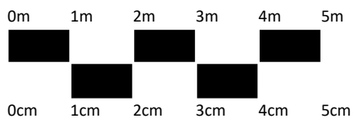

2	April 2018
1	January 2018
Issue	Date

Scale
1:100 @ A3

Copyright
No Copyright

Site Address
25 Heron Way
Royston
SG8 7XH

Sheet
1
Of
1

Drawing Number
SG87XH25/003

Drawing Title
Layout Plan - Proposed