
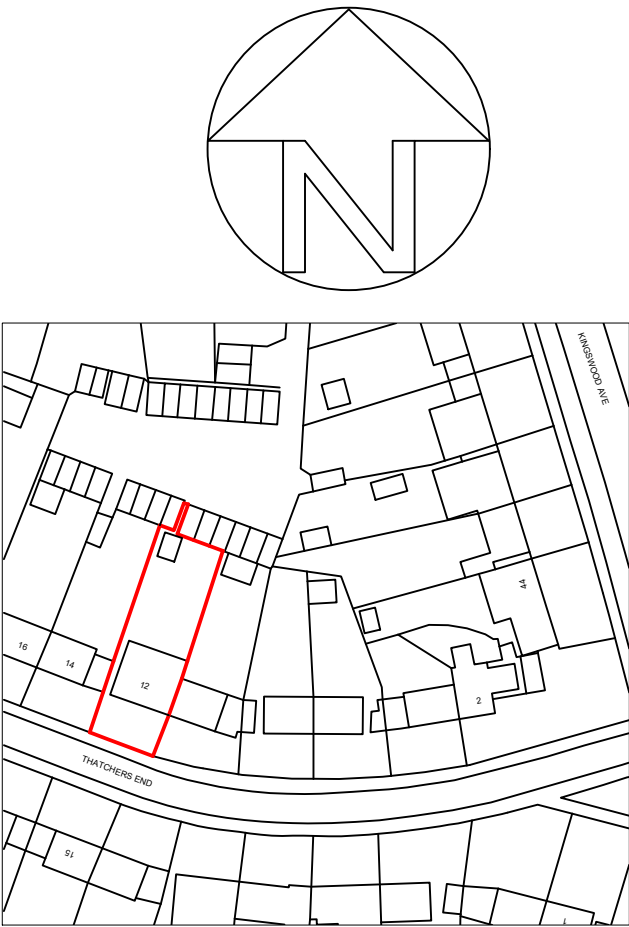


All drawings to be signed off by building control before the commencement of any works. If works commence on a Building Notice, the Builder/property owner commences works at their own risk and ELA Design (or its Officer's) cannot accept and liability whatsoever for these works carried out.

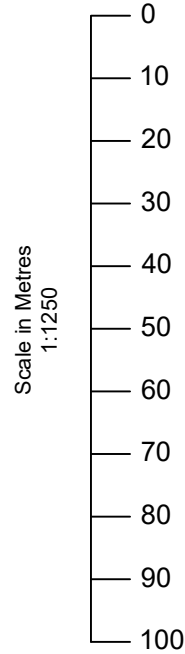

LOCATION PLAN

O/S licence number			
100060020			
Rev	Date	Details	By
A	14/04/26	Revision A	CE
Project: Loft conversion			
Drawing: Site Location Plan			
Address: 12 Thatchers End, Hitchin, SG4 0PD			
Drawing N°: ELA/21			Rev: A
A3 Scale: 1:1250	Drawn By: CE	Job No: 3550	Date: 14/04/26
		ELA Design Beechcroft Riverside Avenue Broxbourne Herts EN10 6RA www.ela-design.co.uk Tel:- 07979510821	