
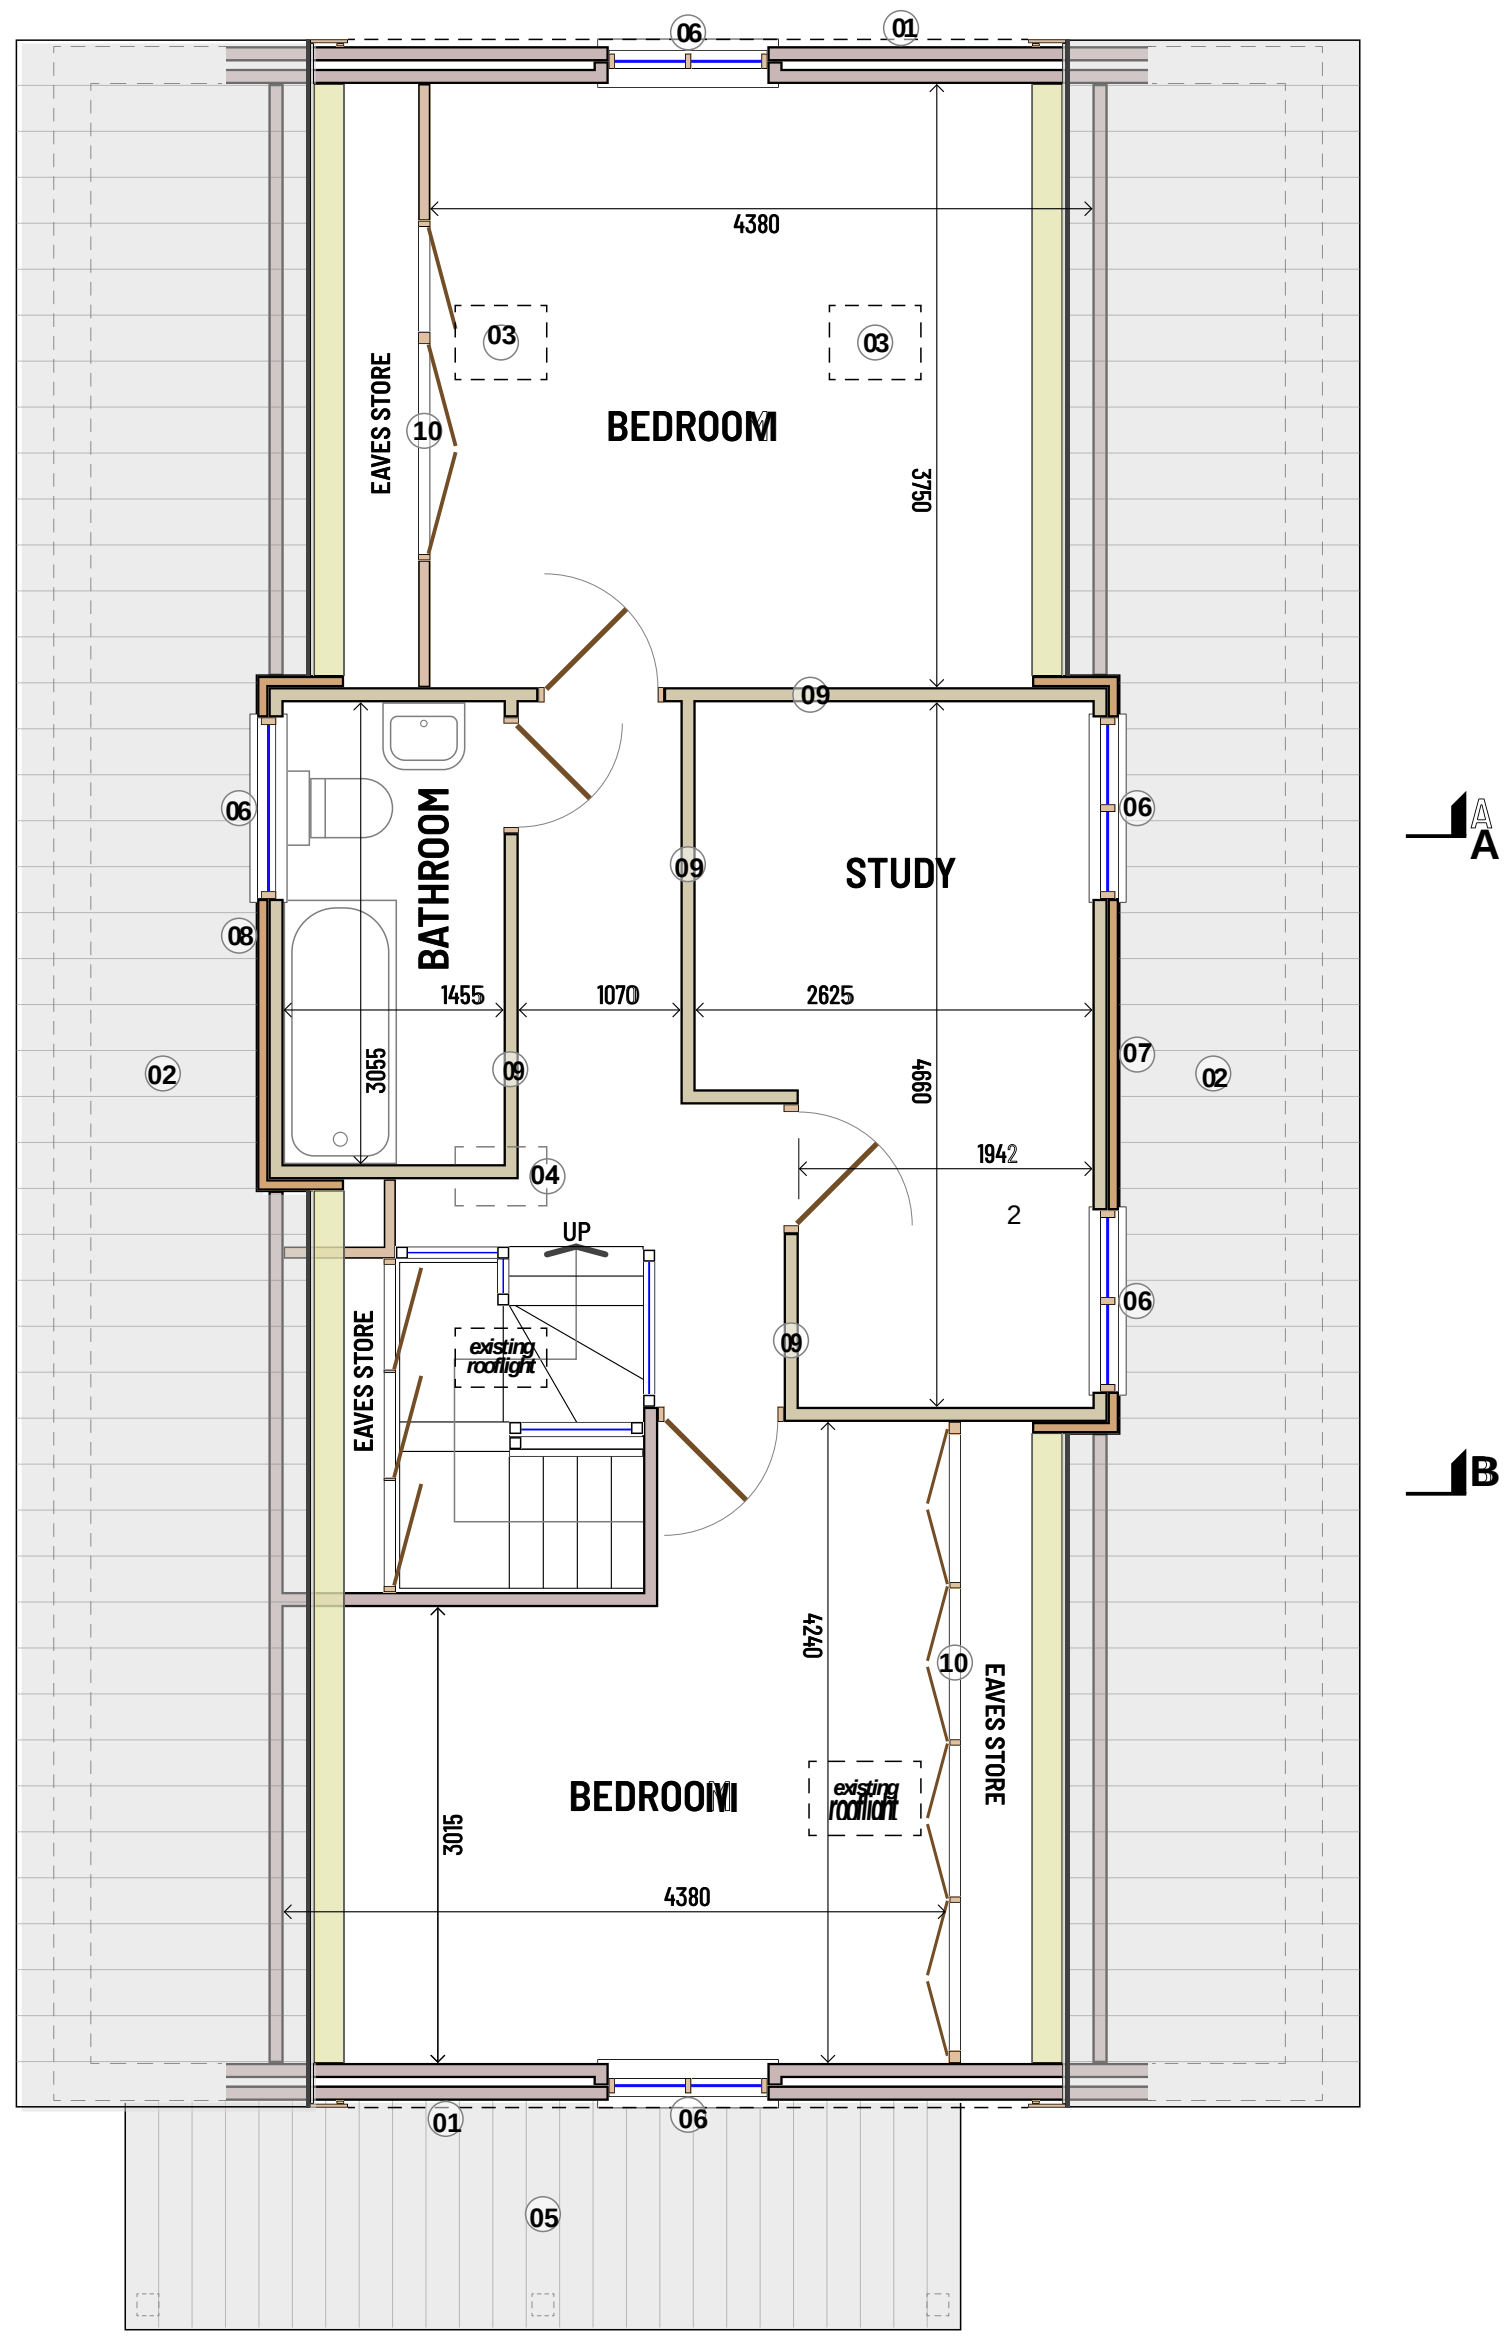
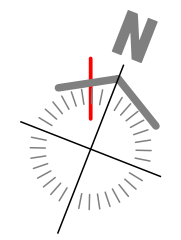


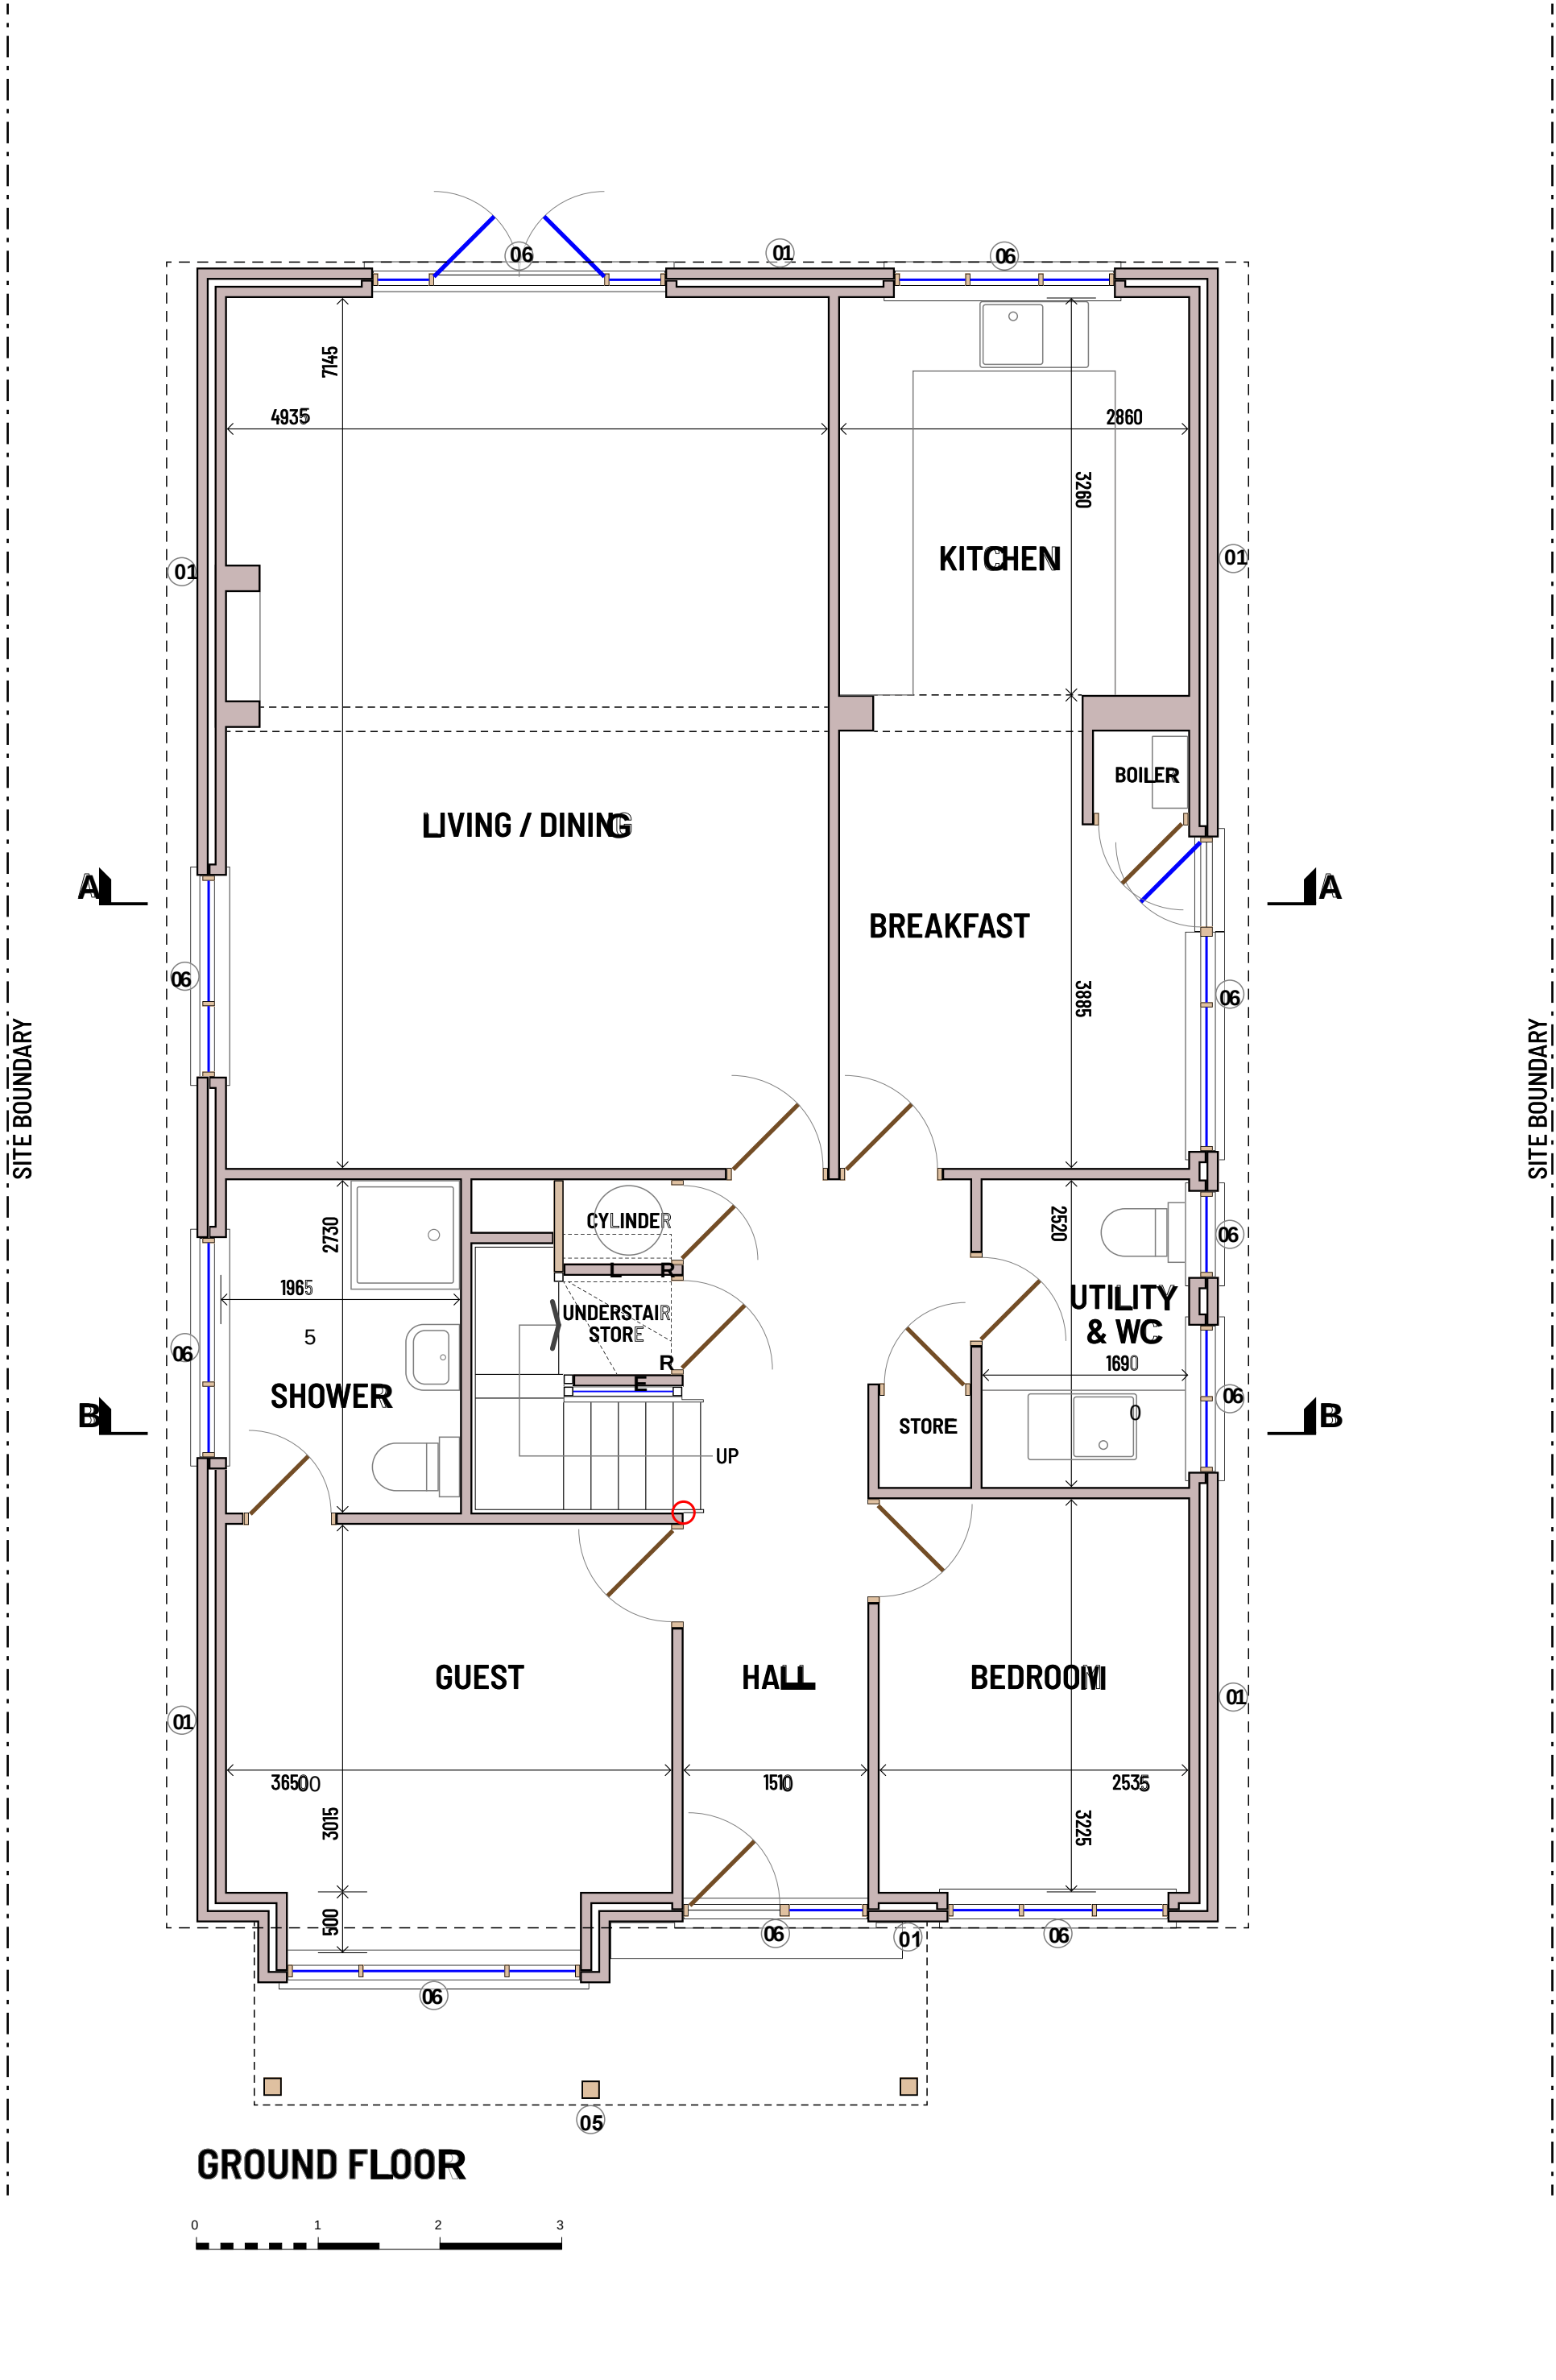

- ### NOTES
- 01 White render on insulation sheets to external wall
 - 02 Slate roof to replace existing pantiles
 - 03 New rooflight to match existing
 - 04 Rooflight removed
 - 05 Porch roof replaced & extended tiled roof with braced timber post supports
 - 06 Replacement window/ door to fit existing opening
 - 07 Existing dormers connected between retained windows; flat roof to replace dormer pitched roofs; external white boarding to replace hanging tiles & facing to connection
 - 08 Existing dormer extended from retained window; flat roof to replace dormer pitched roof; external white boarding to replace hanging tiles & facing to extension
 - 09 New stud partition wall
 - 10 New partition & doors to create eaves storage

atelier duBoisson
a•dB

CLIENT
Catherine Marsden Jones
37 Manton Road Hitchin SG4 9NP

PROJECT
Home Extension
REF: CMJ

DRAWING
Existing Plans

NUMBER	REVISION	DATE	REVISED
03	03	27.03.2026	15.04.2026

DRAWN	SCALE	SHEET	DRAWN/REF
TS	150	A2	CMJ 03-03 Proj Plans A2

DONOT SCALE FROM DRAWING