



NOTES


- 01 White render on insulation sheets to external wall
- 02 Slate roof to replace existing pantiles
- 03 New rooflight to match existing
- 04 Rooflight removed
- 05 Porch roof replaced & extended tiled roof with braced timber post supports
- 06 Replacement window/ door to fit existing opening
- 07 Existing dormers connected between retained windows; flat roof to replace dormer pitched roofs; external white boarding to replace hanging tiles & facing to connection
- 08 Existing dormer extended from retained window; flat roof to replace dormer pitched roof; external white boarding to replace hanging tiles & facing to extension
- 09 New stud partition wall
- 10 New partition & doors to create eaves storage

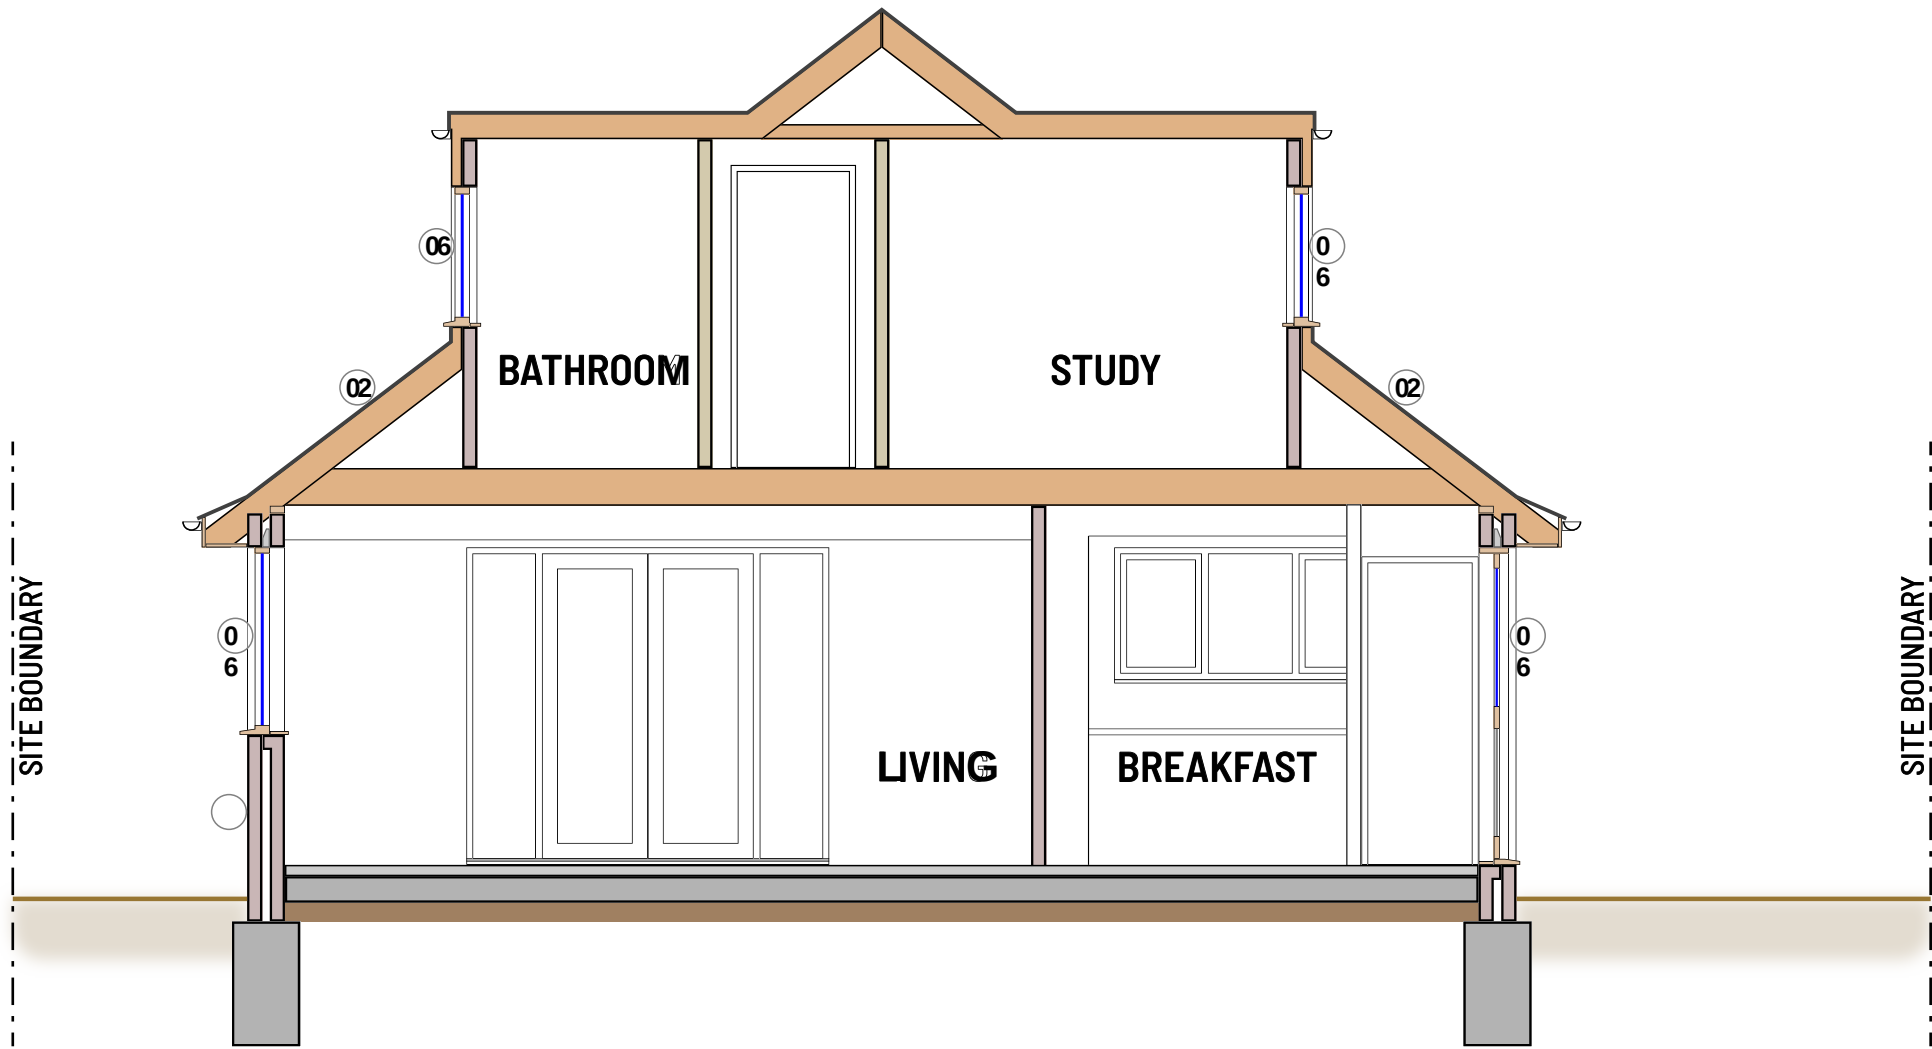


SECTION A - A

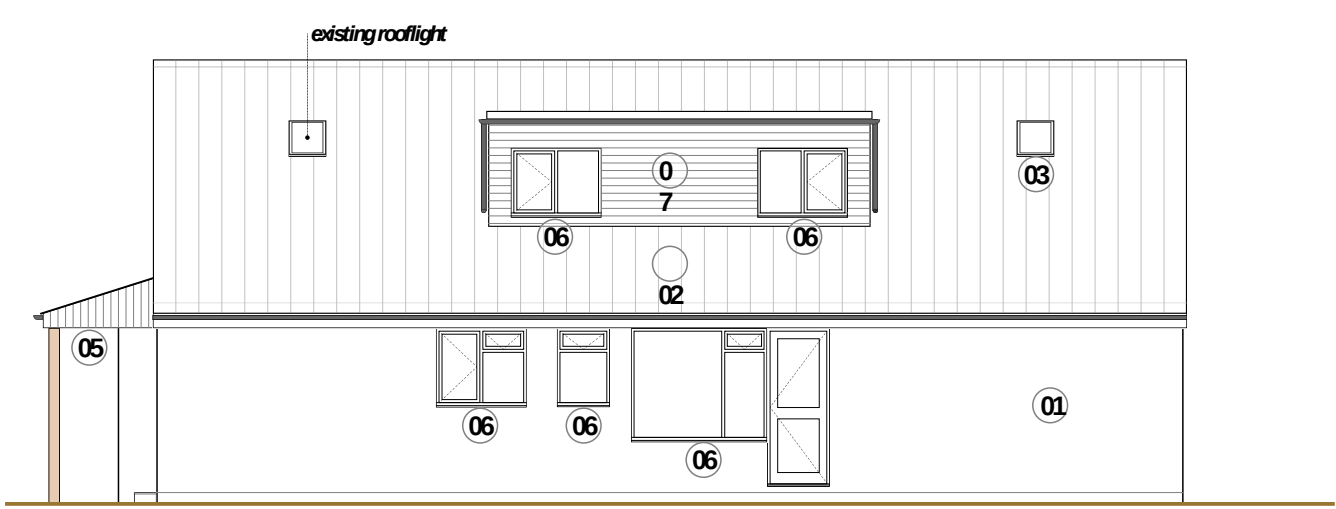


EAST ELEVATION

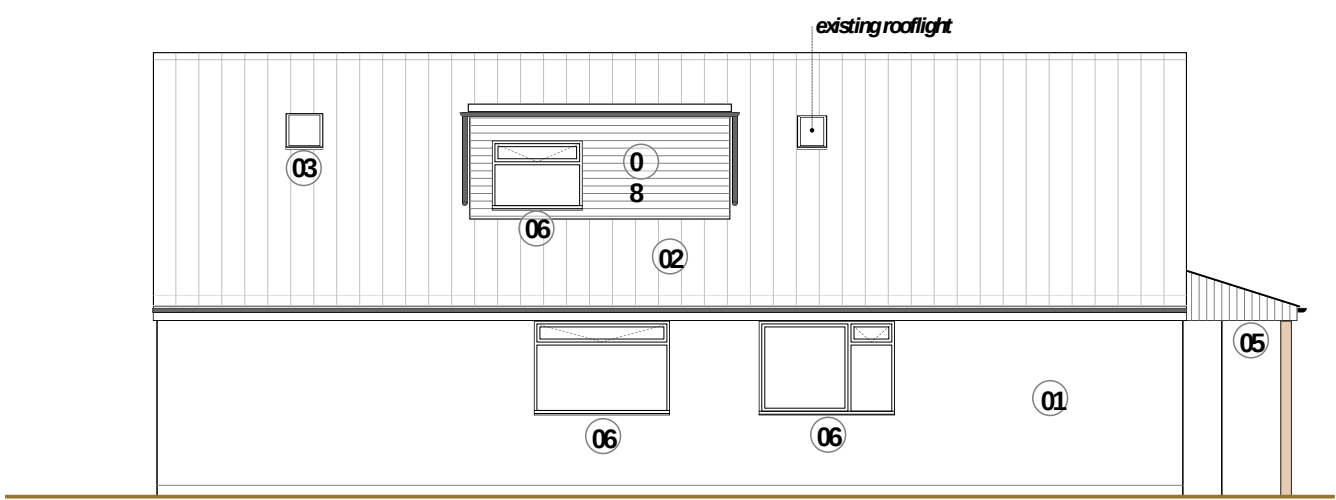


WEST ELEVATION

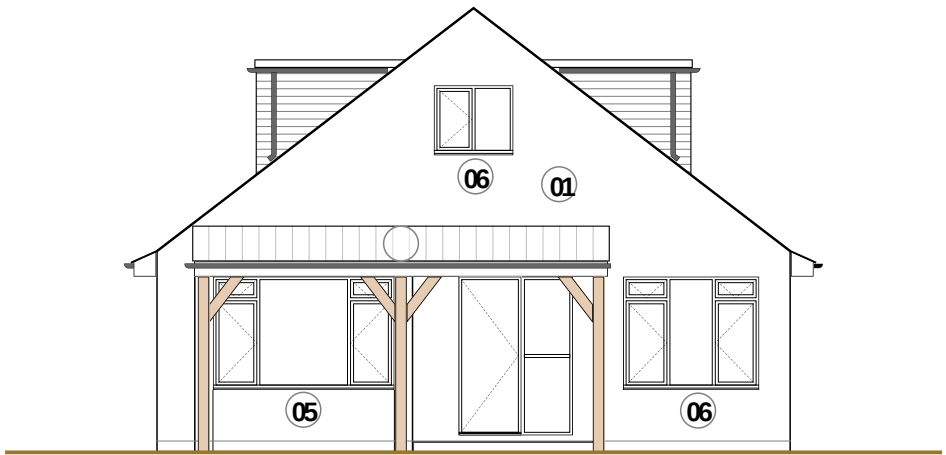

SOUTH ELEVATION

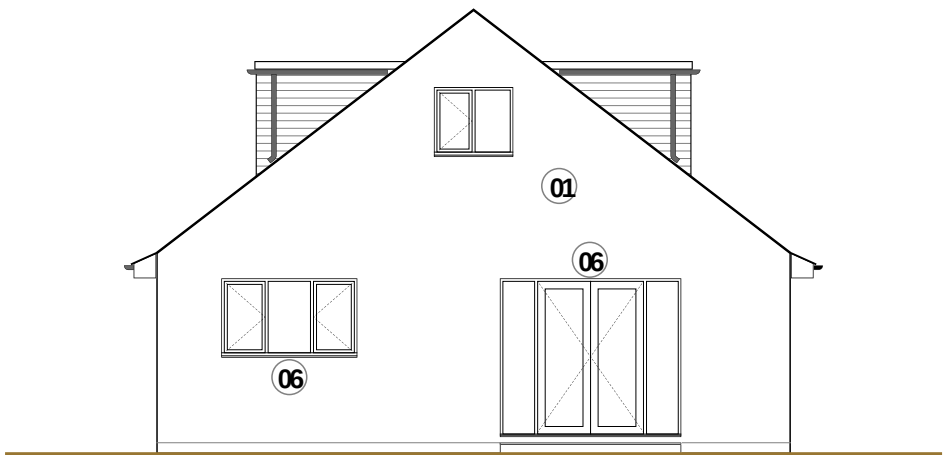

NORTH ELEVATION

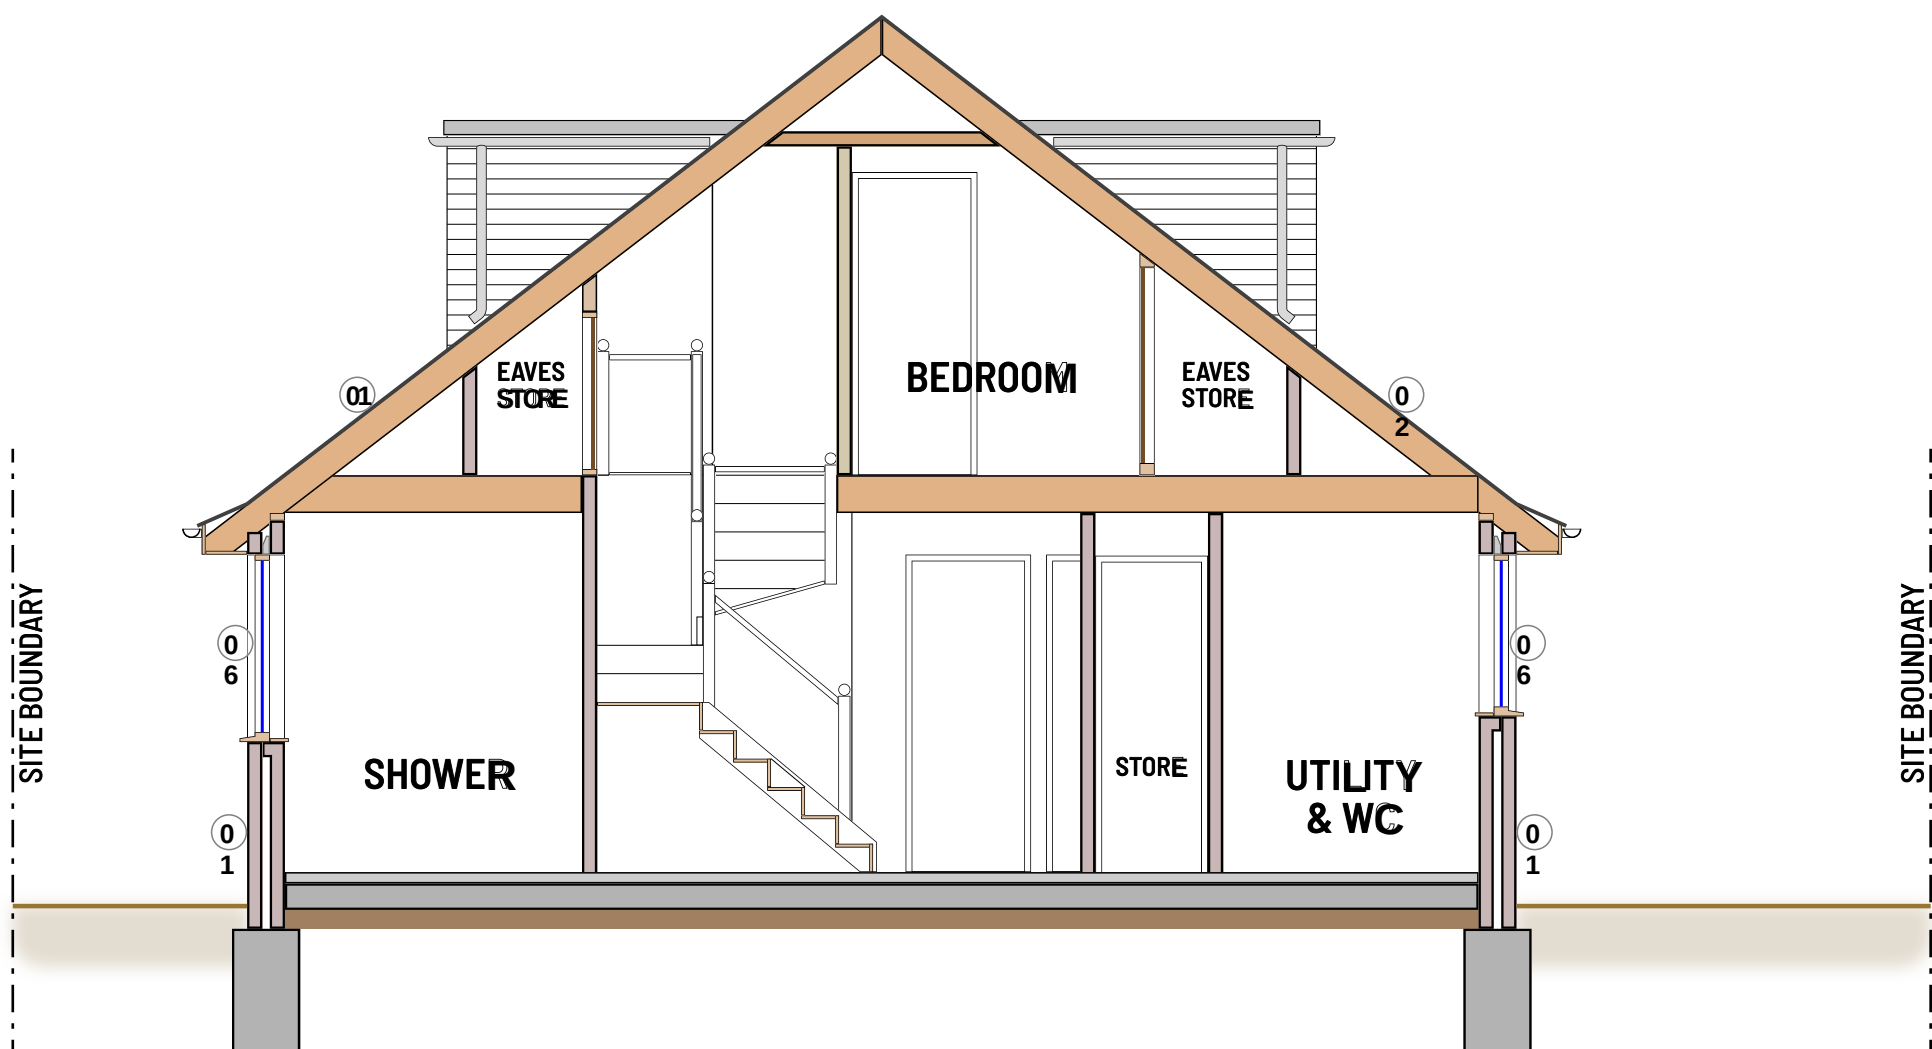

SECTION B - B

atelier duBoisson

a•dB

CLIENT

Catherine Marsden Jones
37 Manton Road Hitchin SG4 9NP

PROJECT

Home Extension

DRAWING

Existing Sections & Elevations

NUMBER

04

REVISION

03

DATE

27.03.2026

REVISED

15.04.2026

DRAWN

TS

SCALE

1:50

SHEET

A2

DRAWN REF

04/04/2026/Plans A2

DONOT SCALE FROM DRAWING