



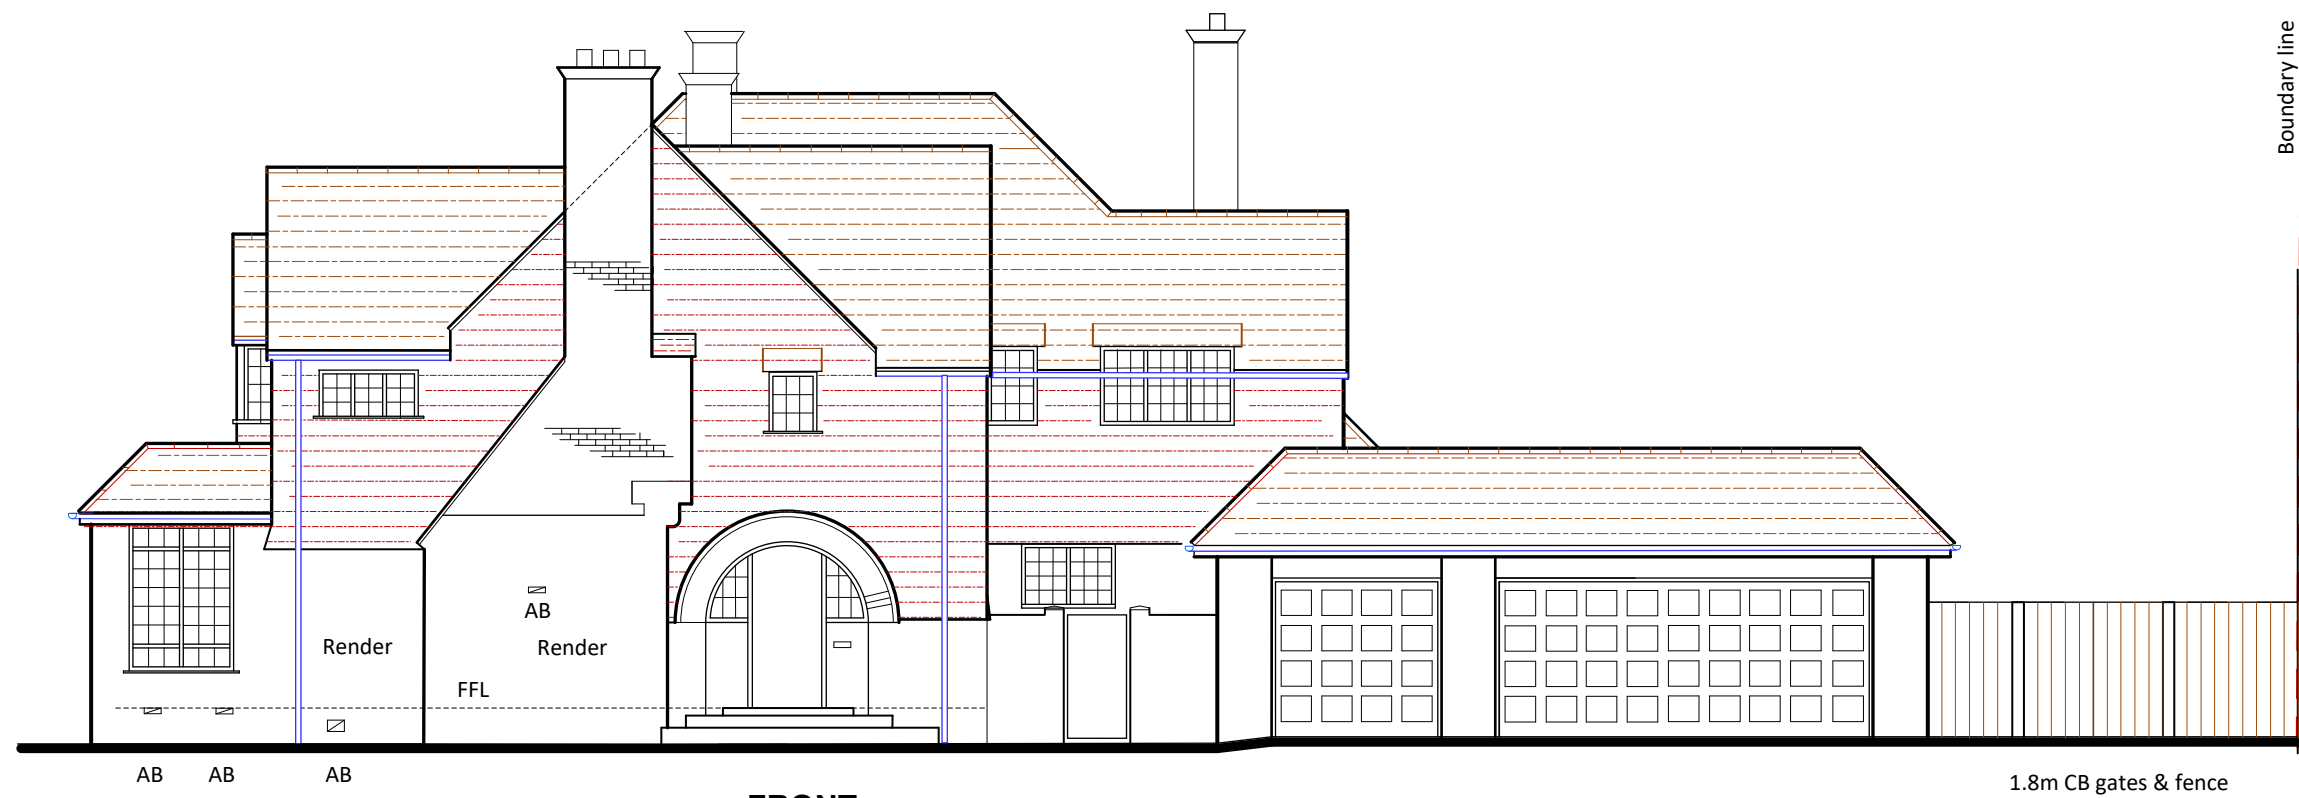


FRONT

Front door

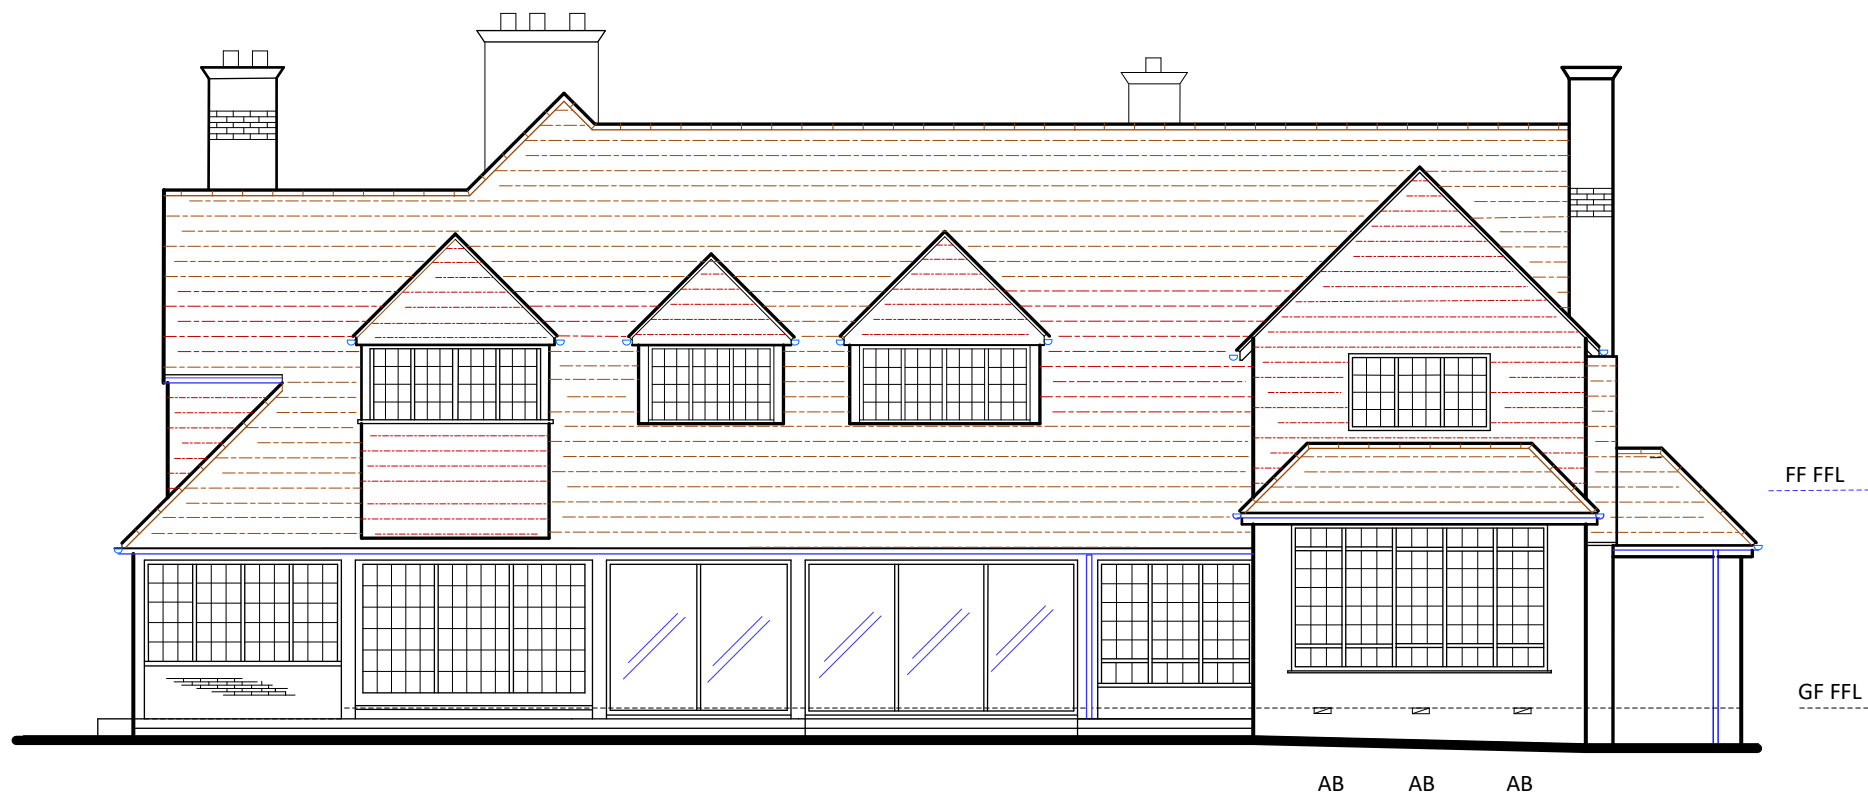

SIDE

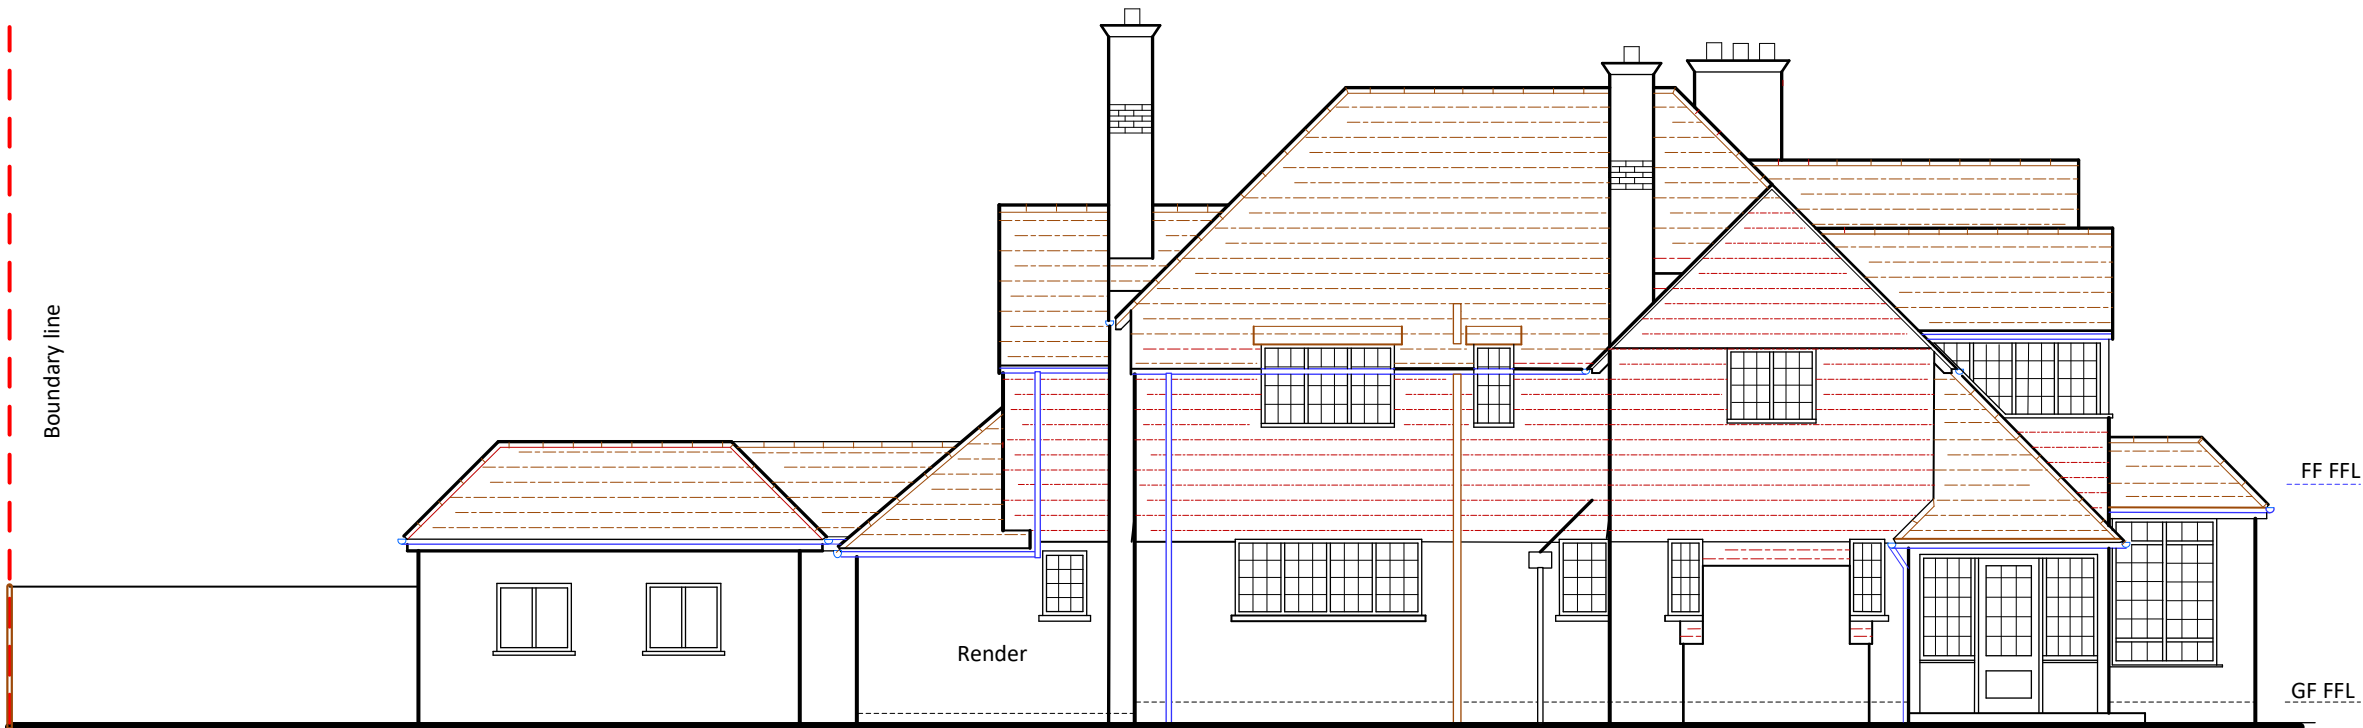

REAR



NOTE: Garage omitted for clarity

SIDE

LEGEND


Walls white rendered in a smooth rough cast finish, generally to the lower walls. Red plain small tiles forming tile hanging finish to the upper walls and FF dormers and bays.

Brown small plain tiles to the roofs

White timber window and doors with leaded light glazing.

Red multi stock bricks form the chimneys

Black upvc HR gutters and down pipes.

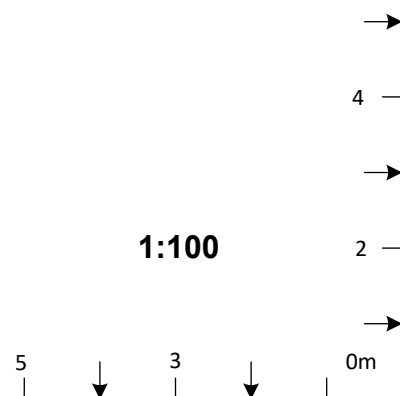

ROSEBURY
Design · Planning · Project Management

8 WOODLAND WAY, BALDOCK, HERTFORDSHIRE, SG7 6LR

T: 07970 277106

E: Rosebury21@gmail.com

Contract

The Glade, Letchworth Garden City

Title

Existing Elevations

Scale

1:100

Date

03.2026

Drawing No.

03/NC/26

Rev