



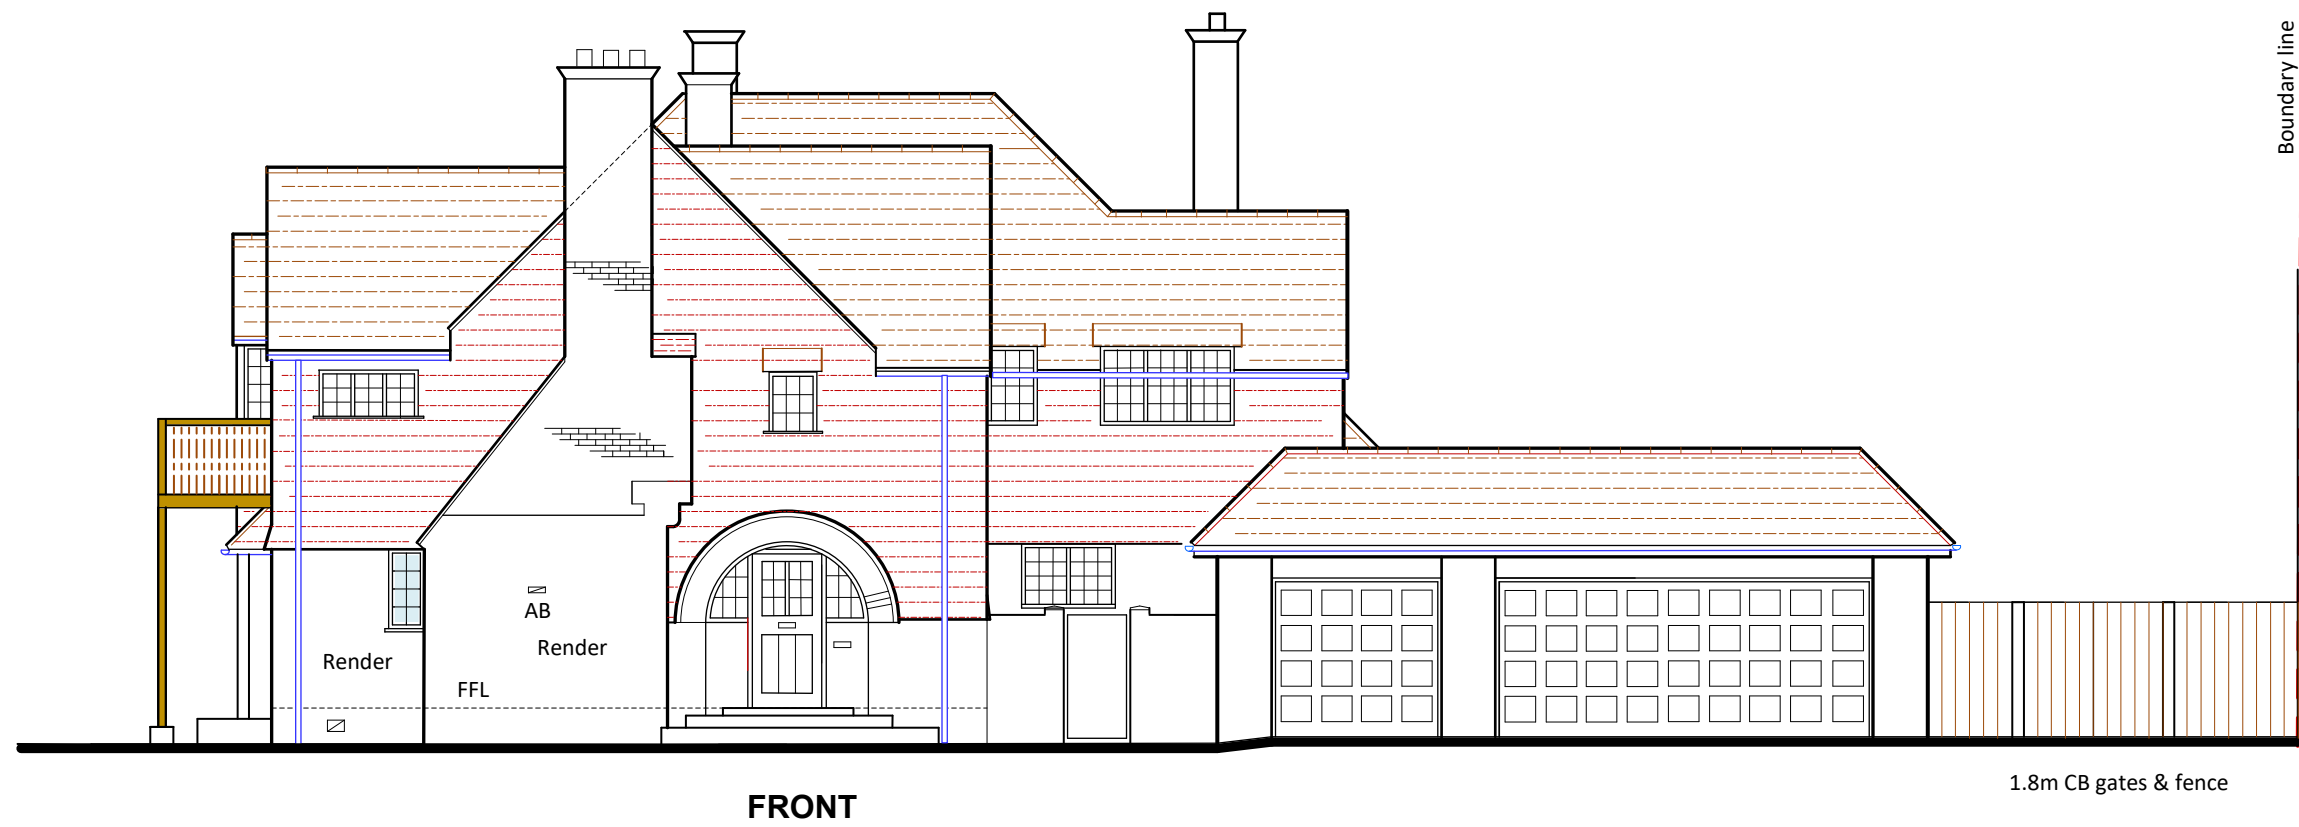


FRONT



SIDE

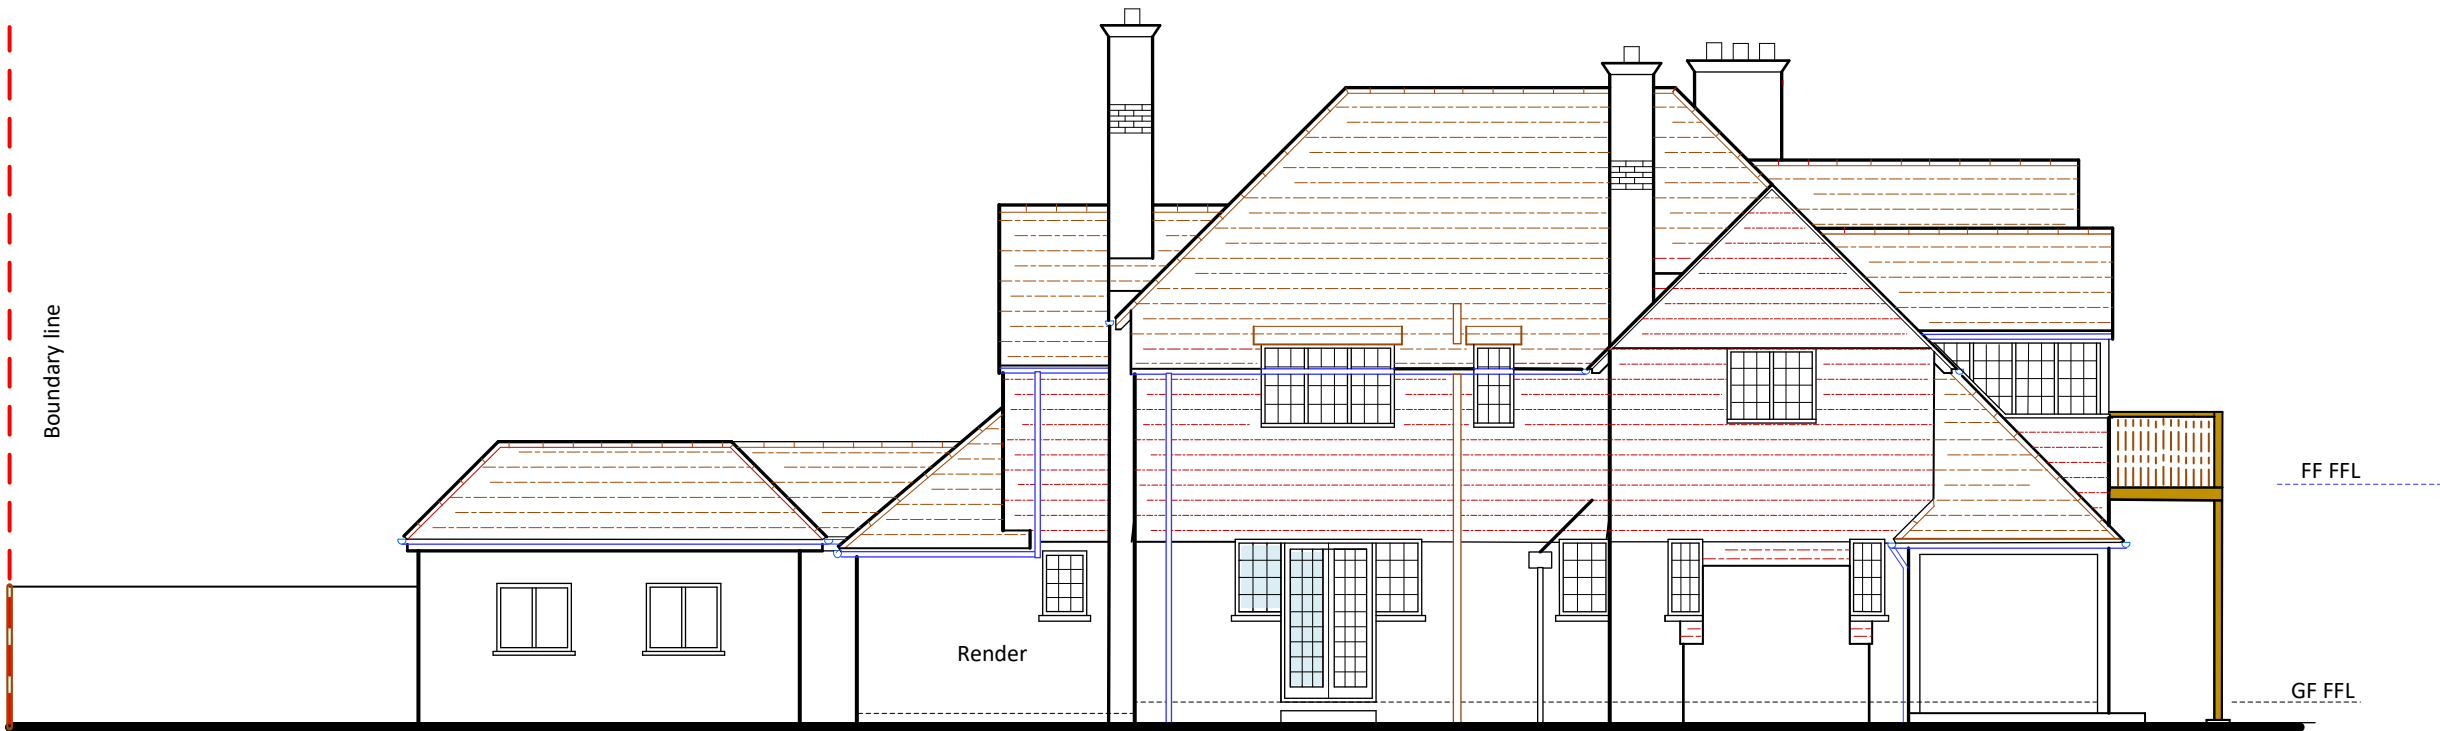

REAR

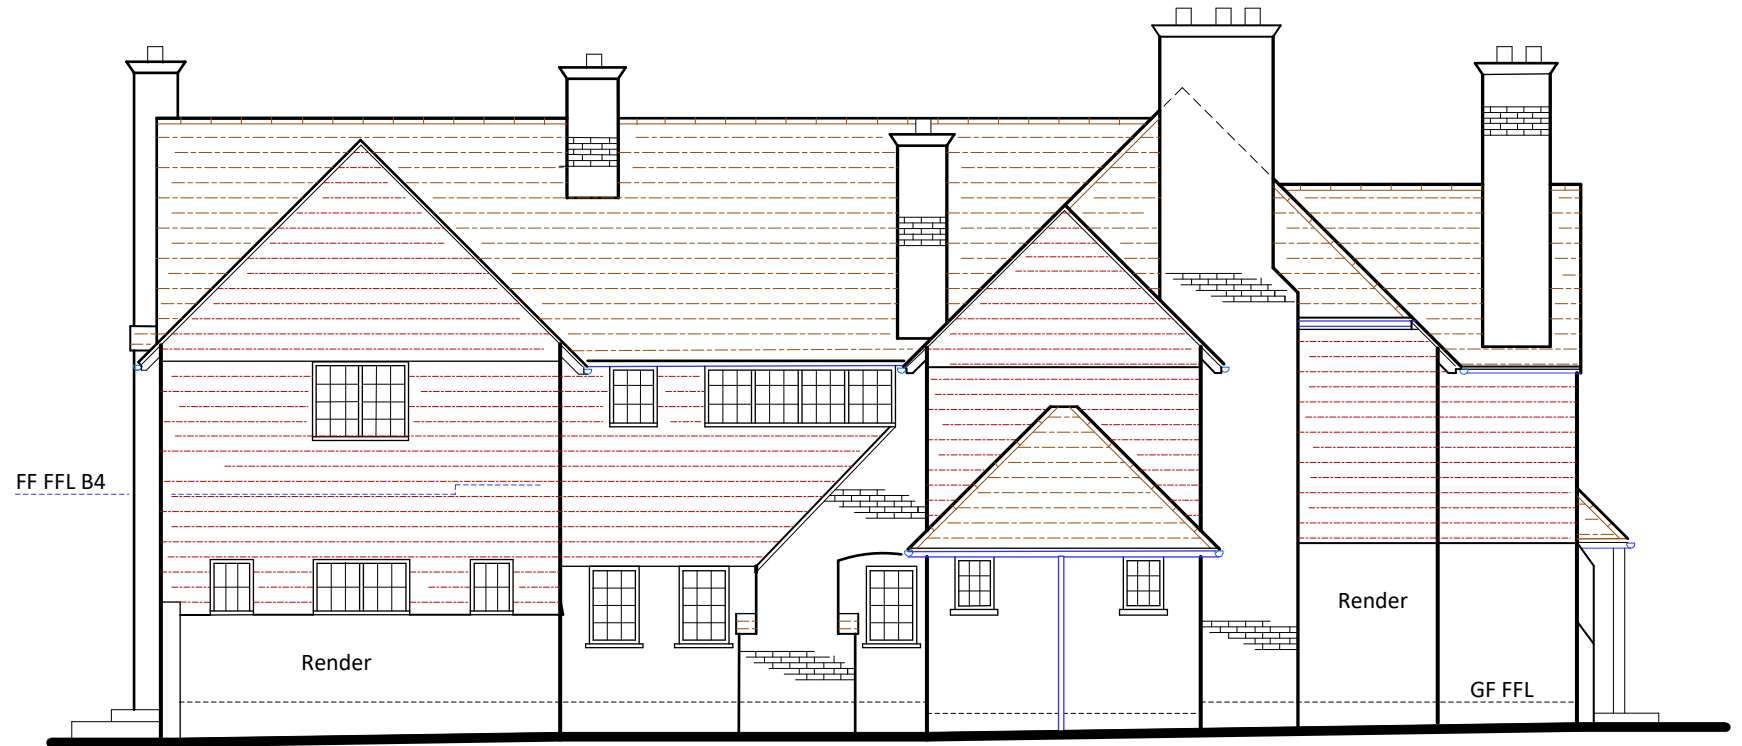


NOTE: Garage omitted for clarity

SIDE

LEGEND

- Walls white rendered in a smooth rough cast finish, generally to the lower walls. Red plain small tiles forming tile hanging finish to the upper walls and FF dormers and bays.
- Brown small plain tiles to the roofs
- White timber window and doors with leaded light glazing with black casements
- Red multi stock bricks form the chimneys
- Black upvc HR gutters and down pipes.

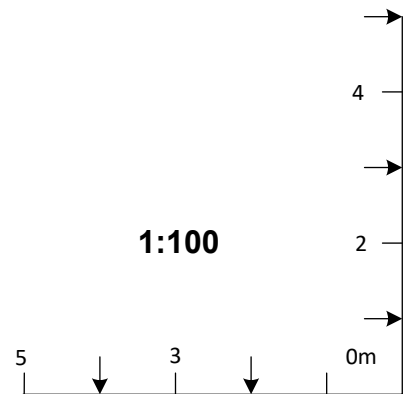

ROSEBURY
Design · Planning · Project Management

8 WOODLAND WAY, BALDOCK, HERTFORDSHIRE, SG7 6LR
T: 07970 277106
E: Rosebury21@gmail.com

Contract

The Glade, Letchworth Garden City

Title

Proposed Elevations

Scale

1:100

Date

03.2026

Drawing No.

07/NC/26

Rev