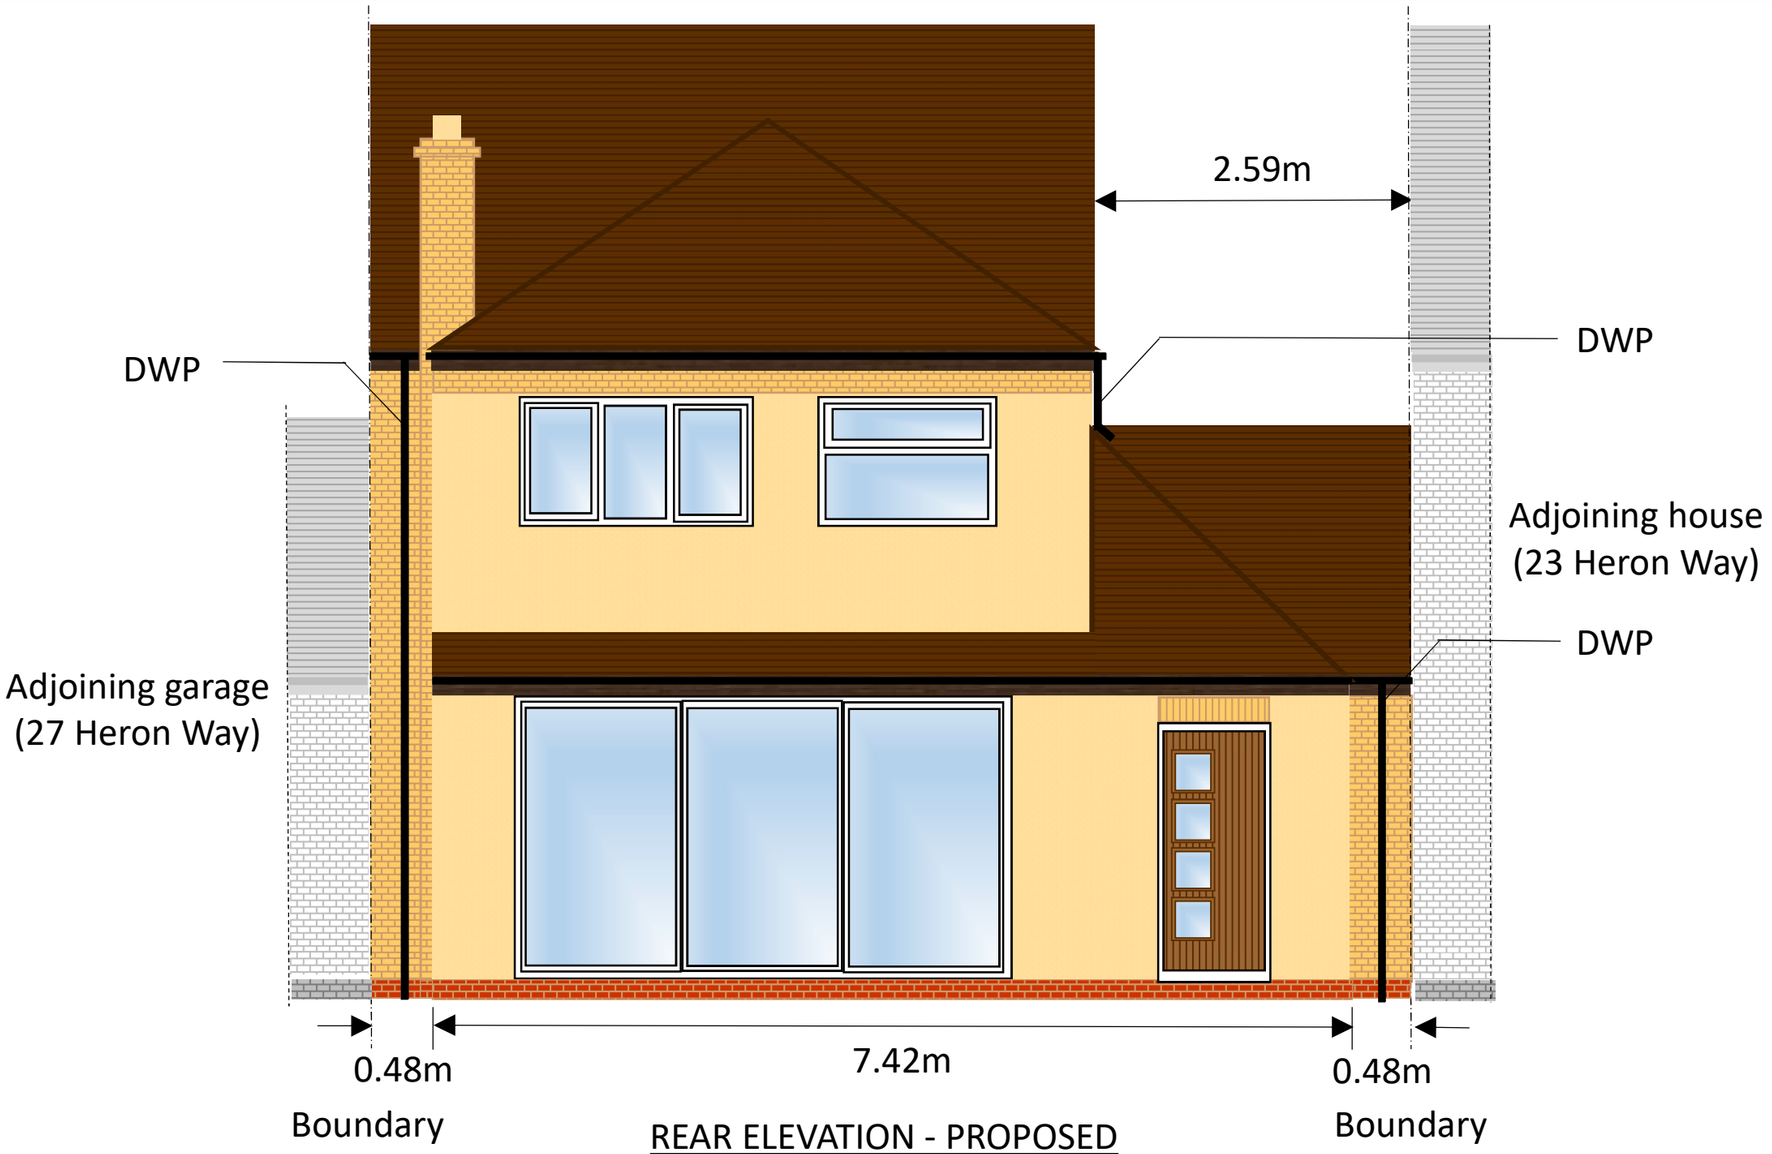

REAR ELEVATION - PROPOSED
SCALE 1:50

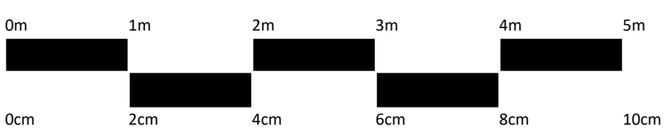

2	April 2018
1	January 2018
Issue	Date

Scale
1:50 @ A3

Copyright
No Copyright

Site Address
25 Heron Way
Royston
SG8 7XH

Sheet
2
Of
4

Drawing Number
SG87XH25/007

Drawing Title
Elevations - Proposed