
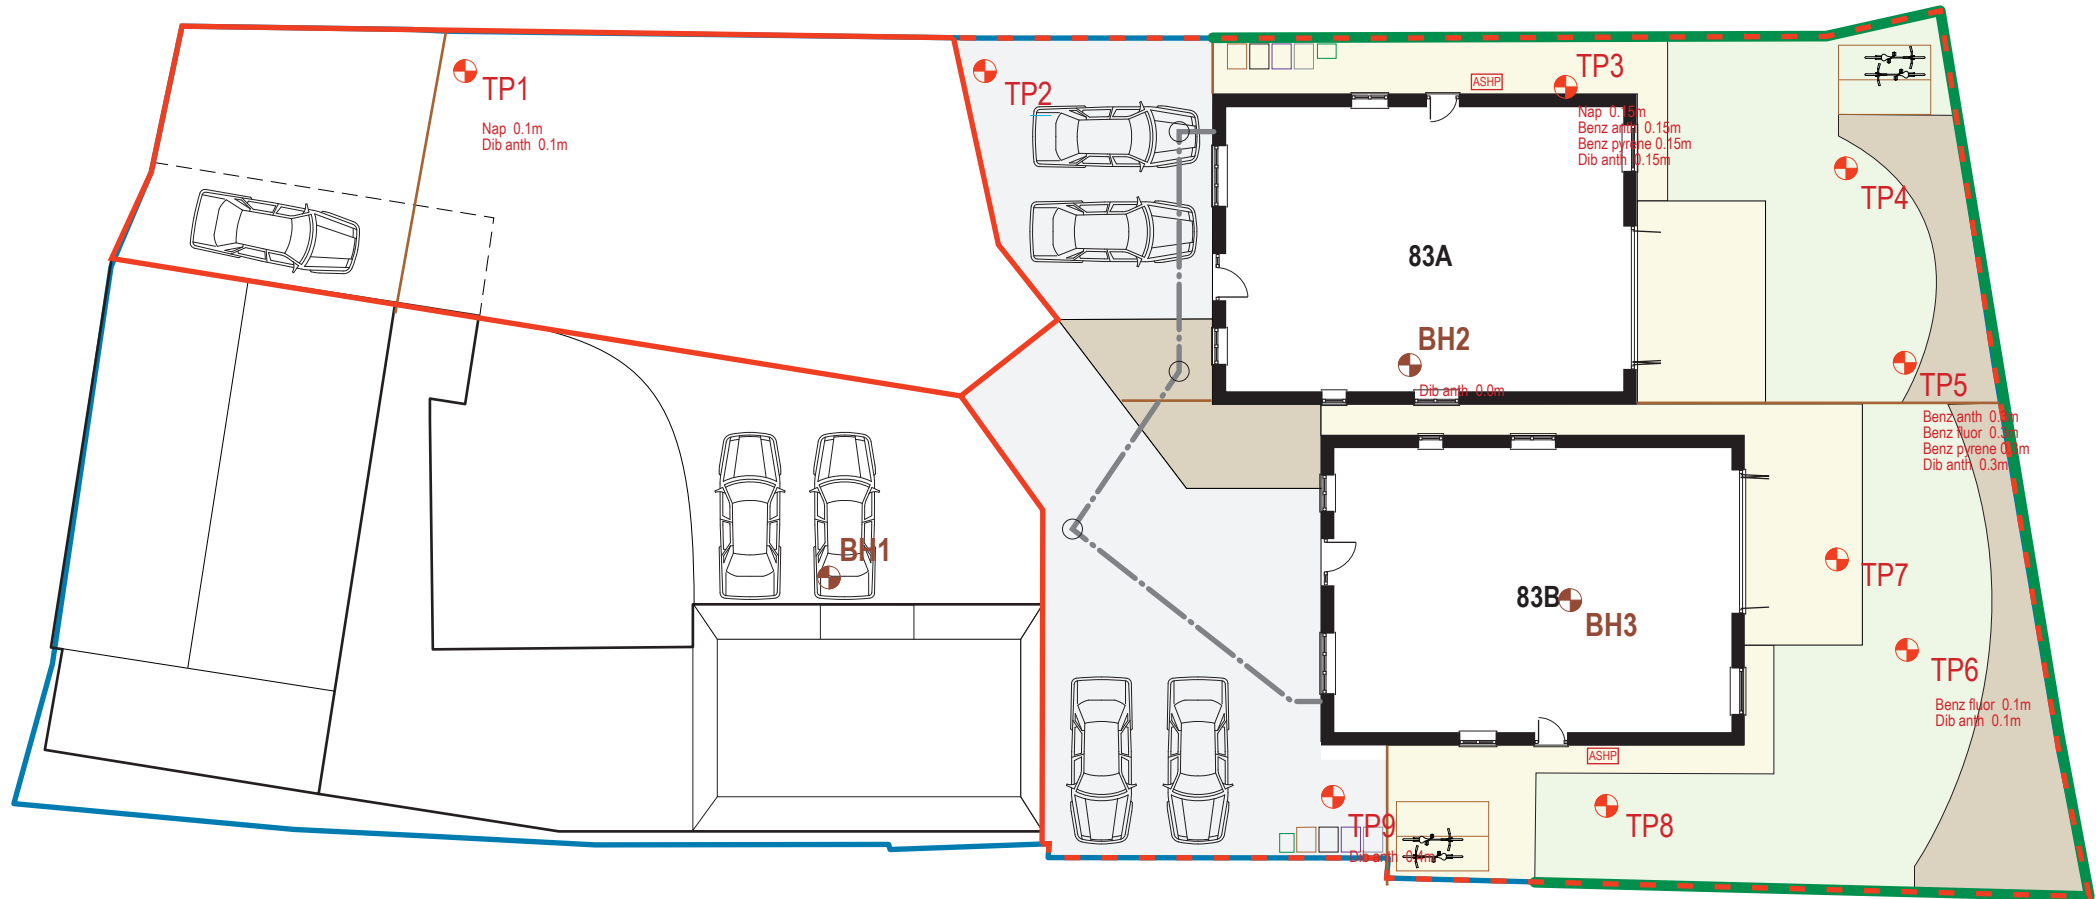


Proposed Detail Site Plan

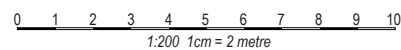

Planning

A3 Paper Size

1:200

P2

06.05.26

Be Informed!

8 Broadmeadow Ride
St Ippolyts, Hitchin
Herts SG4 7ST

www.be-informed.co.uk

Mr M Norgan
83 Whitehill Road
Hitchin, SG4 9HP