

South East Elevation Existing

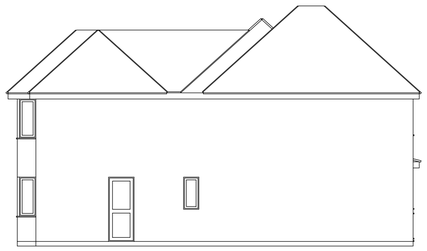


North East Elevation Existing

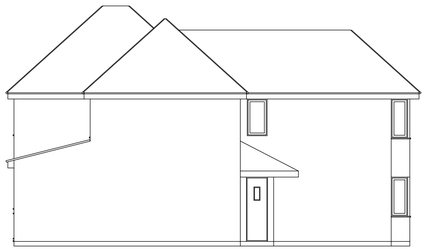

North West Elevation Existing




South East Elevation Proposed

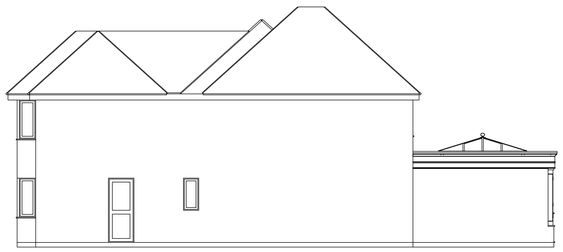


North East Elevation Proposed




North West Elevation Proposed

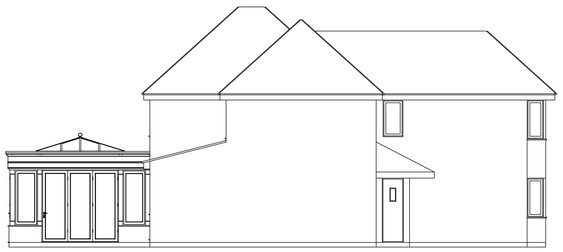


Ground Floor Plan Existing

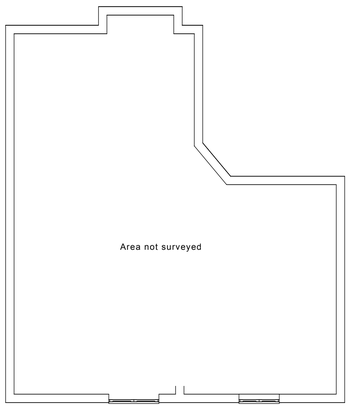


Ground Floor Plan Proposed

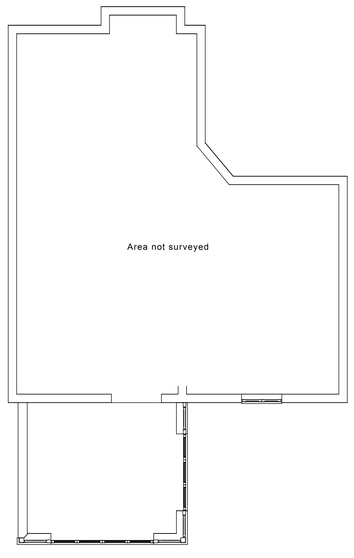

Roof Plan Existing

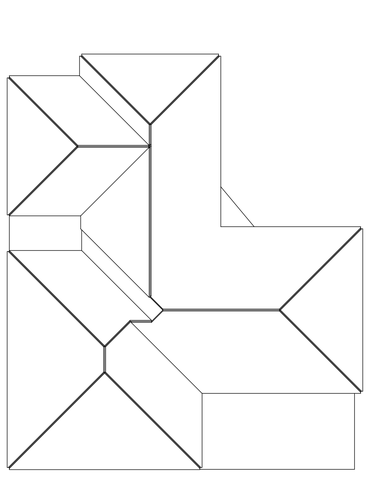

Roof Plan Proposed

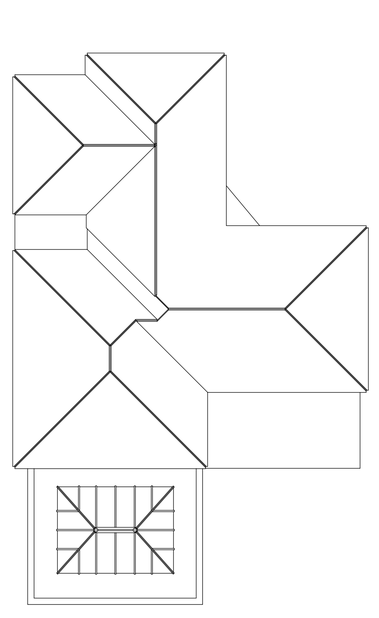

Kingsholme Conservatories

Kingsholme Conservatories Ltd.
Timberly
Oakway
Studham
Beds
LU6 2PE

E. info@kingsholme.co.uk T. 01582 873897 www.kingsholme.co.uk



Scale 1:100@A1

Existing and Proposed Elevations and Plans

Drawing No. CP-CX-1A

New Orangery at 51 Benslow Lane, Hitchin, SG4 9RD.