

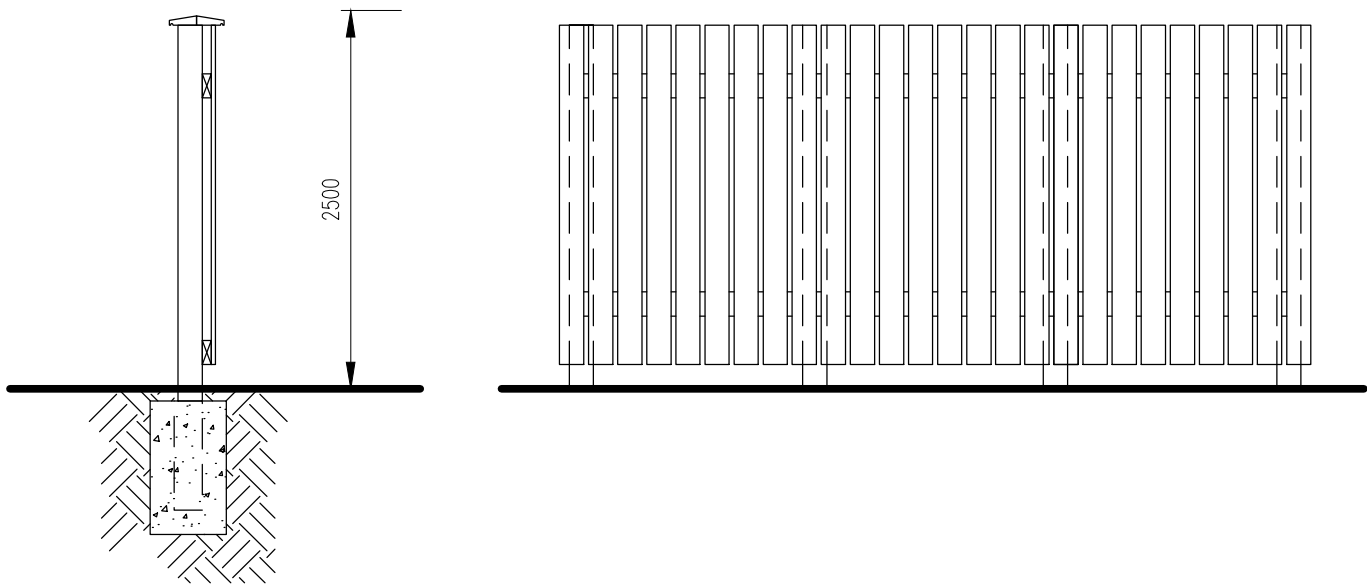



PROPOSED BIN STORE ELEVATION (C) - 1:50

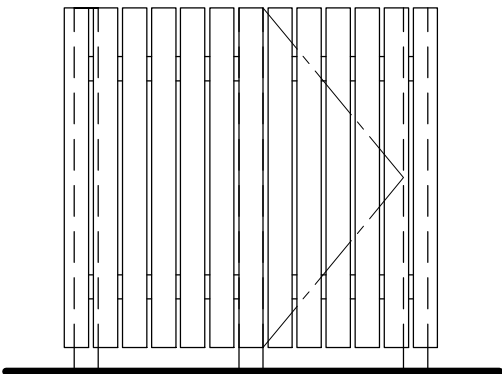


PROPOSED BIN STORE ELEVATION (B) - 1:50

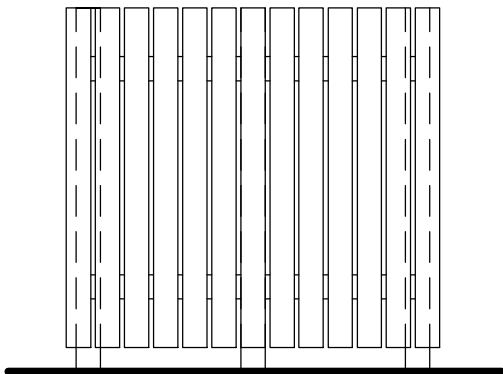

PROPOSED BIN STORE ELEVATION (D) - 1:50

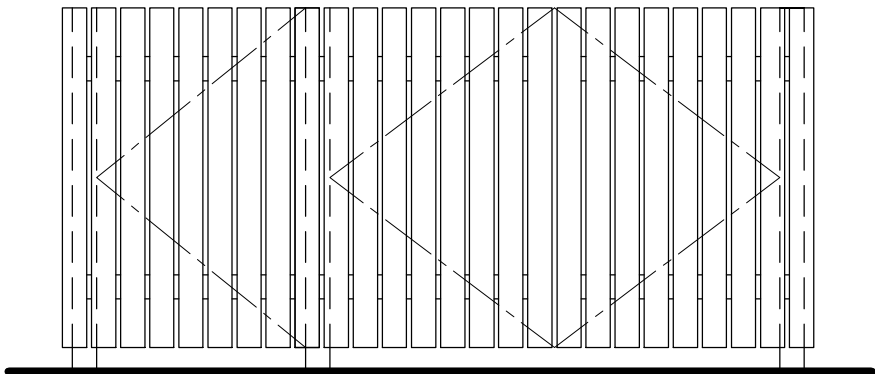


PROPOSED BIN STORE ELEVATION (A) - 1:50

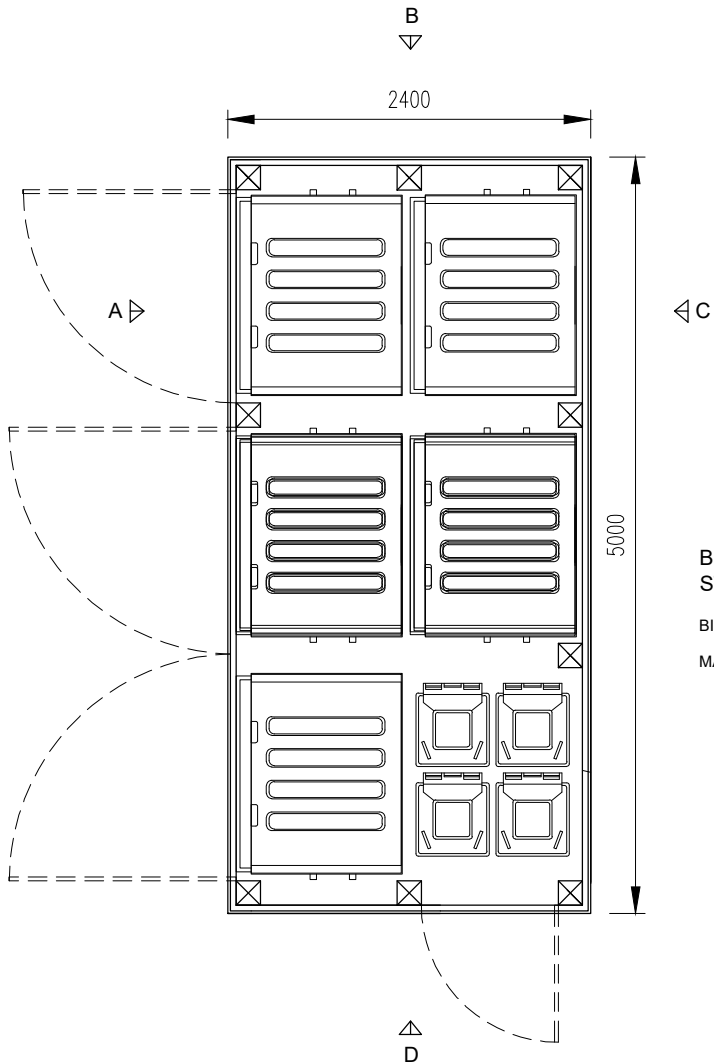

PROPOSED BIN STORE PLAN - 1:50

BIN STORE
BIN PROVISION: 4.No 120L & 5.No 660L Bins
MATERIAL: BOARDED TIMBER

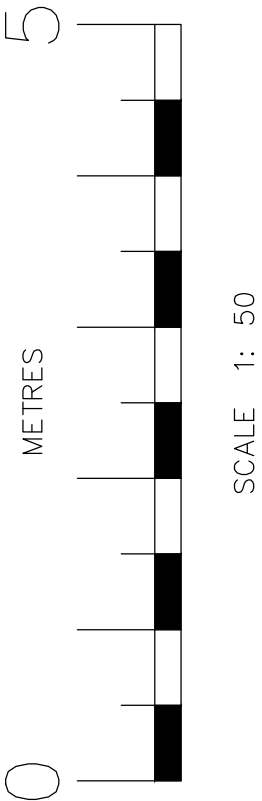

© COPYRIGHT OF ARCHITECT ALL DIMENSIONS TO BE CHECKED ON SITE AND NOT SCALED FROM THE DRAWING. ANY DISCREPANCIES FOUND ON SITE TO BE REPORTED TO THE ARCHITECT PRIOR TO CONSTRUCTION. PARTY WALL AGREEMENTS AND E.D.M. REGULATIONS ALL AT THE CLIENTS RISK. COMMENCEMENT OF WORK ON SITE PRIOR TO L.A. PLANS APPROVAL IS ENTIRELY AT THE OWNERS RISK.		
Rev	Amendment	Date

Office 1
First Floor
1 Market Hill
Royston
Hertfordshire
SG8 9JL
e: cb.architect@outlook.com
t: 07908739837


ARCHITECT

Status:	PRELIMINARY / PLANNING	
Client:	GRAND PARK HOMES LTD	
Site Address :	42-44 KNEESWORTH STREET_ROYSTON_SG8 5AQ	

Drawing Title: PROPOSED BIN STORE		
Drawing By: CB	Date: 15/12/25	
Drawing Reference: ROY/CB/25/302	Revision:	Scale: 1:50