
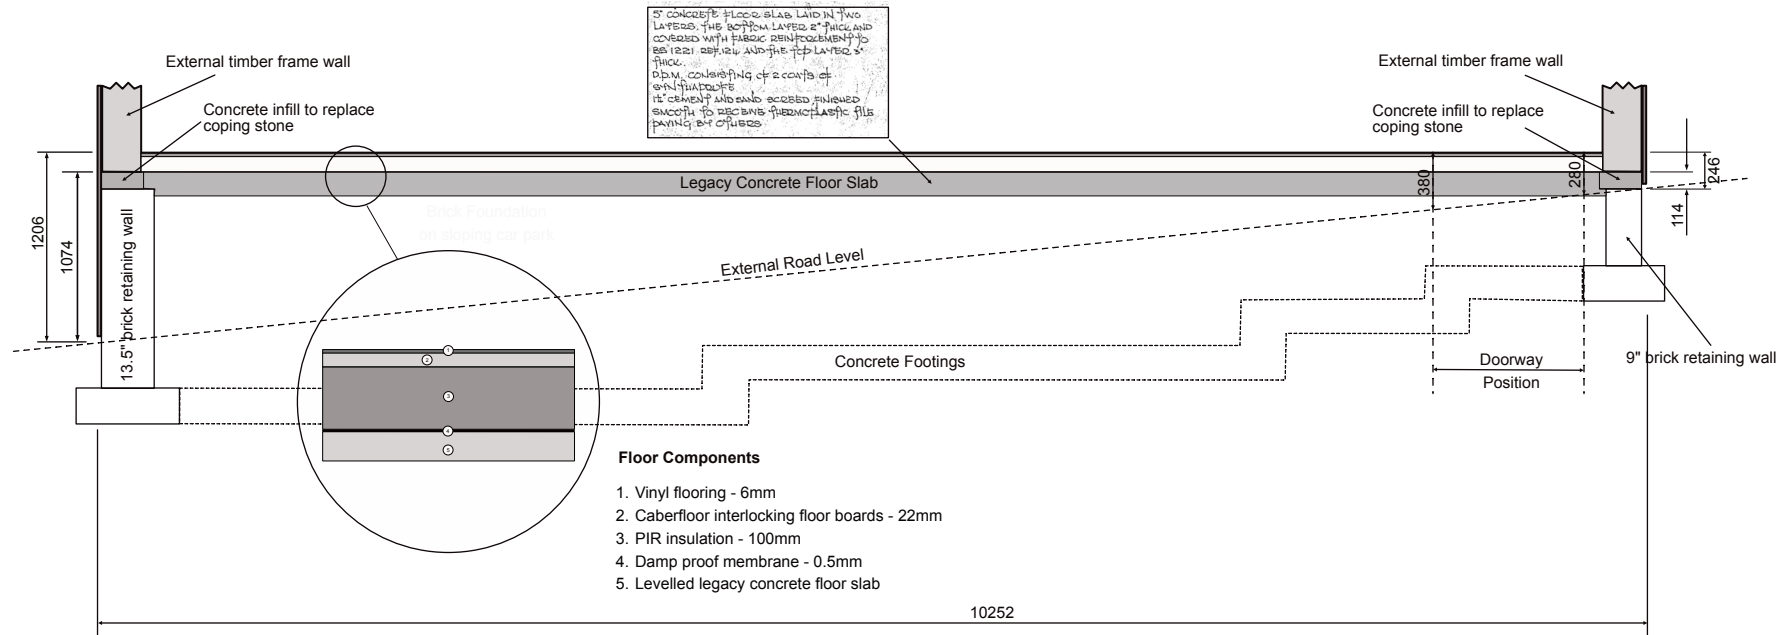


NORTH/SOUTH CROSS SECTION

Original (1970) Cross Section Drawing to Scale

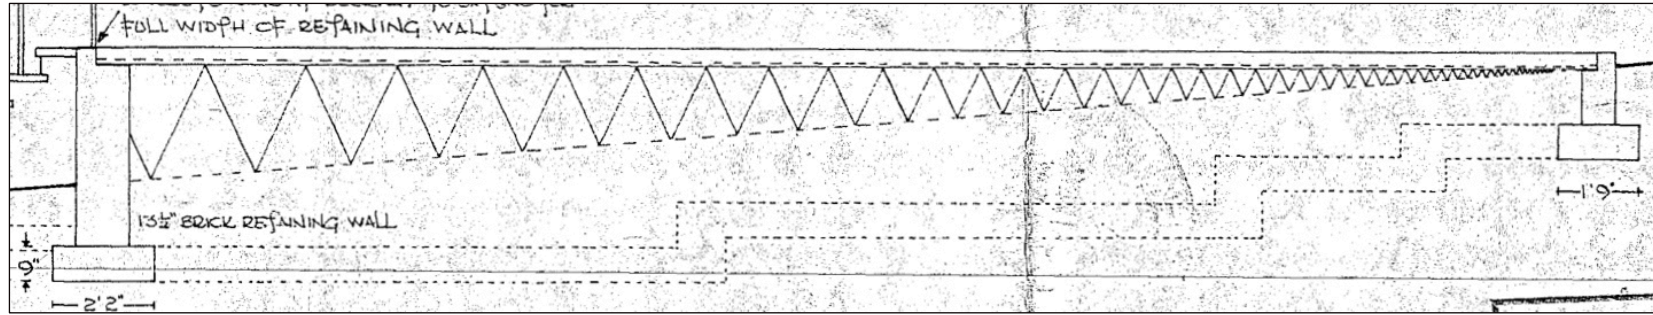

Replacement Playhouse
North/South
Cross Sectional View
(all dimensions in millimetres)

Drawn by: Dermot McCarthy
dermot@thekimptonplayers.co.uk

Scale: 1:50 Drawn 03/12/2024