


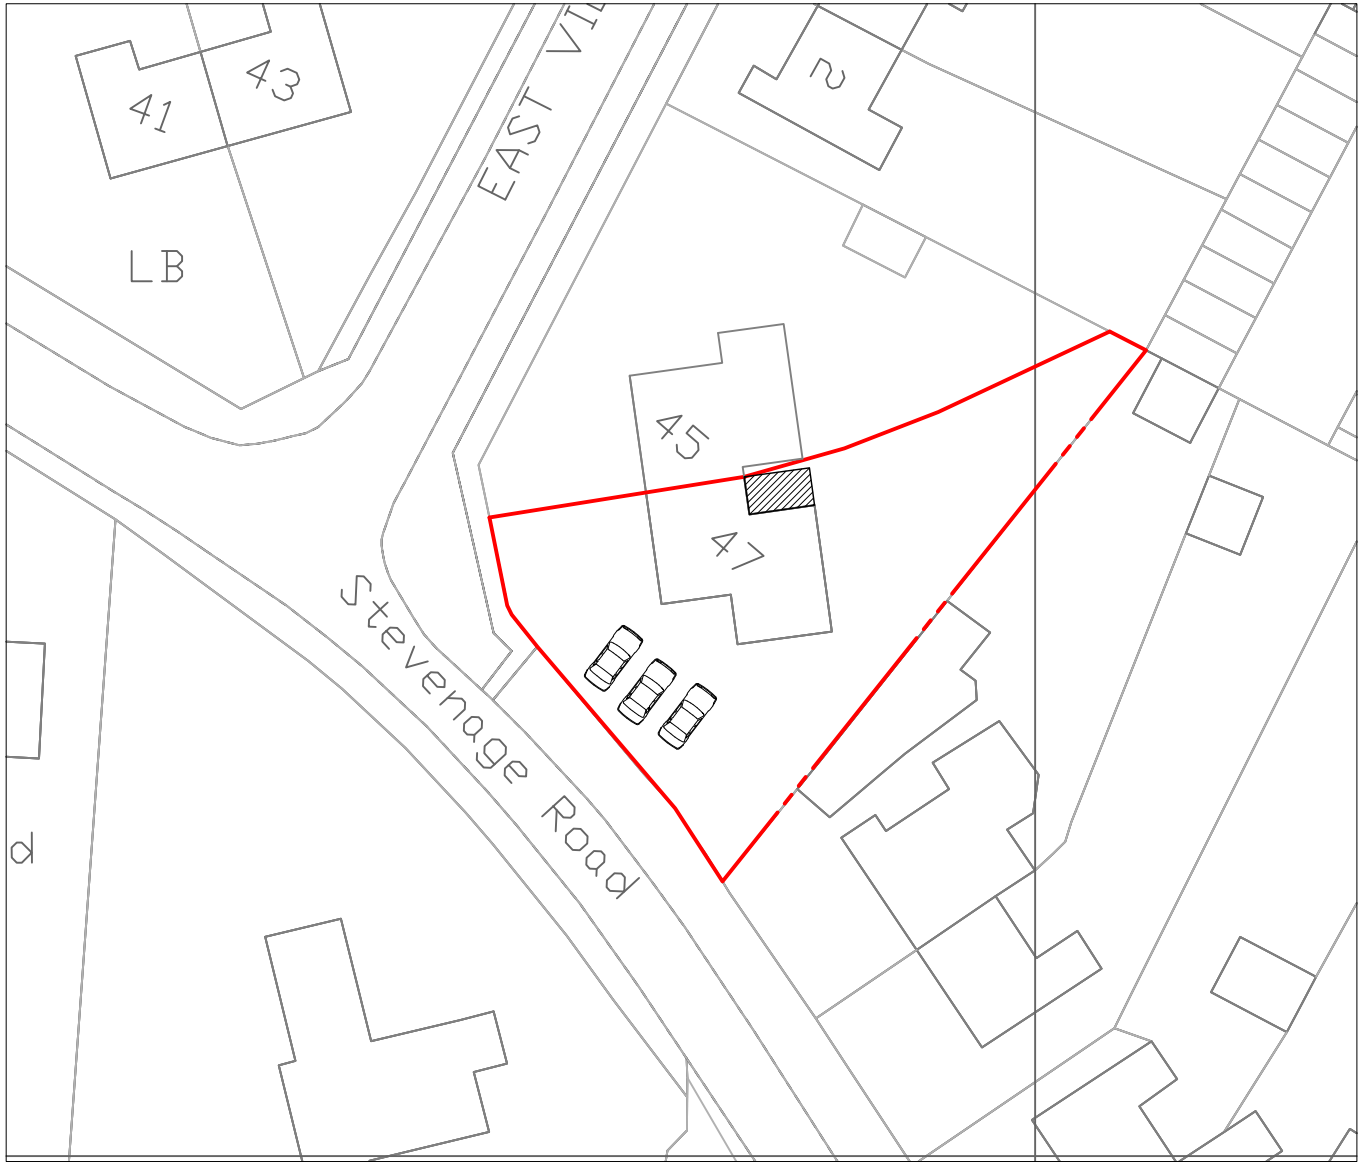

: © Crown Copyright and database rights 2025 OS 100047474



Scale 1:500 0 10m 20m 30m 40m

Title: Proposed Block Plan			
Description: Proposed Single Storey Side / Rear Extension Rain Canopy, Altered Fenestration & Internal Alterations			
Property: 47 Stevenage Road, St.Ippolyts, Herts SG4 7PE			
Client: Mr & Mrs Bell		Drawing size A4	
Scale's: 1:500	Date: October 2025	Drawing No. 0784BP	Rev A
 3rd ANGLE	Sheet: 1 of 1		