




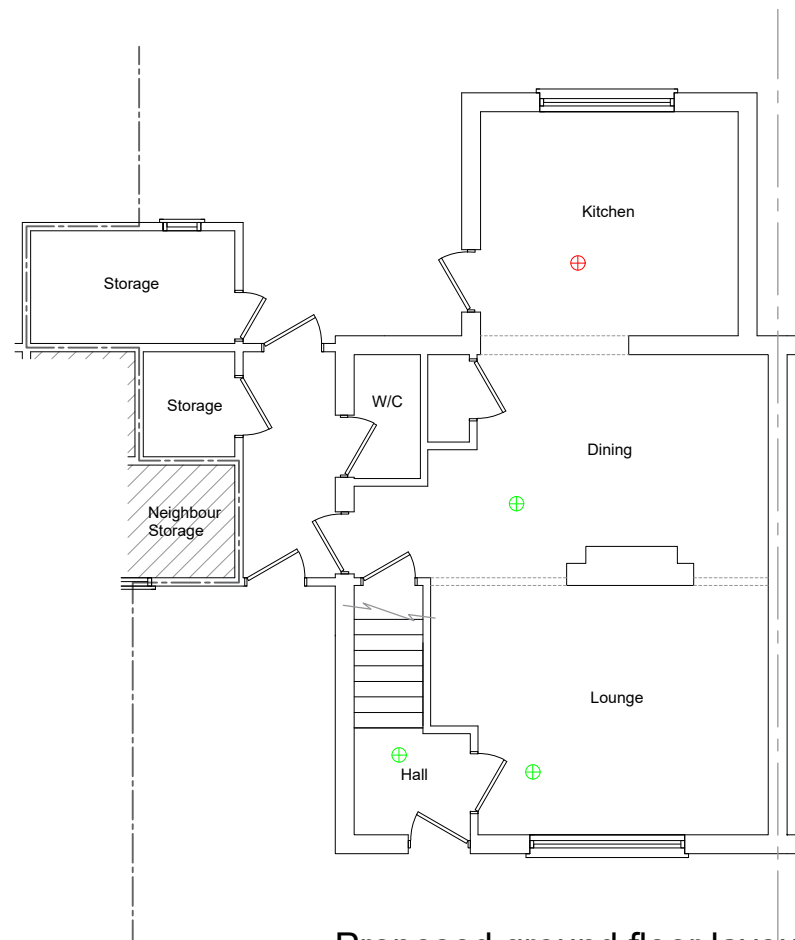

Proposed ground floor layout

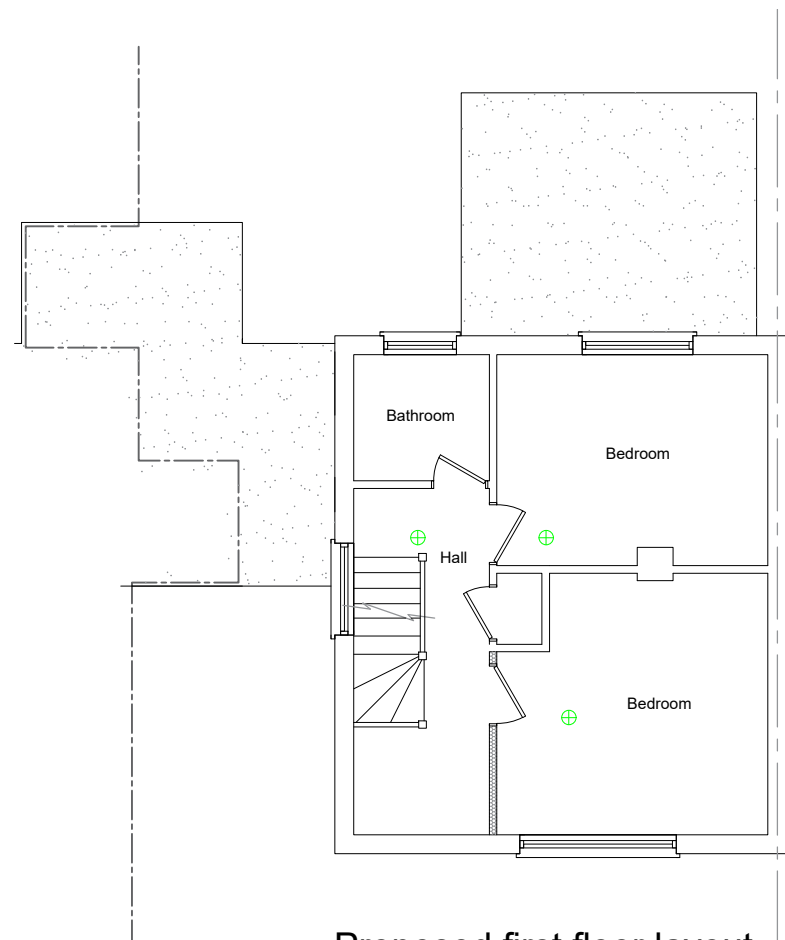


Proposed first floor layout

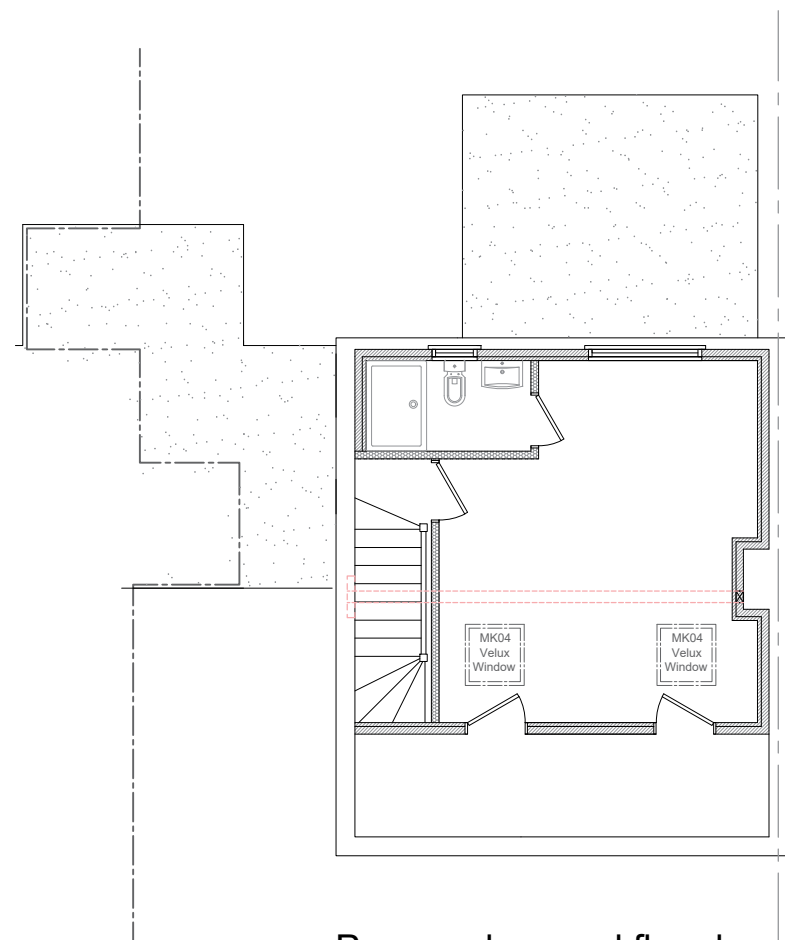

Proposed second floor layout

Notes:

All drawings to be signed off by building control before the commencement of any works. If works commence on a Building Notice, the Builder/property owner commences works at their own risk and Loft Plans (or its Officer's) cannot accept and liability whatsoever for these works carried out.

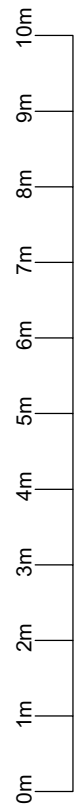

Rev	Date	Details	By

Project:
Loft Conversion with Rear Dormer & 2x Rooflights

Address:
71 Ordelmere, Letchworth Garden City, SG6 4QP

Drawing title:
Proposed Floor Layouts

Drawing No:
LP/2

Scale: 1:100 @ A3	Drawn by: JS	Job No: LP418	Date: 21/6/24
----------------------	-----------------	------------------	------------------



CONCEPT LOFTS
Loft Conversion Specialists

Concept Loft Rooms Ltd 124 Church Hill, Loughton IG10 1LH
Tel: 0203 674 5284