


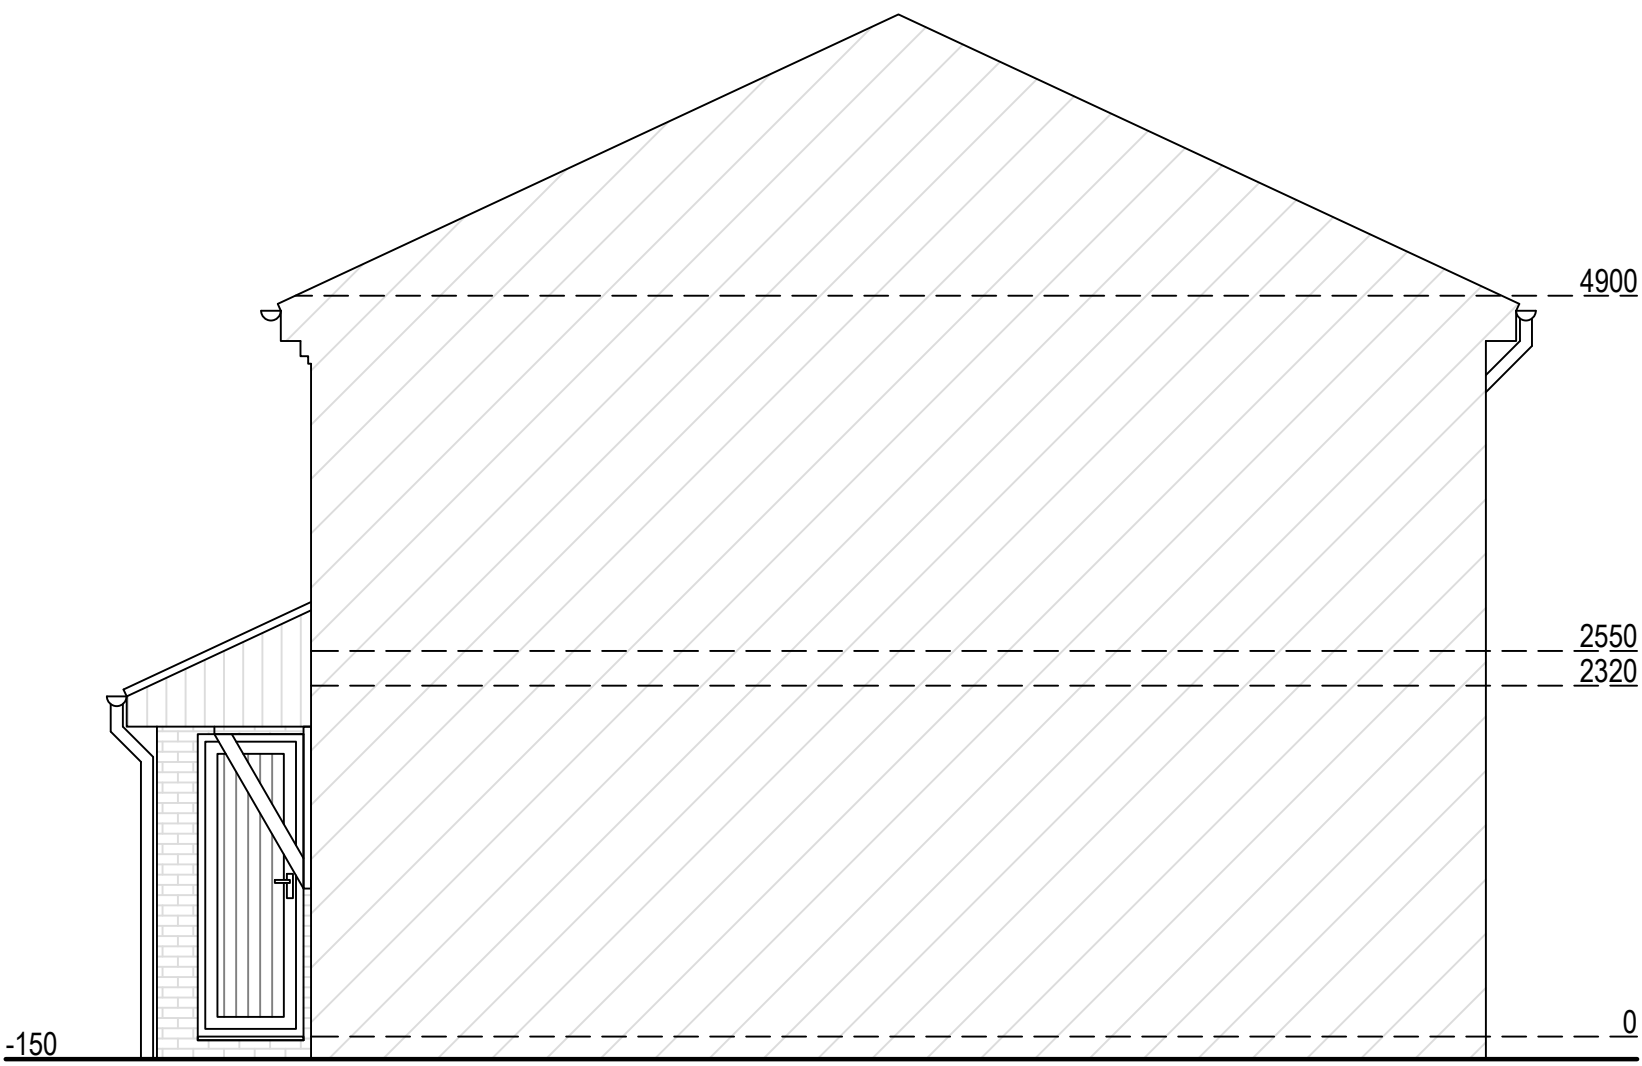


Existing East Elevation




Existing North Elevation



Existing West Elevation

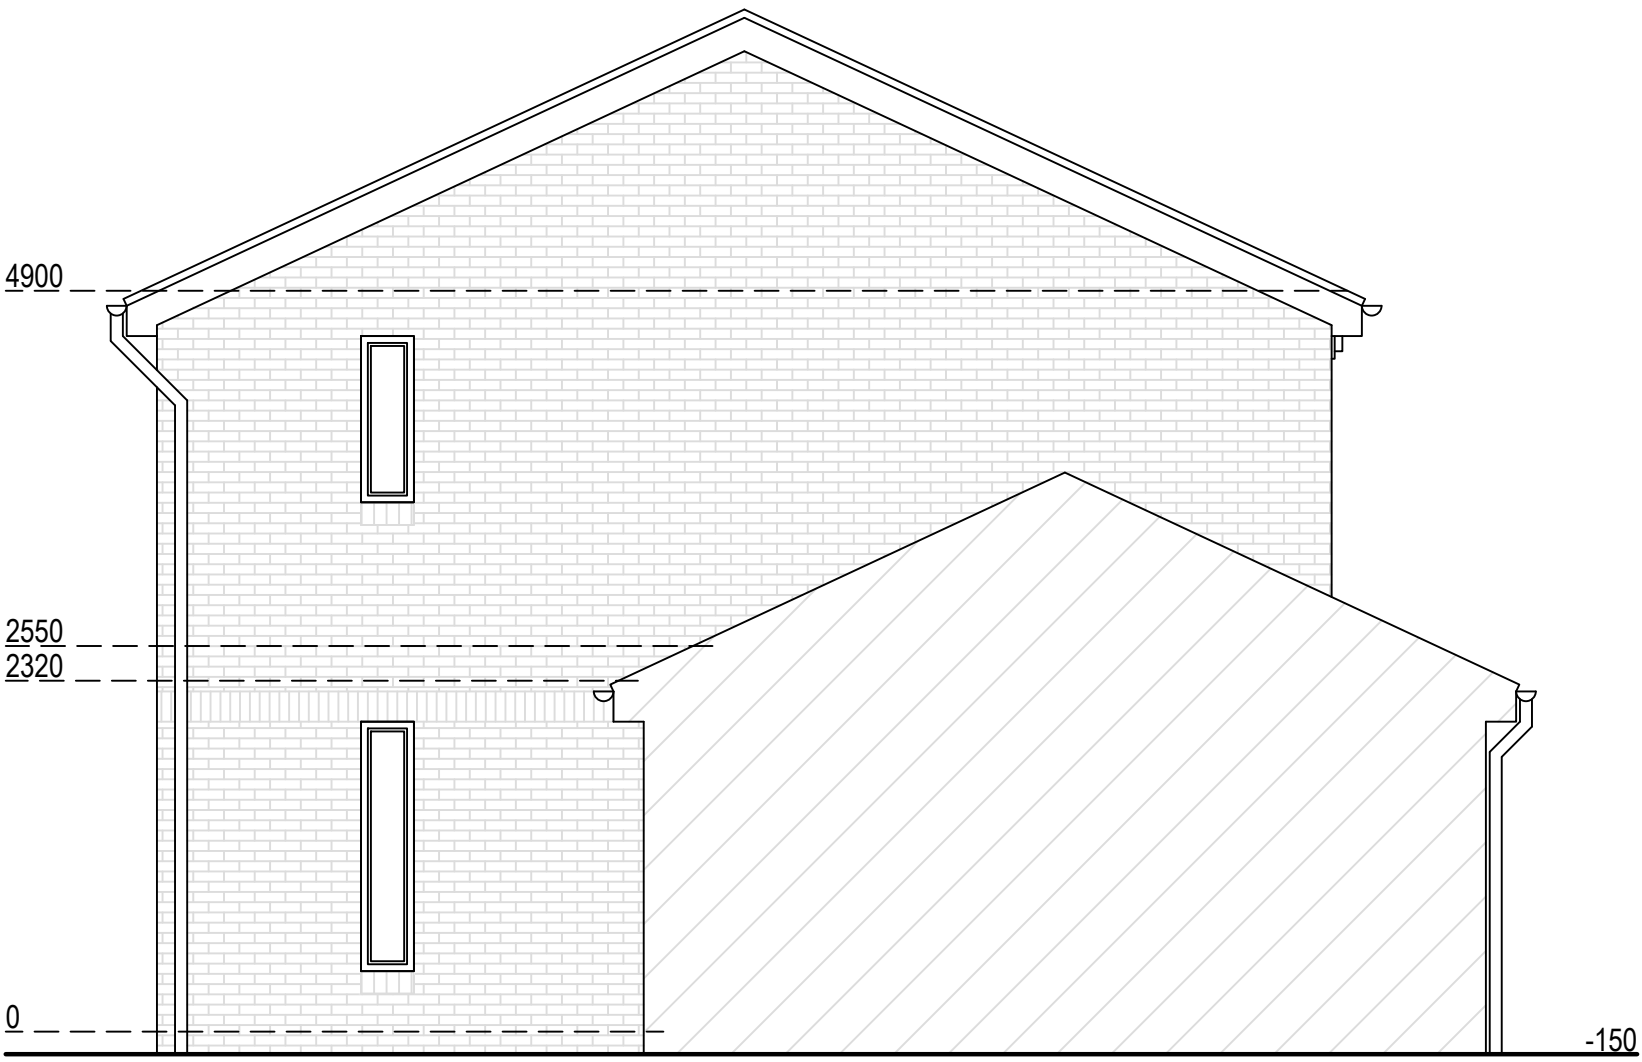

Existing South Elevation

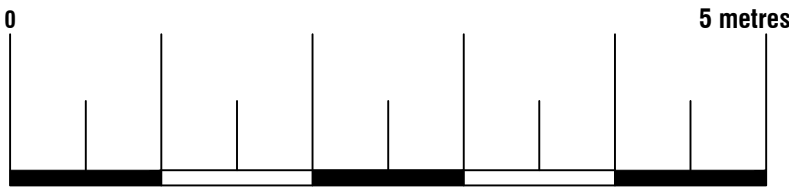

Arkiplan ArkiPlan Architectural Ltd • Enquiries@ArkiPlan.co.uk Lytchett House, 13 Freeland Park, Wareham Road, Poole, Dorset, BH16 6FA			
Site	14 Iredale View, Baldock SG7 6TR	Date	14.03.2025
		Sheet	25-0585 D04 REV 0
		Job	New Extension Garage Conversion
Title Number	HD243997	Scale	1:50 @A1, 1:100 @A3
		Title	As Shown