



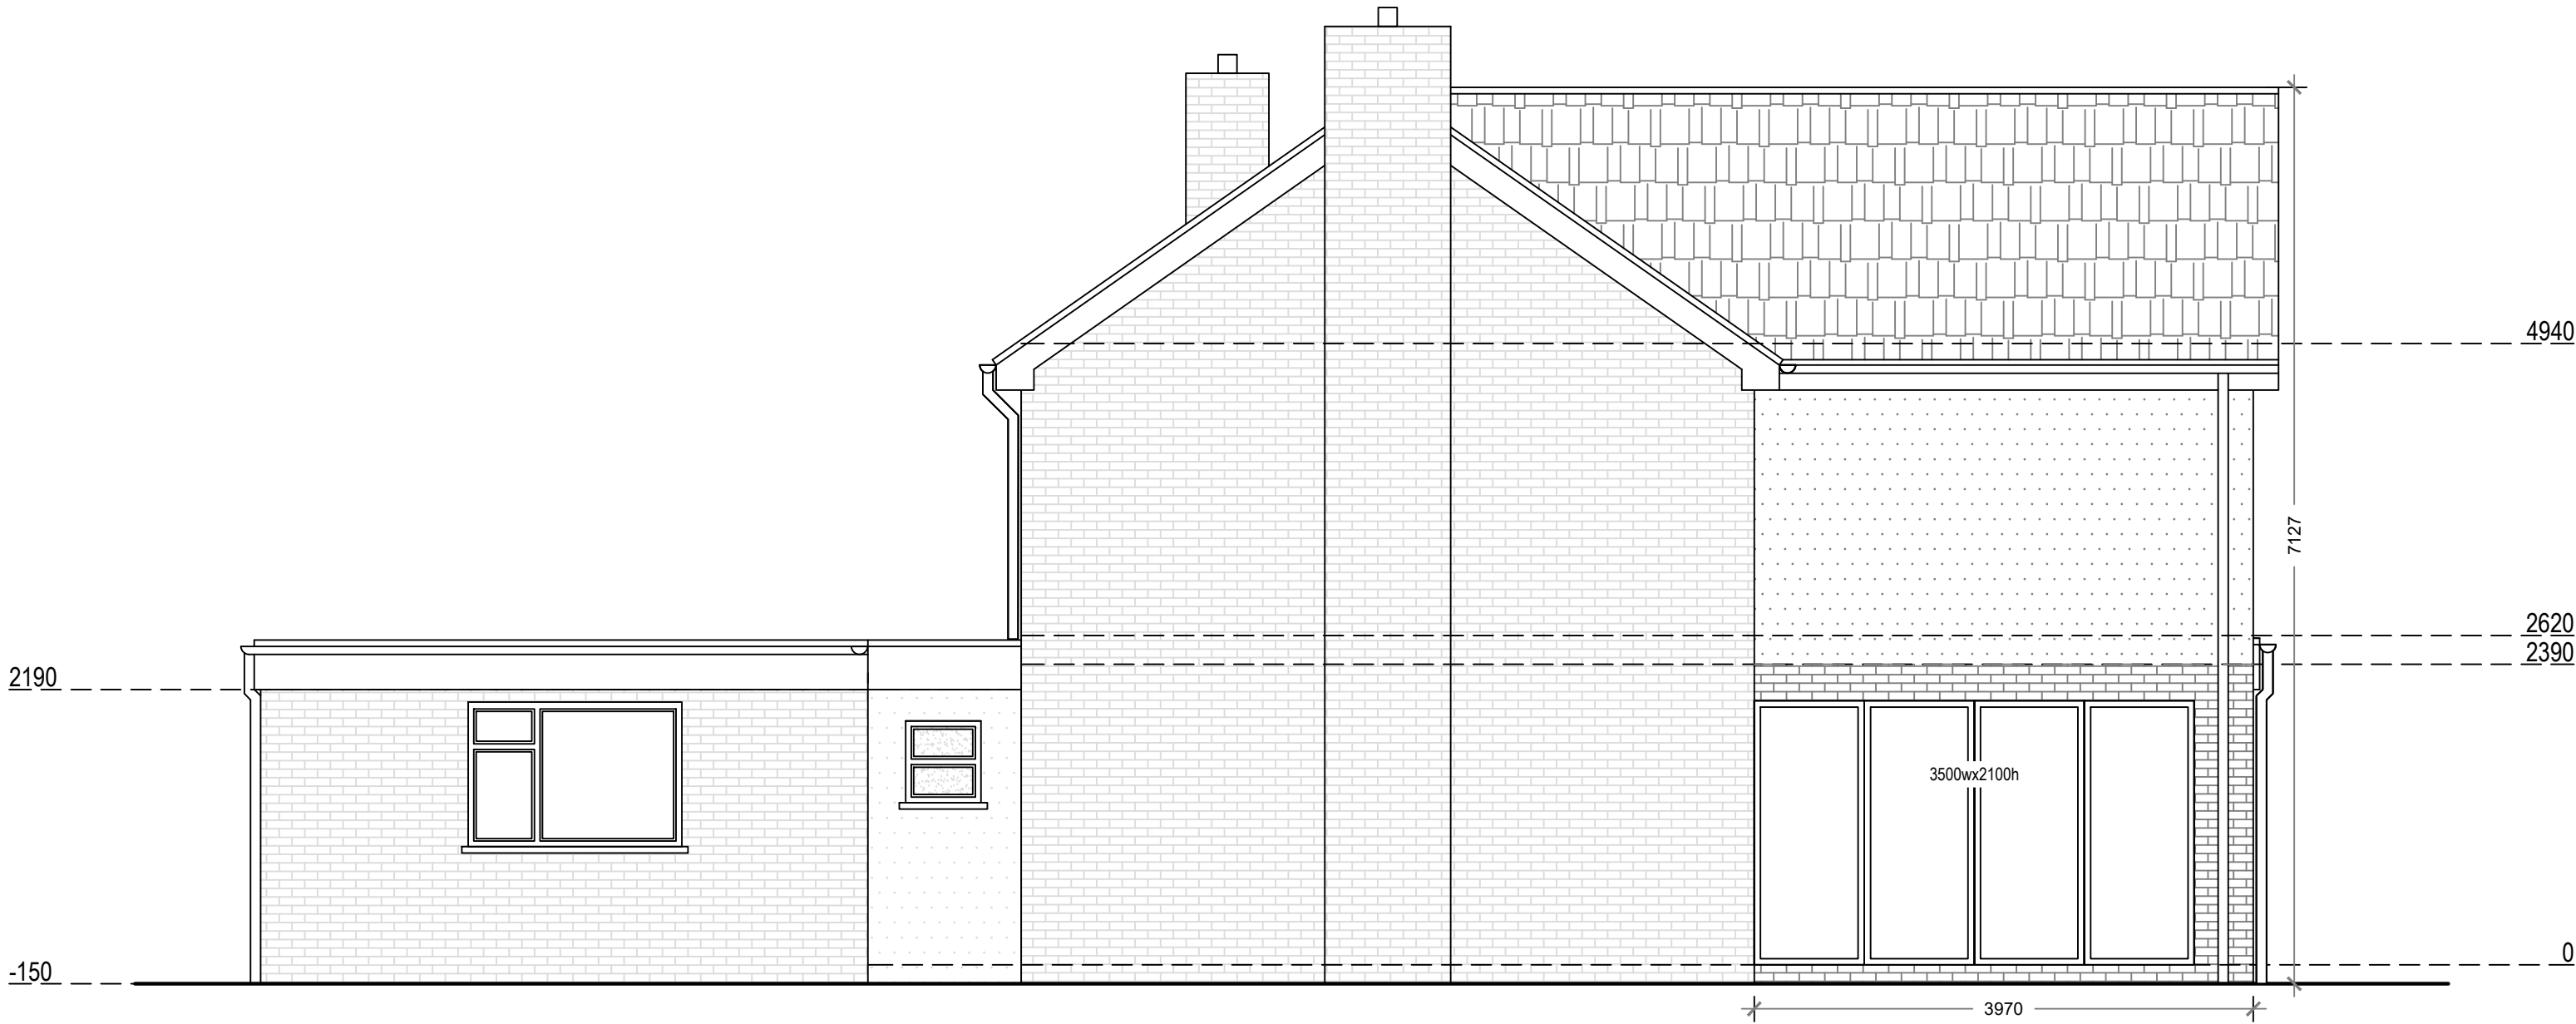


Proposed East Elevation

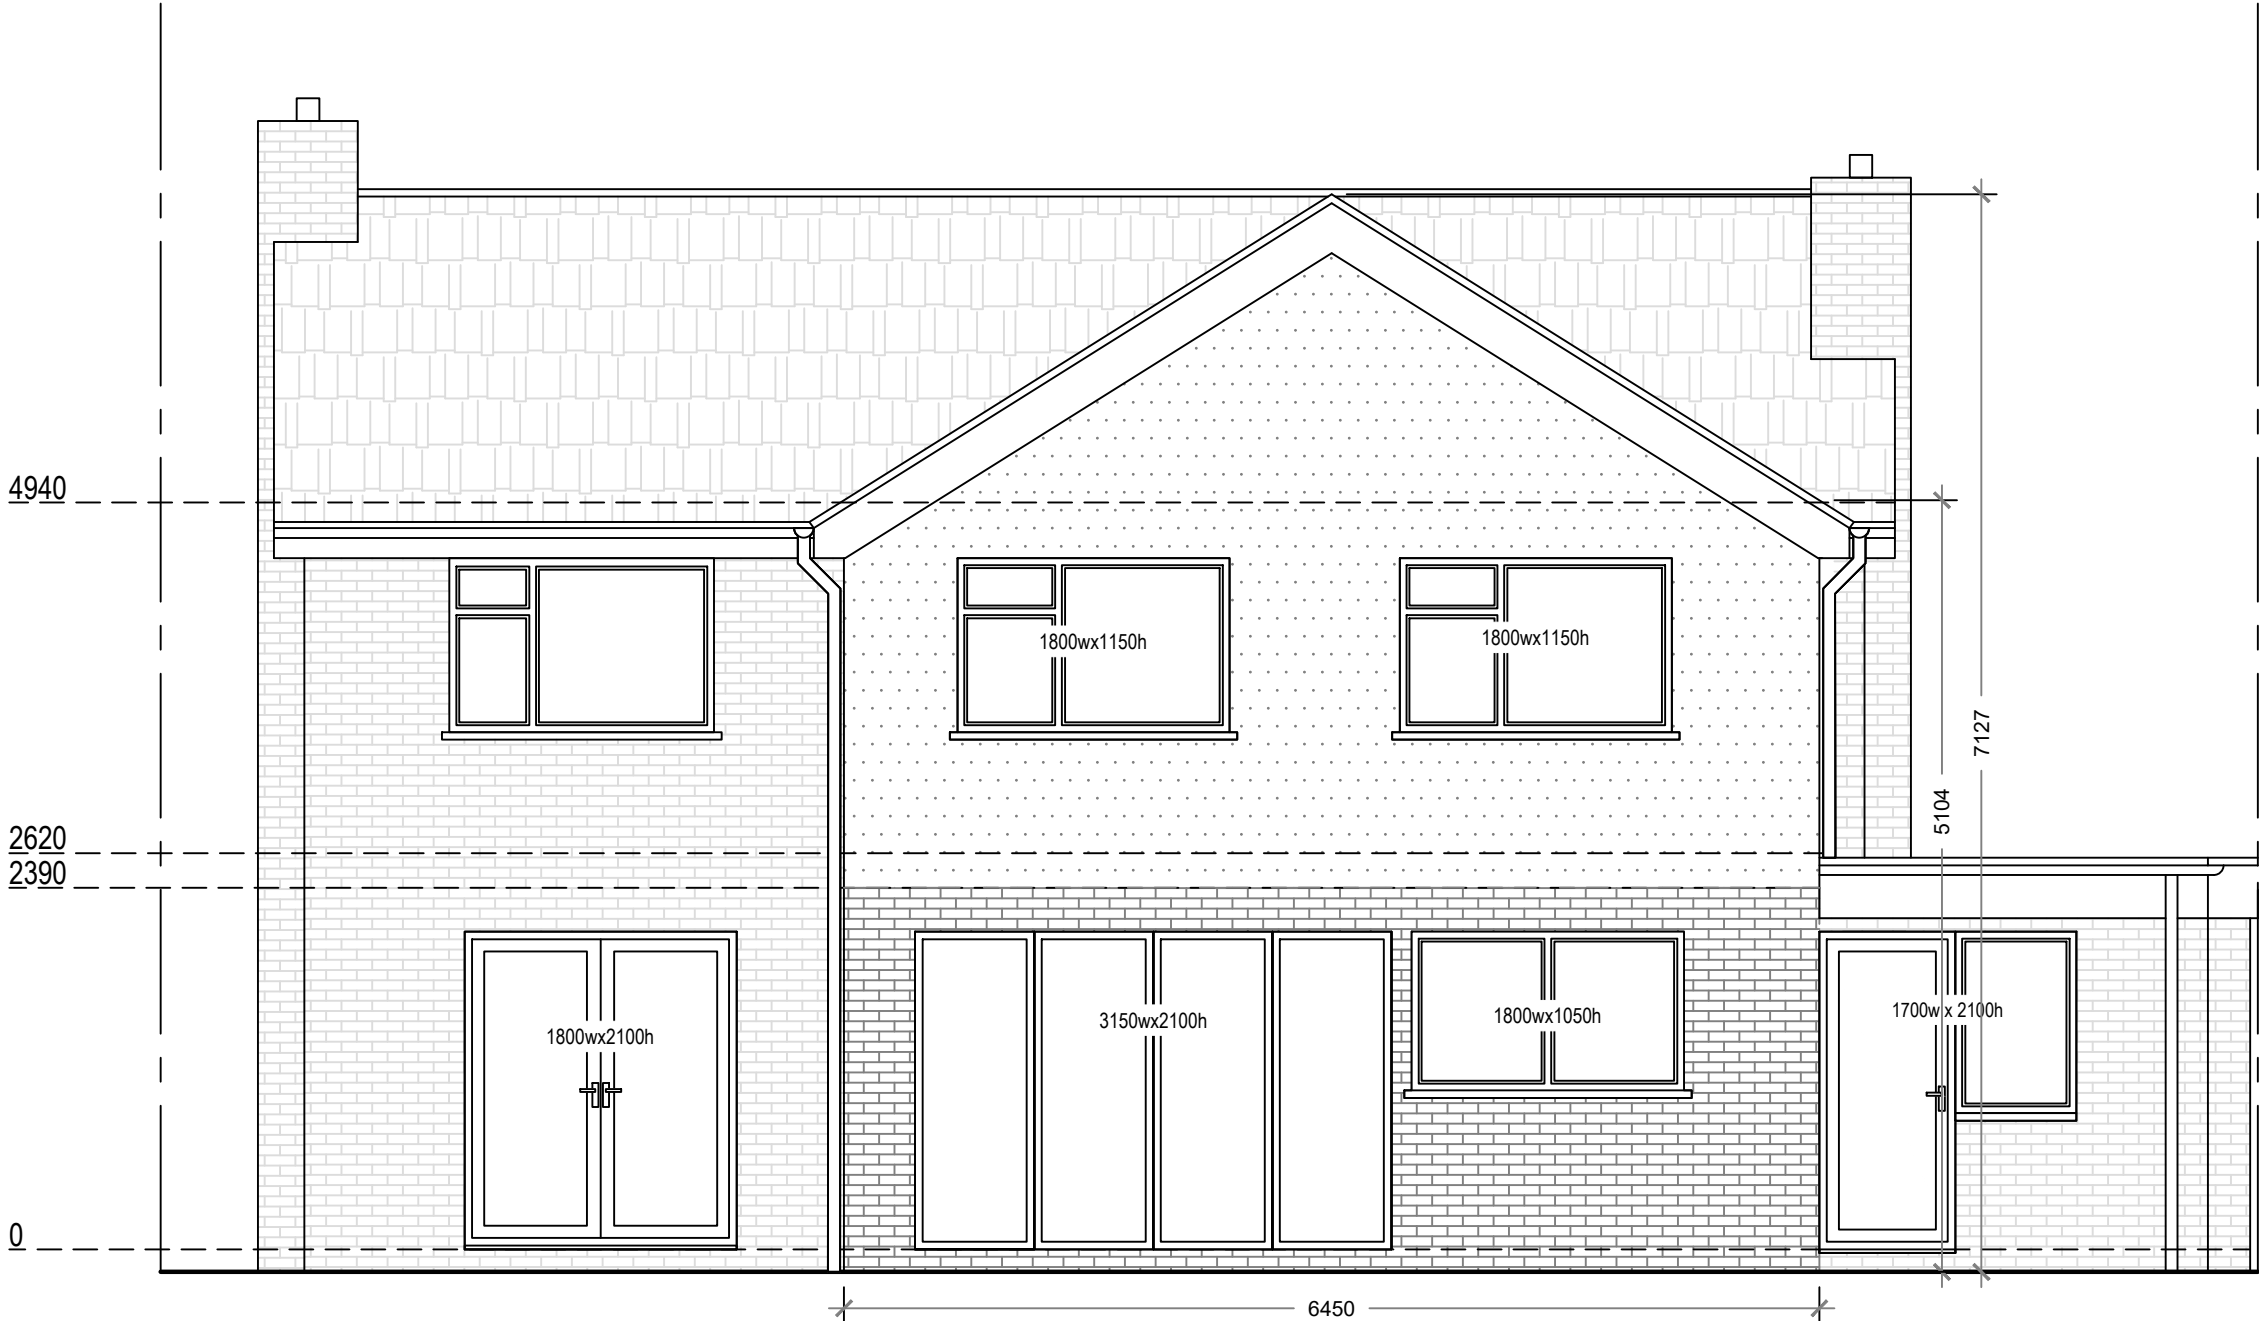


Proposed North Elevation



Proposed West Elevation

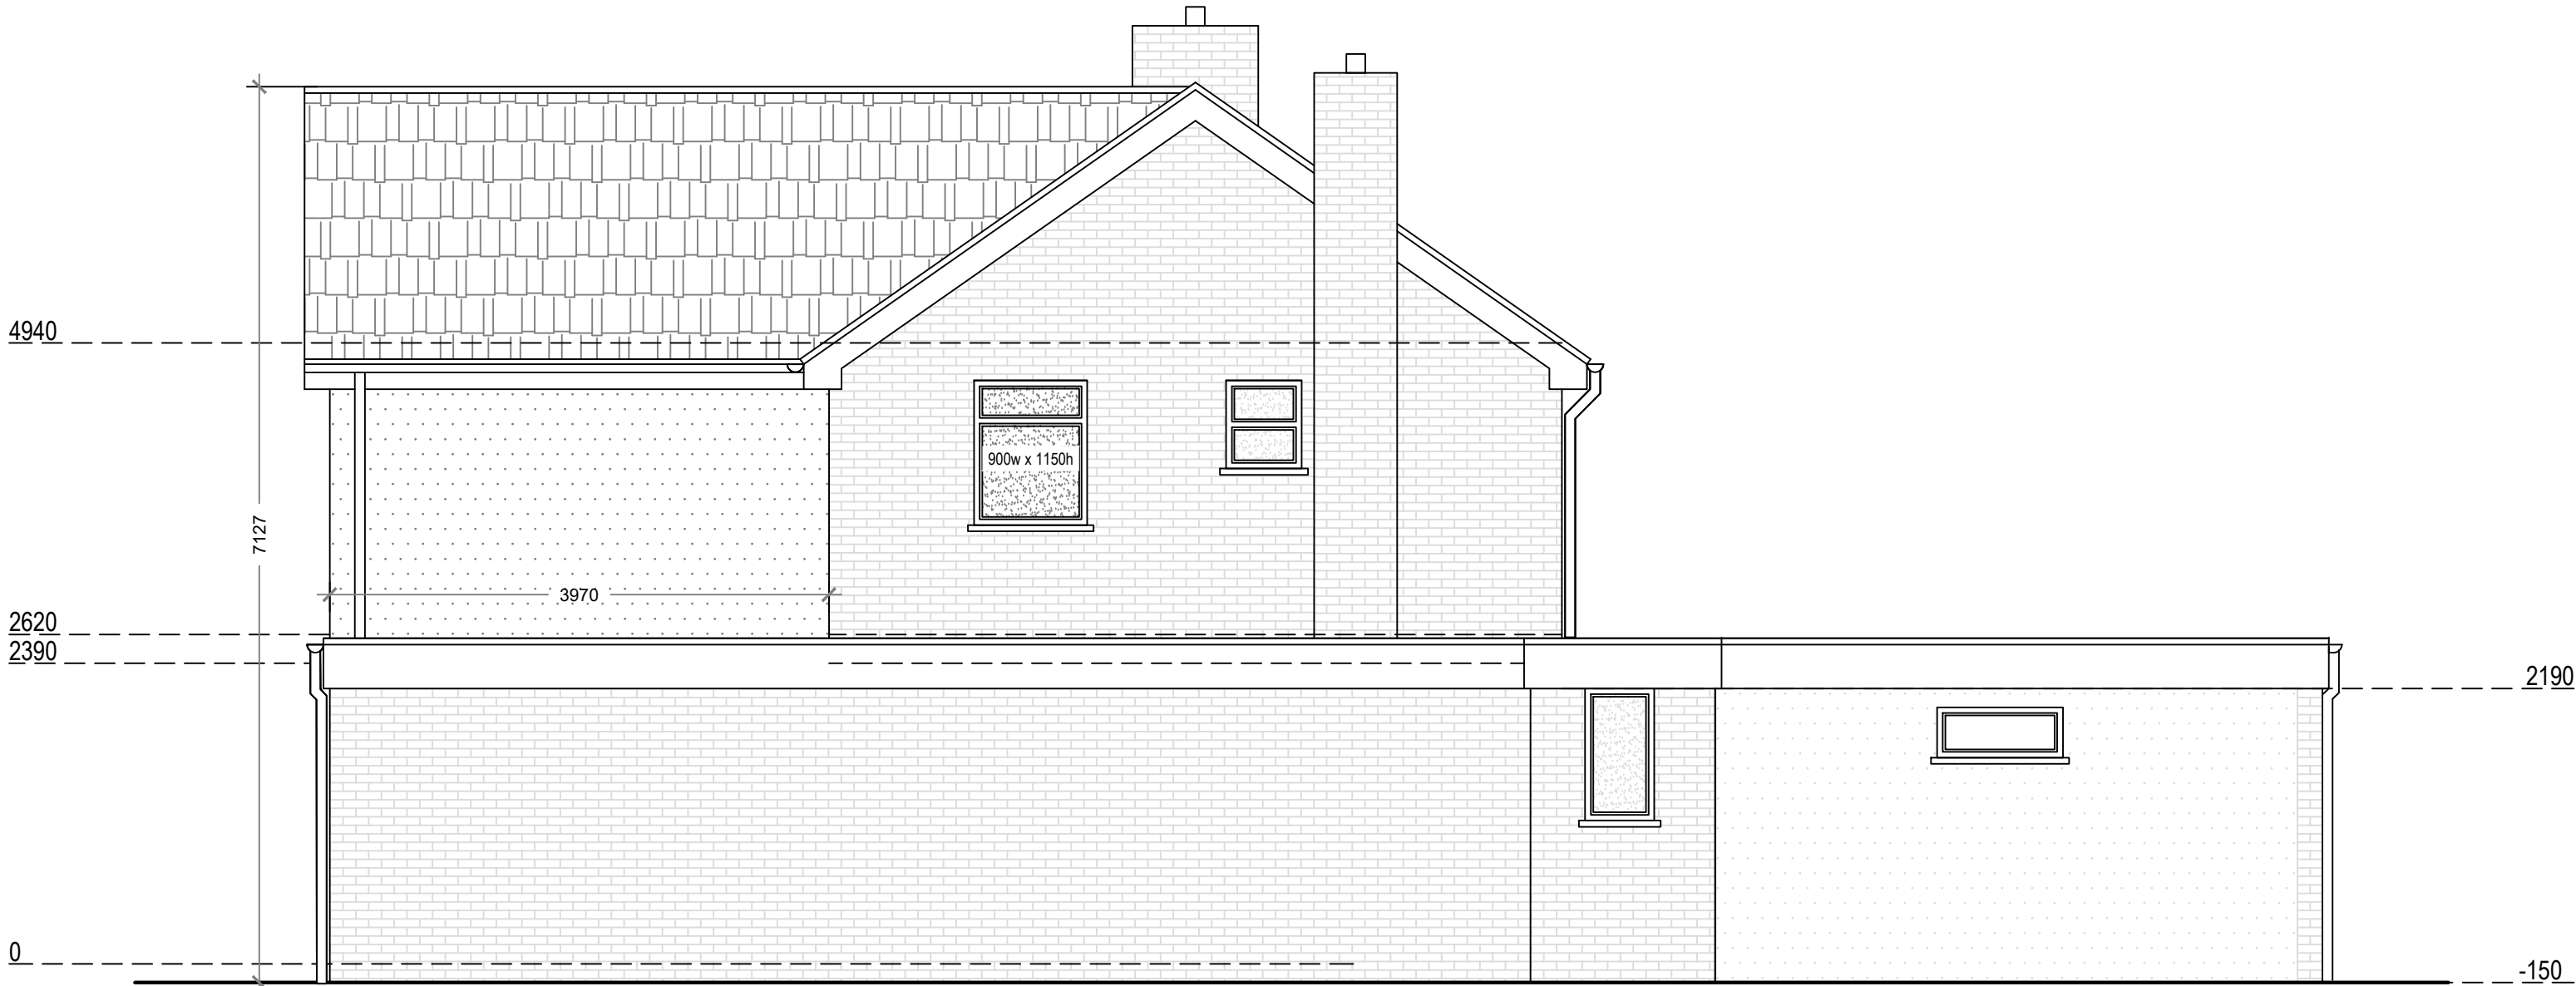

Proposed South Elevation

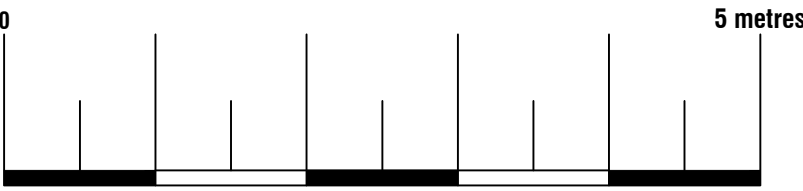

**Proposed Materials:**  
Walls: Render  
Walls: Brick (to match existing)  
Pitched roof: Tile (to match existing)  
Windows: Double glazed (to match existing)  
Skylights: Size as indicated (not protruding more than 150mm above the existing roof plane)



ArkiPlan Architectural Ltd • Enquiries@ArkiPlan.co.uk  
Lytchett House, 13 Freeland Park, Wareham Road, Poole, Dorset, BH16 6FA

|                 |                                                          |       |                     |     |       |
|-----------------|----------------------------------------------------------|-------|---------------------|-----|-------|
| Site            | 79 Willian Way, 79,<br>Letchworth Garden City<br>SG6 2HJ | Date  | 17.09.2024          |     |       |
|                 |                                                          | Sheet | 24-1014             | D07 | REV 3 |
|                 |                                                          | Job   | New Extension       |     |       |
|                 |                                                          | Scale | 1:50 @A1, 1:100 @A3 |     |       |
| Title<br>Number | HD262678                                                 | Title | As Shown            |     |       |