




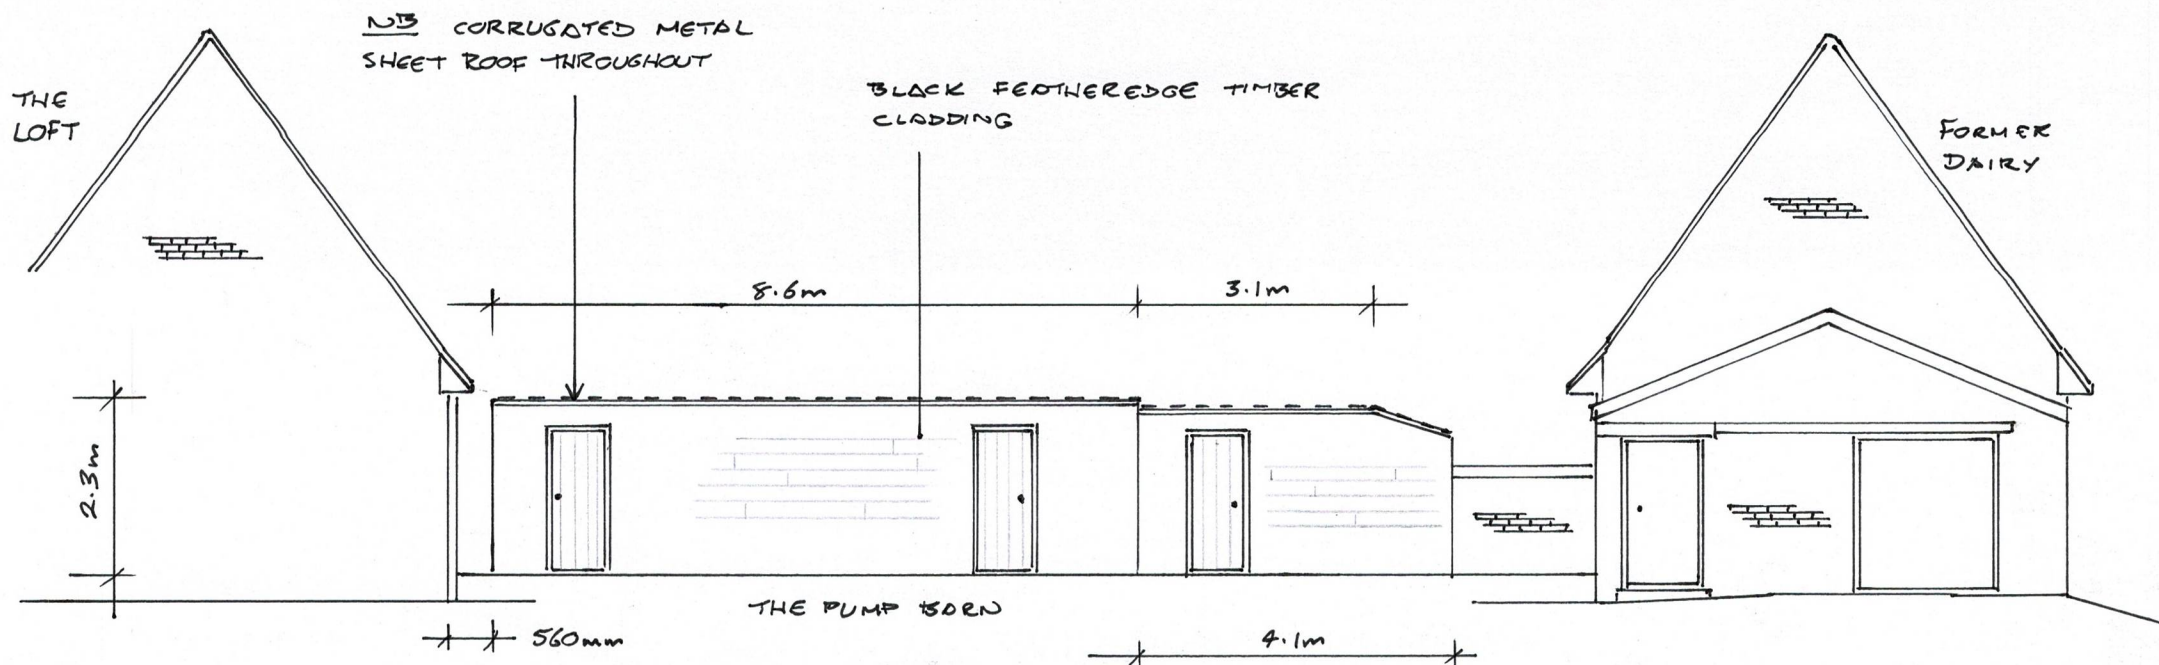

Proposed North East Elevation 1:100

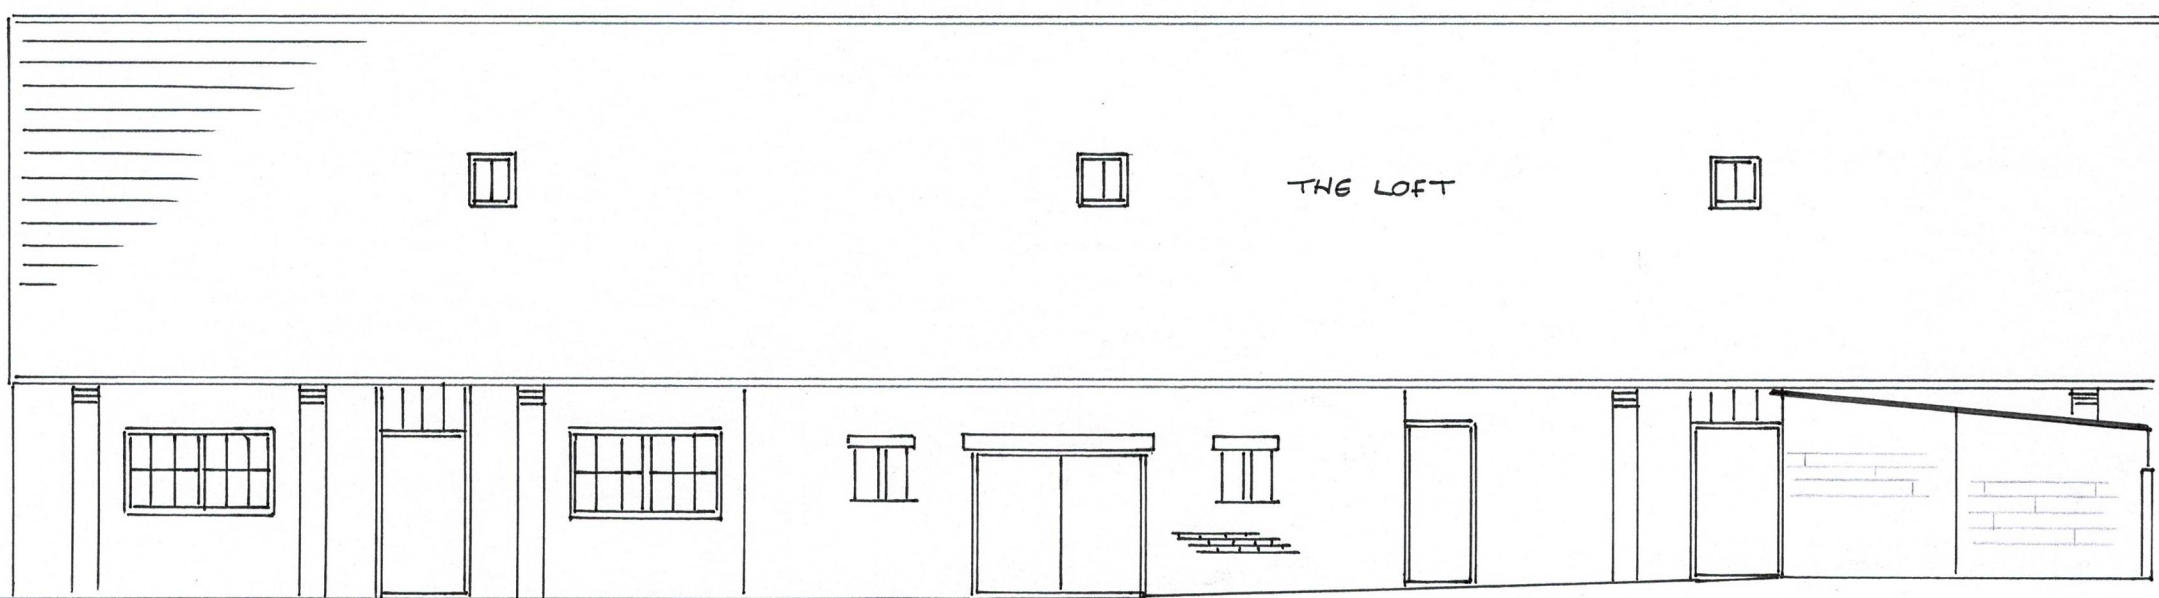


Proposed South East Elevation 1:100

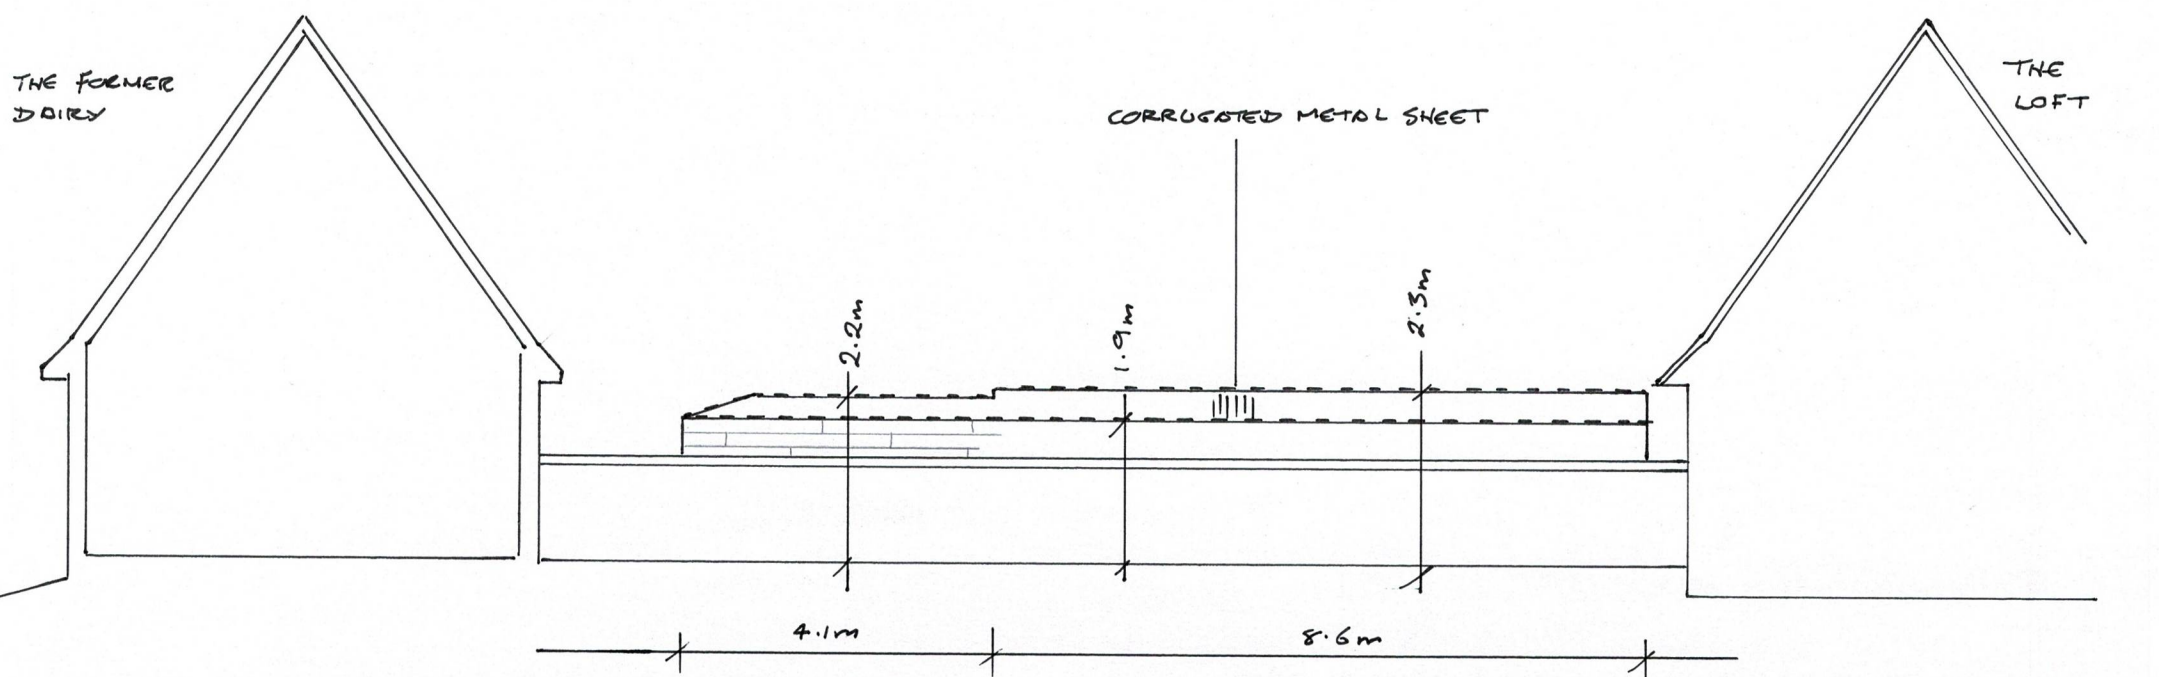

Proposed South West Elevation 1:100

These elevations represent the building in its present state and support this retrospective application to regulate the structure. Works were carried out to eliminate harm to a listed building.

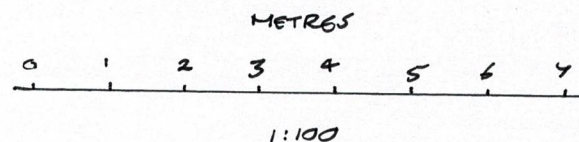

These drawings have been prepared in relation to a retrospective planning application. This drawing should be read in conjunction with all drawings in the series 2026/421/01 and the Design and Access/Heritage Statement. All dimensions and setting out to be confirmed on site and any discrepancies reported to the designer.

Scheme – Retrospective retention of the recladding of walls/roof and re-roofing including the alteration of the roof profile from ridged to mono-pitch – revised scheme - and reduced footprint to separate the structure from a listed building

**Address – Pump Barn
Hill End Farm,
Hill End Farm Lane, Langley
SG4 7PT**

Date – August 2026
Scale – 1:100 @ A3
Drawing Ref – 2026/421/03 – Proposed elevations

By Dorli Newbery BEng(Hons) - 07946584925
dorlinewbery@btinternet.com

Sheet 3 of 6

Dorli Newbery Structures