



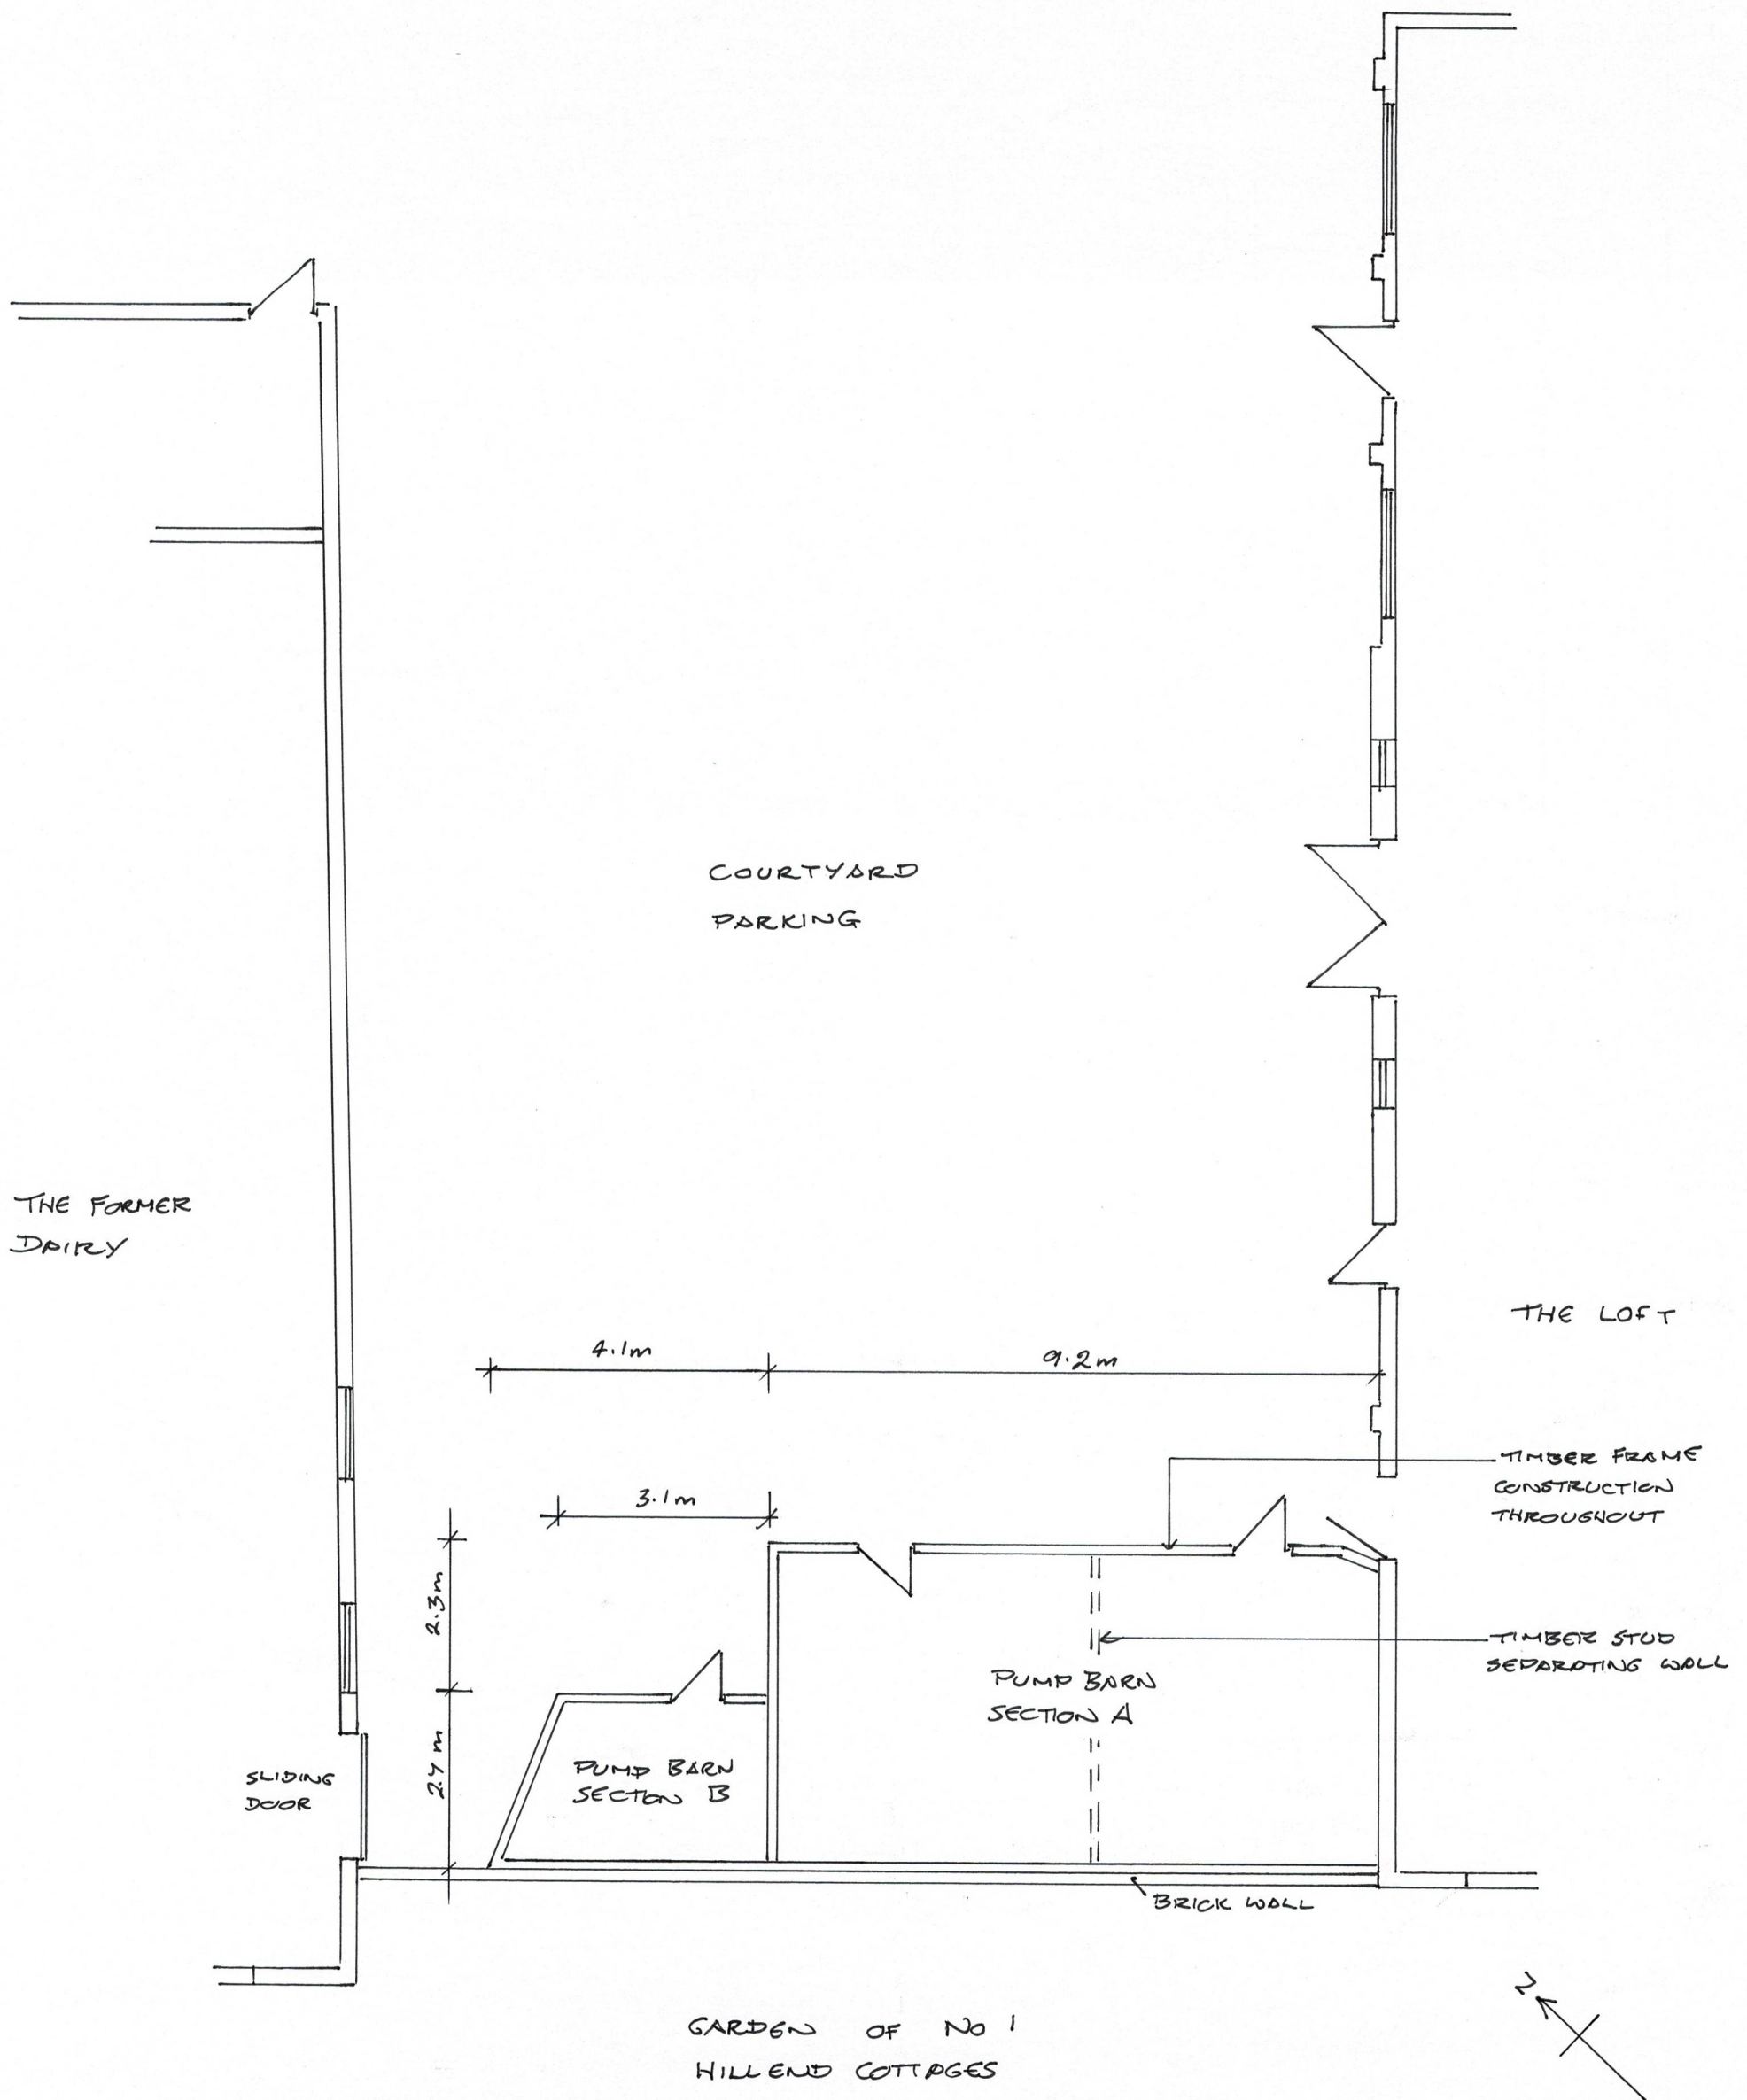

Existing/Original Floor Plan 1:100

These elevations represent the building prior to remedial works carried out in 2019 and revised in 2020 – refused applications 20/00197/FP and 20/02852/FP respectively

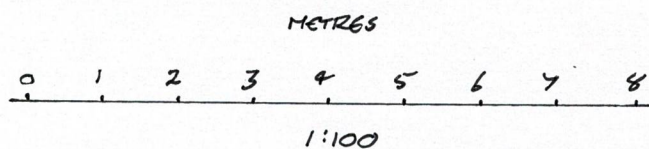

These drawings have been prepared in relation to a retrospective planning application. This drawing should be read in conjunction with all drawings in the series 2026/421/01 and the Design and Access/Heritage Statement. All dimensions and setting out to be confirmed on site and any discrepancies reported to the designer.

Scheme – Retrospective retention of the recladding of walls/roof and re-roofing including the alteration of the roof profile from ridged to mono-pitch – revised scheme - and reduced footprint to separate the structure from a listed building

**Address – Pump Barn
Hill End Farm,
Hill End Farm Lane, Langley
SG4 7PT**

Date – August 2026
Scale – 1:100 @ A3
Drawing Ref – 2026/421/04 – Existing floor plan

By Dorli Newbery BEng(Hons) - 07946584925
dorlinewbery@btinternet.com

Sheet 4 of 6


Dorli Newbery Structures