

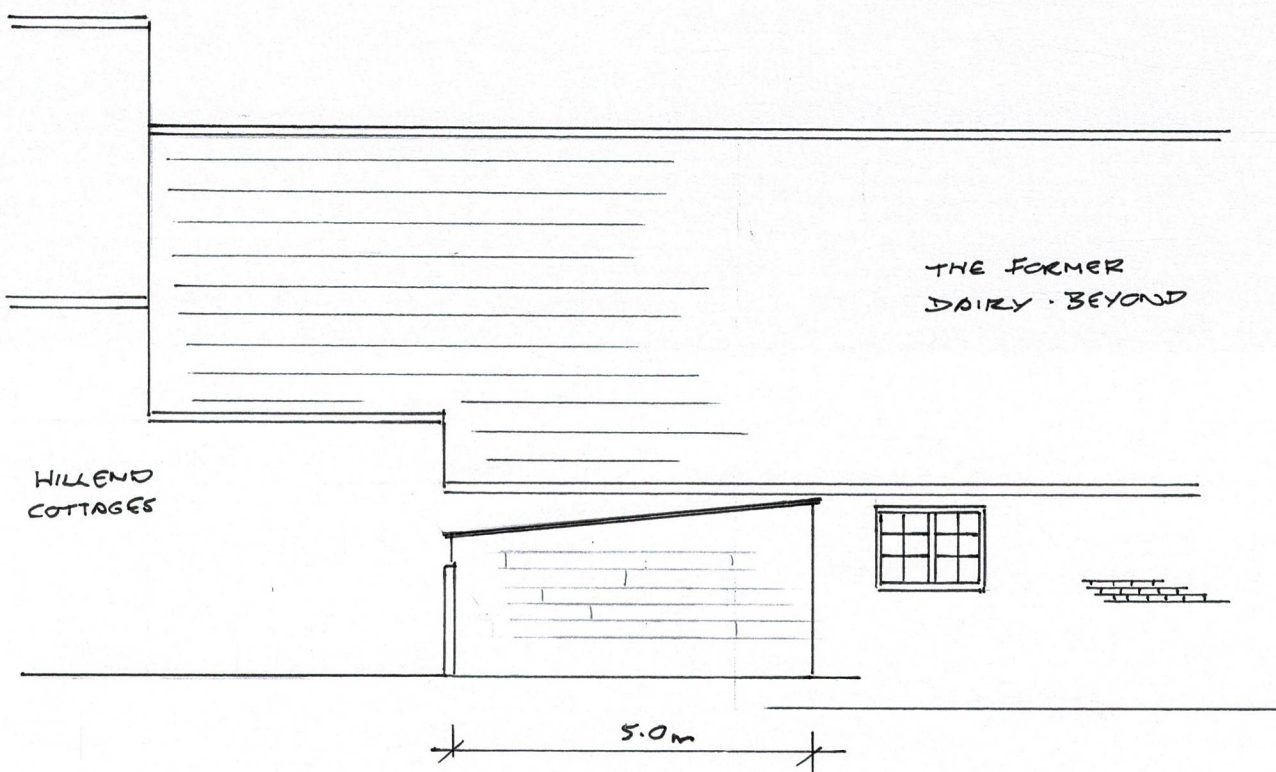


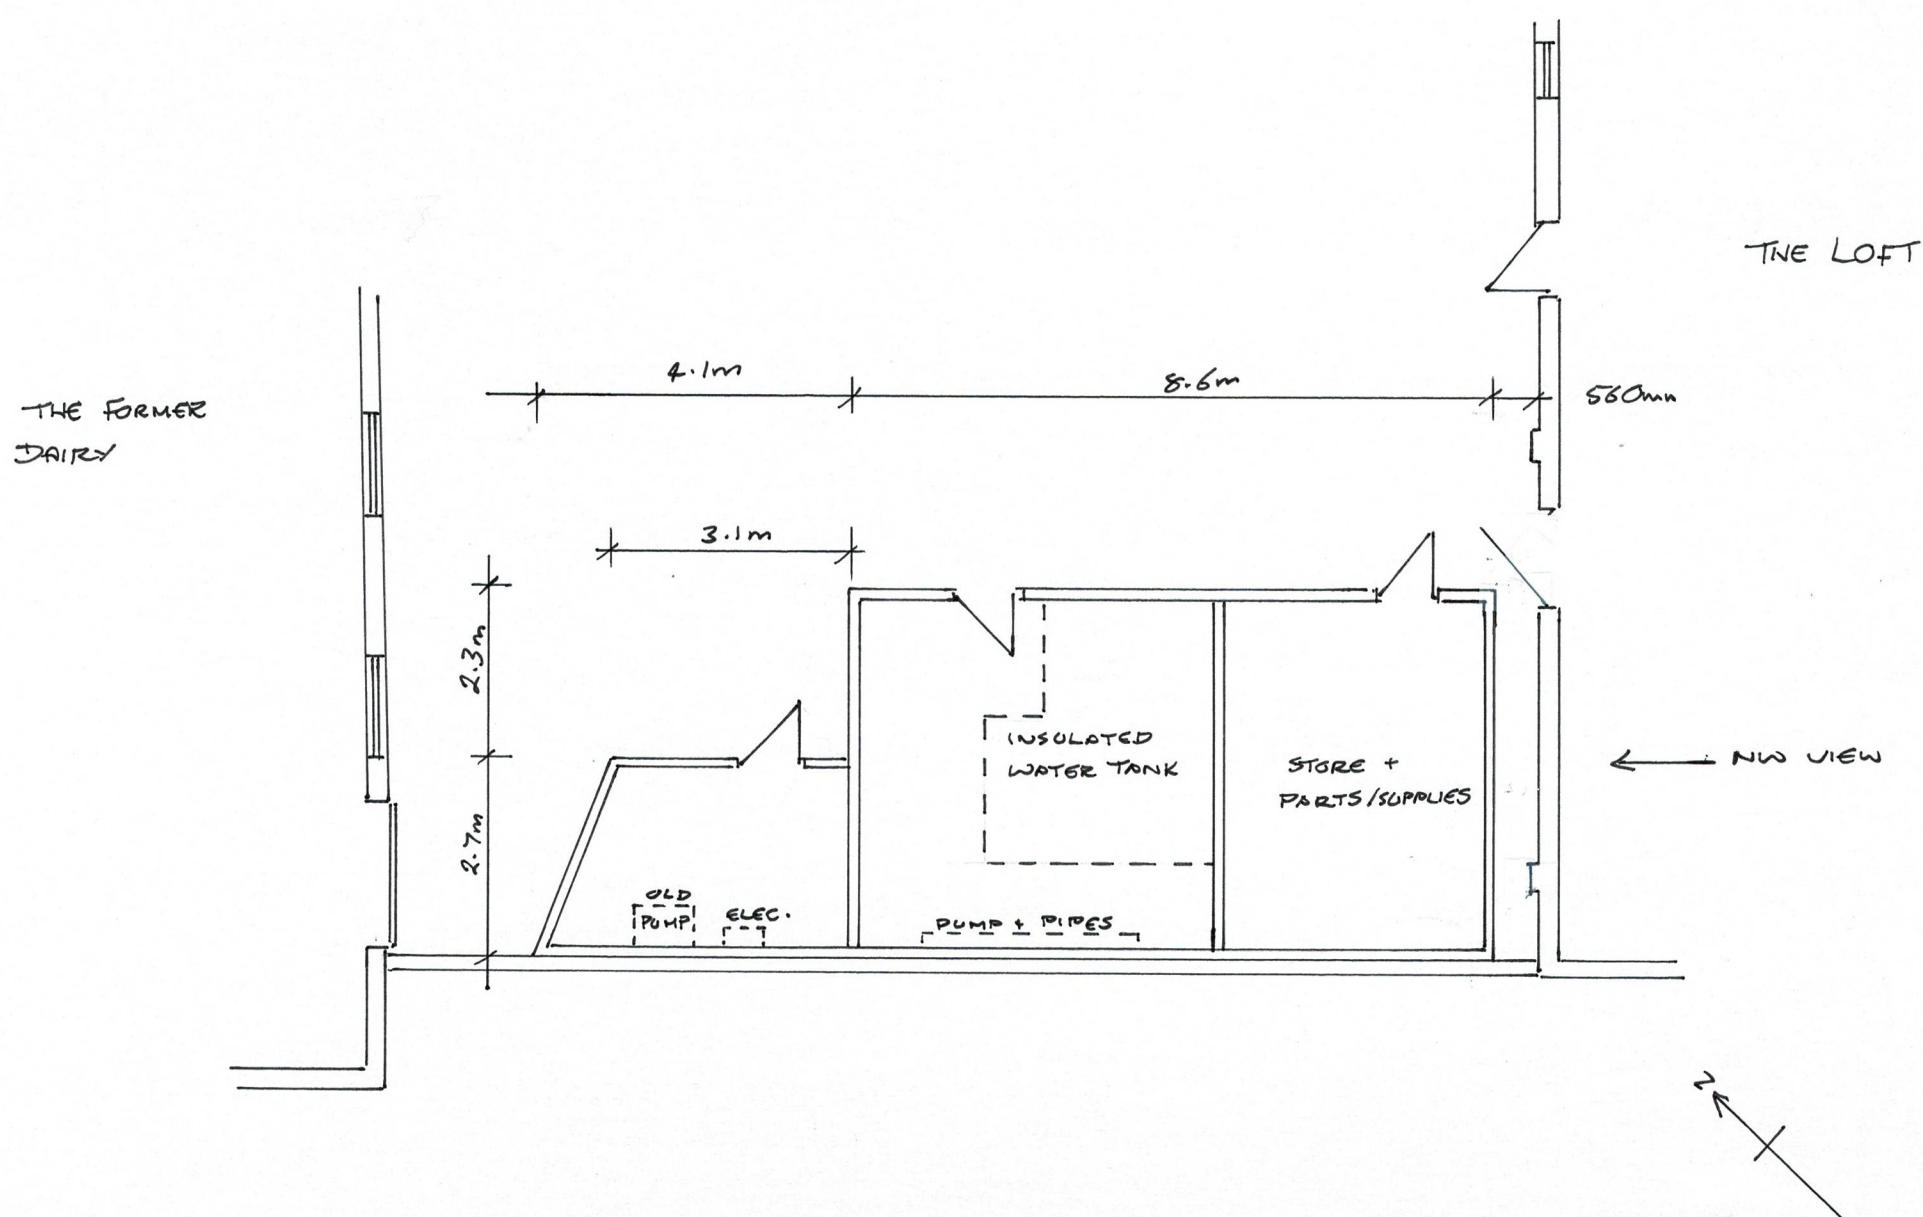

Proposed North West Elevation 1:100

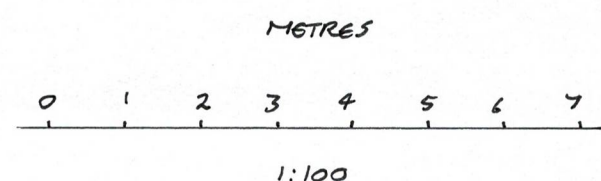

Proposed Floor Plan 1:100

Scheme – Retrospective retention of the recladding of walls/roof and re-roofing including the alteration of the roof profile from ridged to mono-pitch – revised scheme - and reduced footprint to separate the structure from a listed building

**Address – Pump Barn
Hill End Farm,
Hill End Farm Lane, Langley
SG4 7PT**

Date – August 2026
Scale – 1:100 @ A3
Drawing Ref – 2026/421/05 – Prop. floor plan + NW

By Dorli Newbery BEng(Hons) - 07946584925
dorlinewbery@btinternet.com

Sheet 5 of 6


Dorli Newbery Structures