




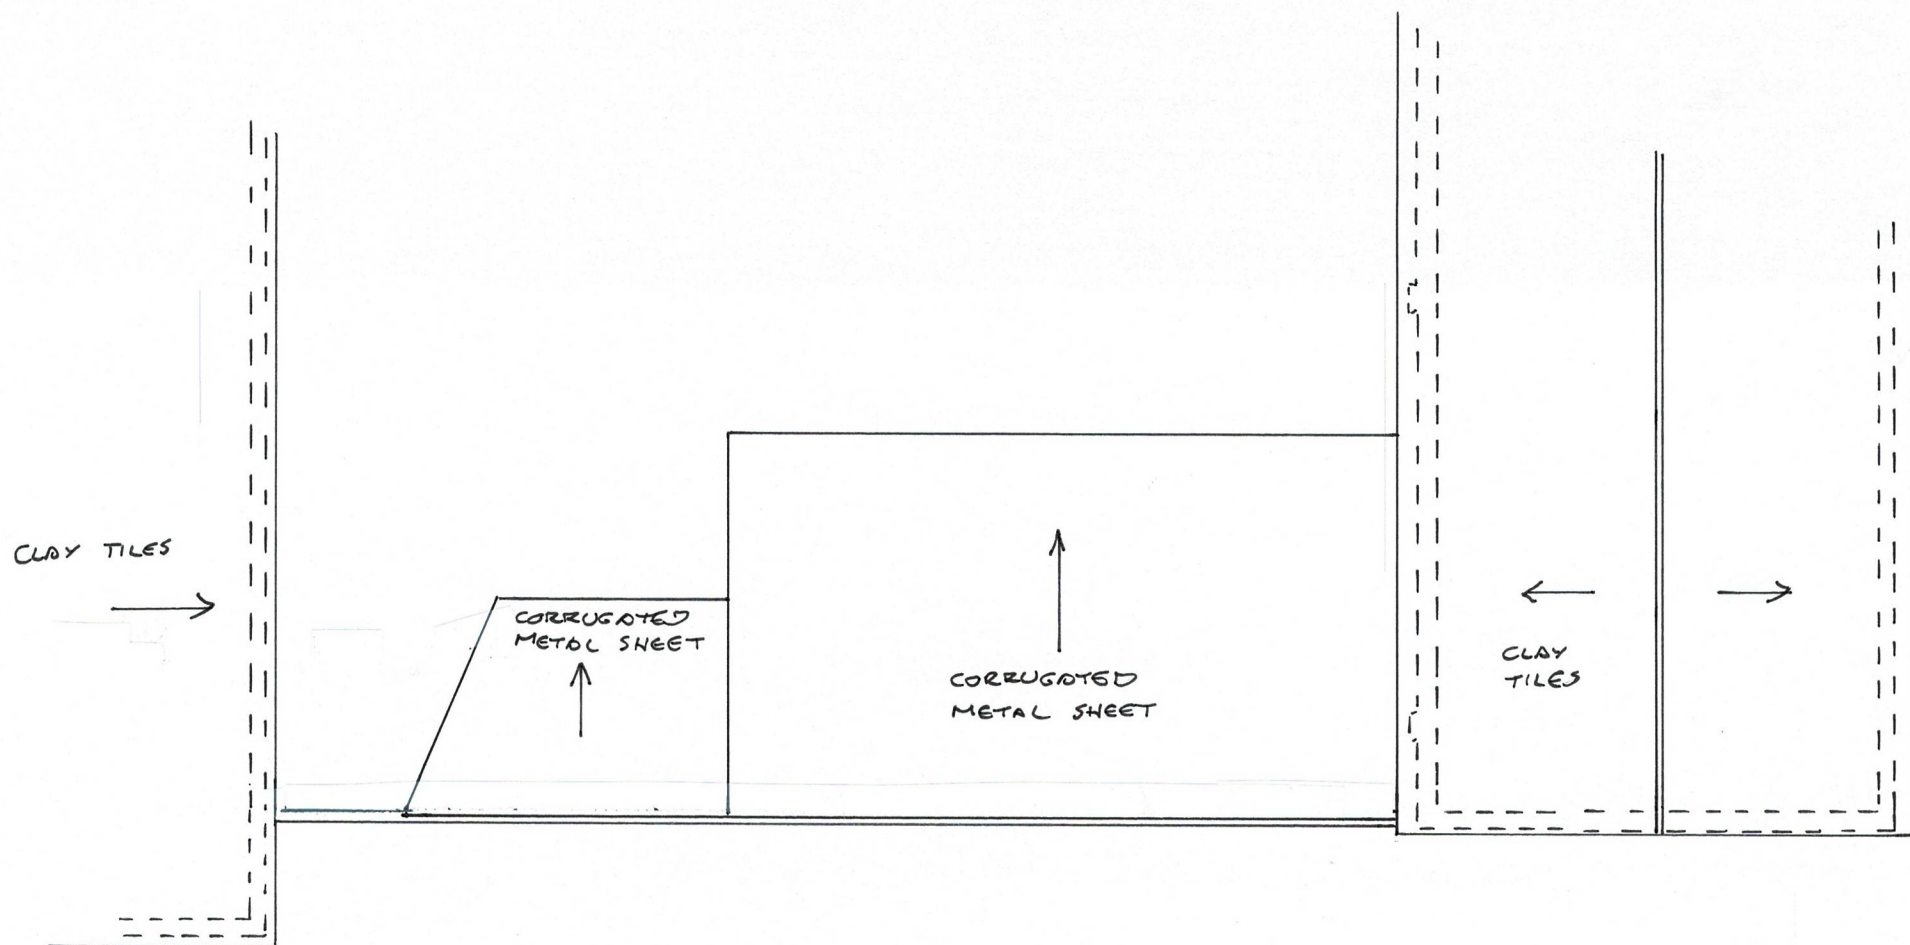

Existing Roof Plan 1:100

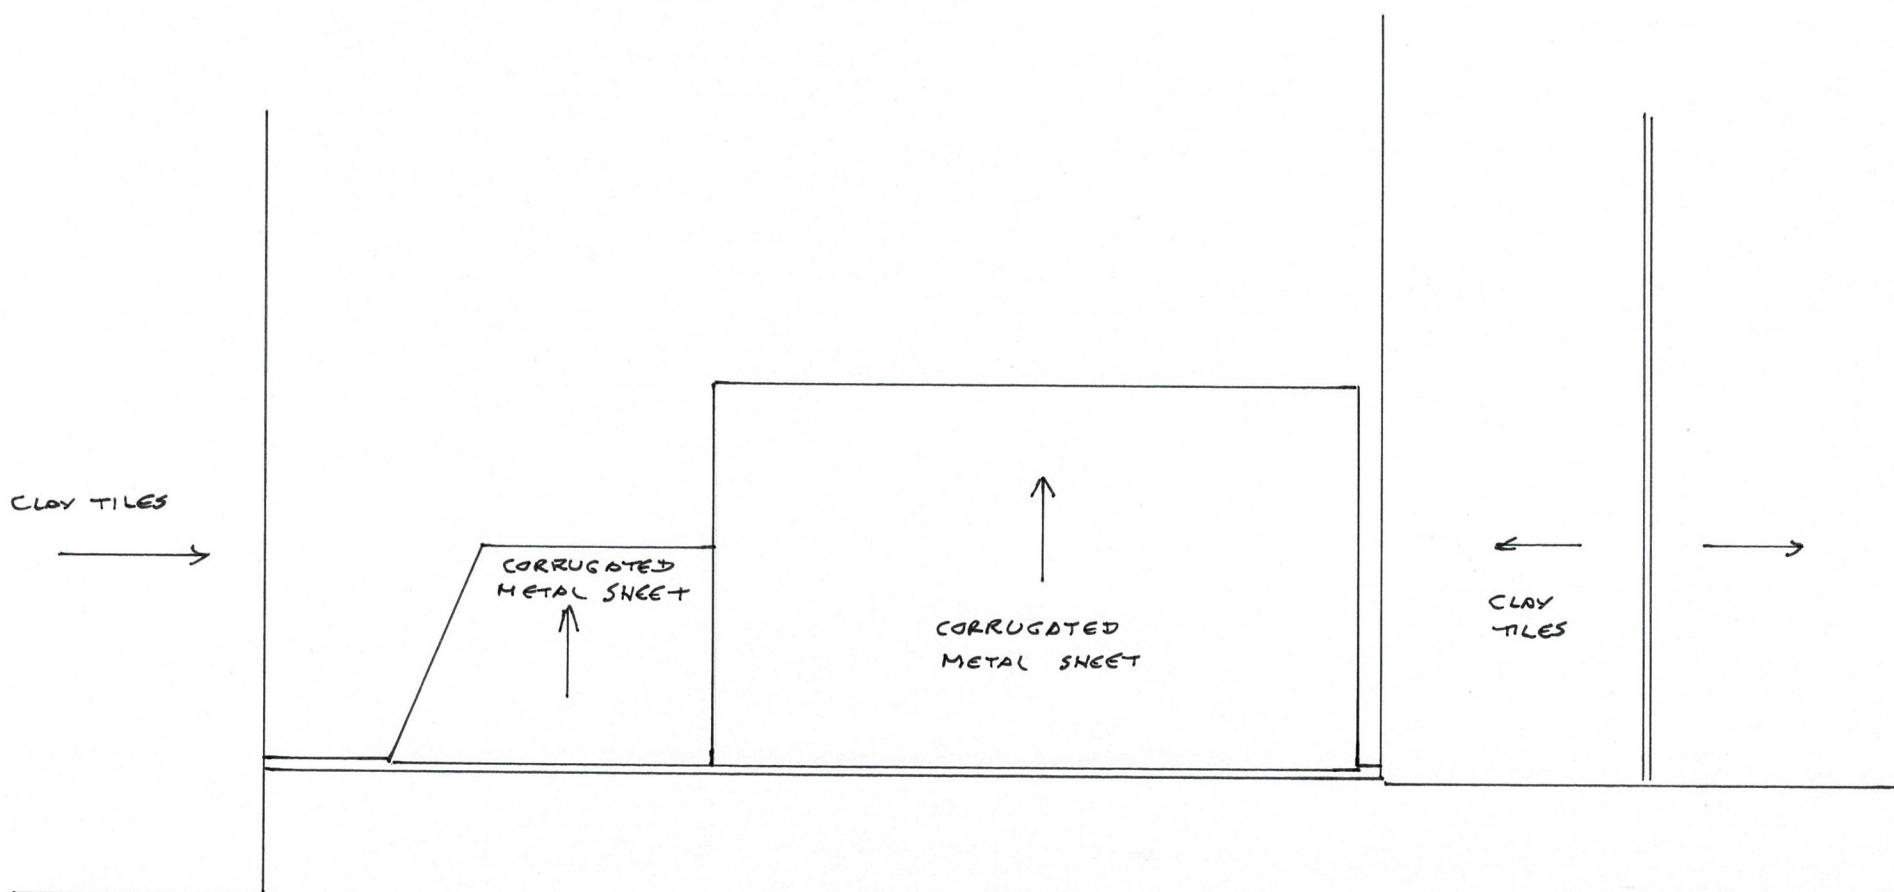

Proposed Roof Plan 1:100

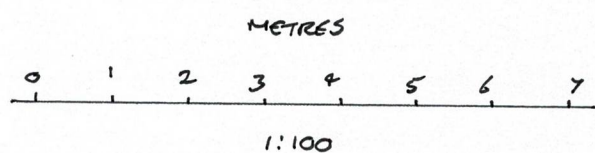

Scheme – Retrospective retention of the recladding of walls/roof and re-roofing including the alteration of the roof profile from ridged to mono-pitch – revised scheme - and reduced footprint to separate the structure from a listed building

Address – Pump Barn
Hill End Farm,
Hill End Farm Lane, Langley
SG4 7PT

Date – August 2026
Scale – 1:100 @ A3
Drawing Ref – 2026/421/06 – Roof plans

By Dorli Newbery BEng(Hons) - 07946584925
dorlinewbery@btinternet.com

Sheet 6 of 6


Dorli Newbery Structures

These drawings have been prepared in relation to a retrospective planning application. This drawing should be read in conjunction with all drawings in the series 2026/421/01 and the Design and Access/Heritage Statement. All dimensions and setting out to be confirmed on site and any discrepancies reported to the designer.