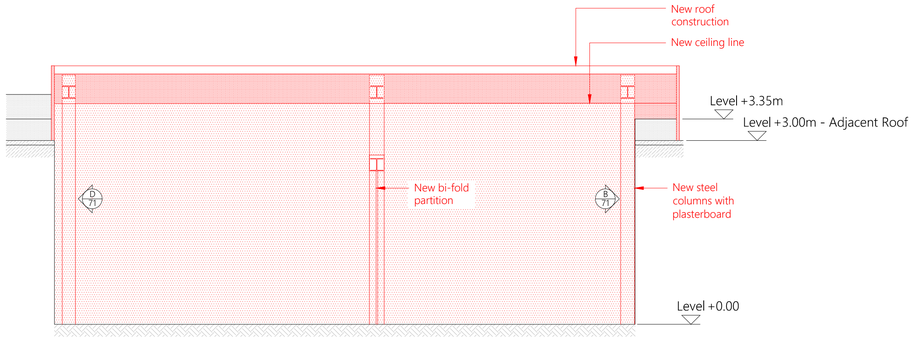

Proposed Courtyard Elevation A
Scale 1:50

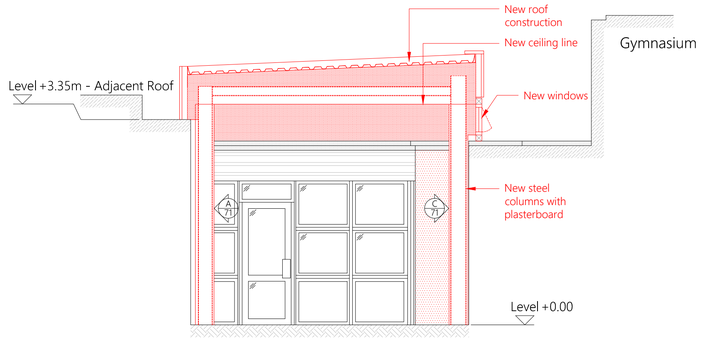

Proposed Courtyard Elevation B
Scale 1:50

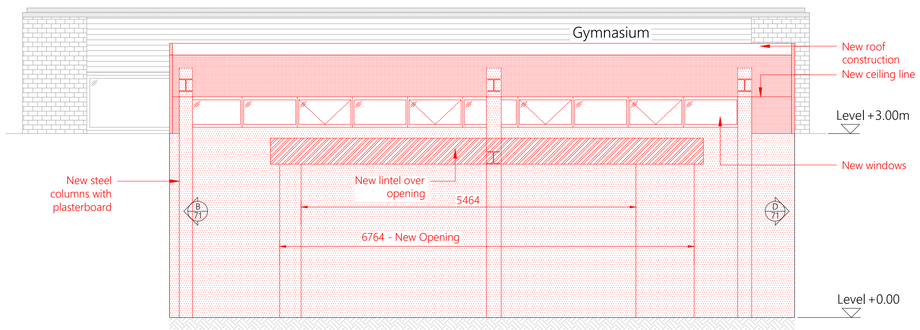

Proposed Courtyard Elevation C
Scale 1:50

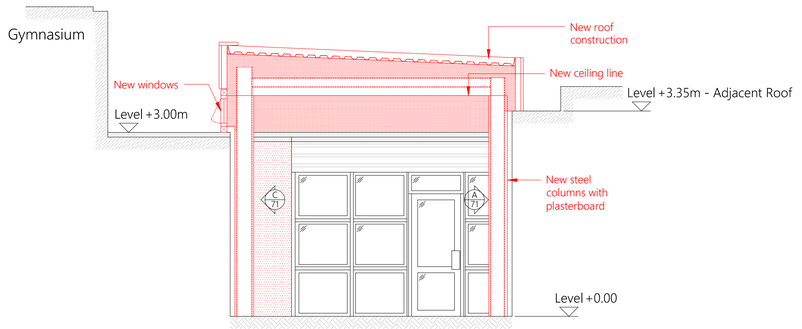

Proposed Courtyard Elevation D
Scale 1:50

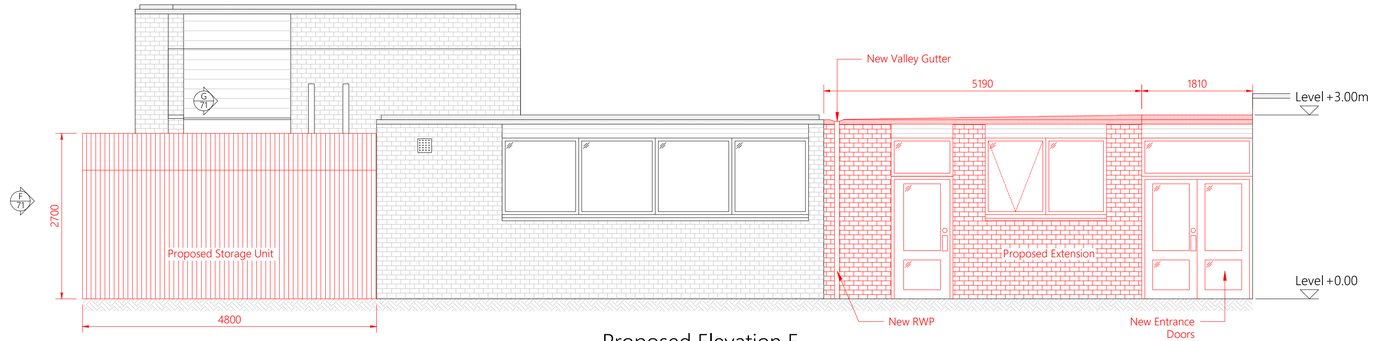

Proposed Elevation E
Scale 1:50

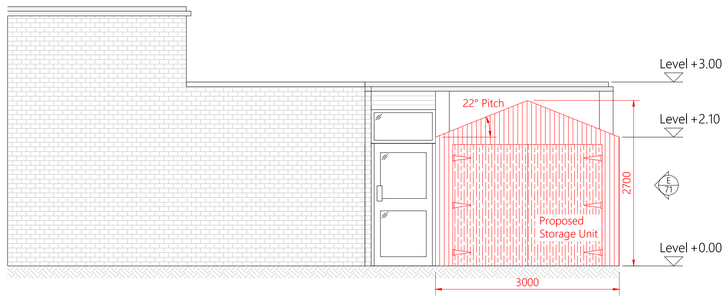

Proposed Elevation F
Scale 1:50

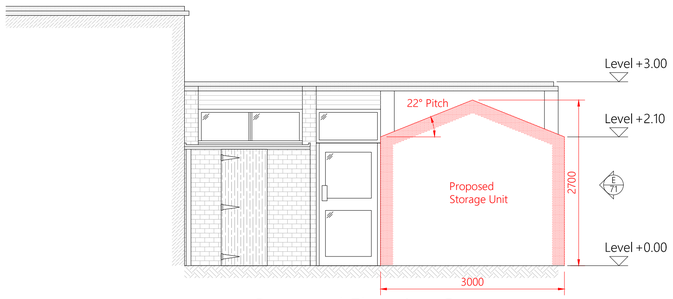

Proposed Elevation G
Scale 1:50

Notes

- All existing dimensions and layouts should be checked on site before any work is put in hand.
- No dimensions are to be scaled from this drawing.
- for information and dimensions required but not shown, or any discrepancy refer to Aedifice Partnership.
- Drawing copyright 2018 Aedifice Partnership.
- All rights described in chapter iv of the "Copyright, designs and patents act 1988" have been generally asserted.

A1

Revision	Amendment	Drn by	Chkd by	Date
B	Elevations F & G Added	CM	NM	18.04.18
A	General update	CM	NM	27.03.18

AEDIFICE PARTNERSHIP
Chartered Surveyors and Property Consultants
60 - 62 High Street
Harpenden
Hertfordshire
AL5 2SP
Tel: 01582 766663
Fax: 01727 866222
Email: post@aedifice.co.uk
Web: www.aedifice.co.uk

Client.
St. Pauls Walden Primary School

Address.
Bendish Lane
Whitwell, Hitchin
SG4 8HX

Project.
Courtyard Refurbishment & Extension

Title.
Proposed Elevations

Purpose of Issue.
Planning

Scale.	Drn By.	Chkd By.	Date.
1:100	CM	NM	03/18

Job no.	Drawing no.	Revision.
18.675	71	B