

Information contained within this drawing is the sole copyright of T2S Architecture Ltd. and is not to be reproduced without express permission. No implied licence exists. This drawing not to be used for land transfer or valuation purposes. Do not scale from this drawing. All dimensions & levels are to be checked on site by the contractor. Issued for purposes indicated only. Drawing errors and omissions to be reported to the architect.

Notes

Site Boundary

B 07.04.2026 General Revision
A 11.12.2025 Issued For Information

Revisions




Client
Klara Homes



Project
38-40 Eastcheap, Letchworth

Drawing Title
Existing Plan, Section and Elevation

Status Information	Drawn ME	Checked TS
Scale 1:25@A3 ; 1:50@A4	Date 02/2026	Revision
Drwg. No. 115c_EX_01	B	

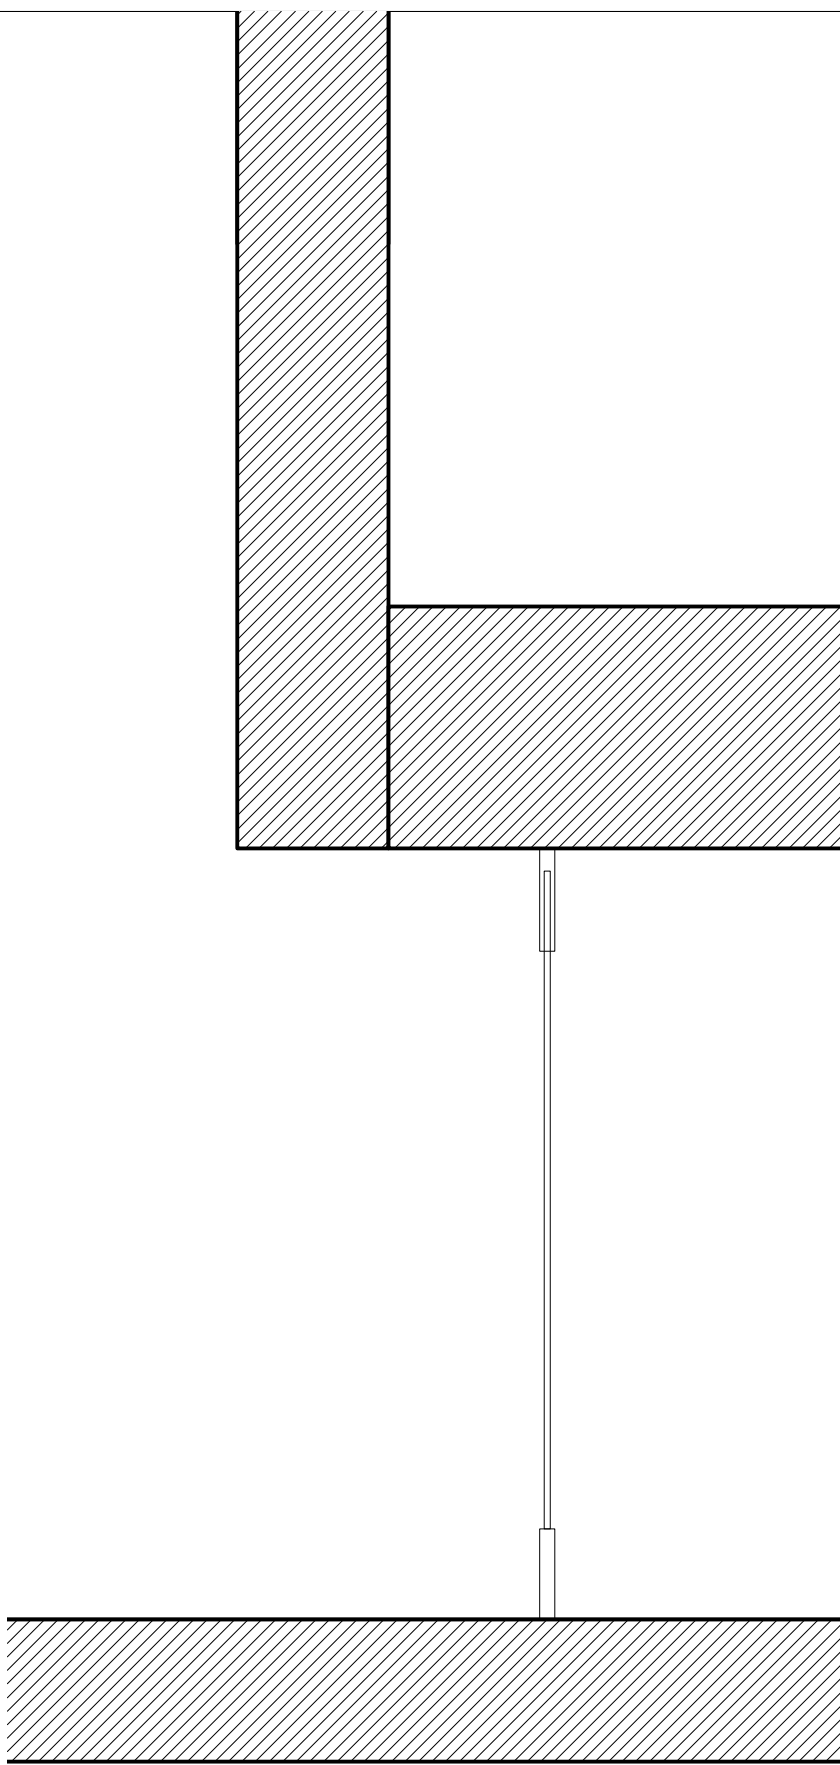

A
ES_01
Existing Section
1:25@A1 ; 1:50@A3

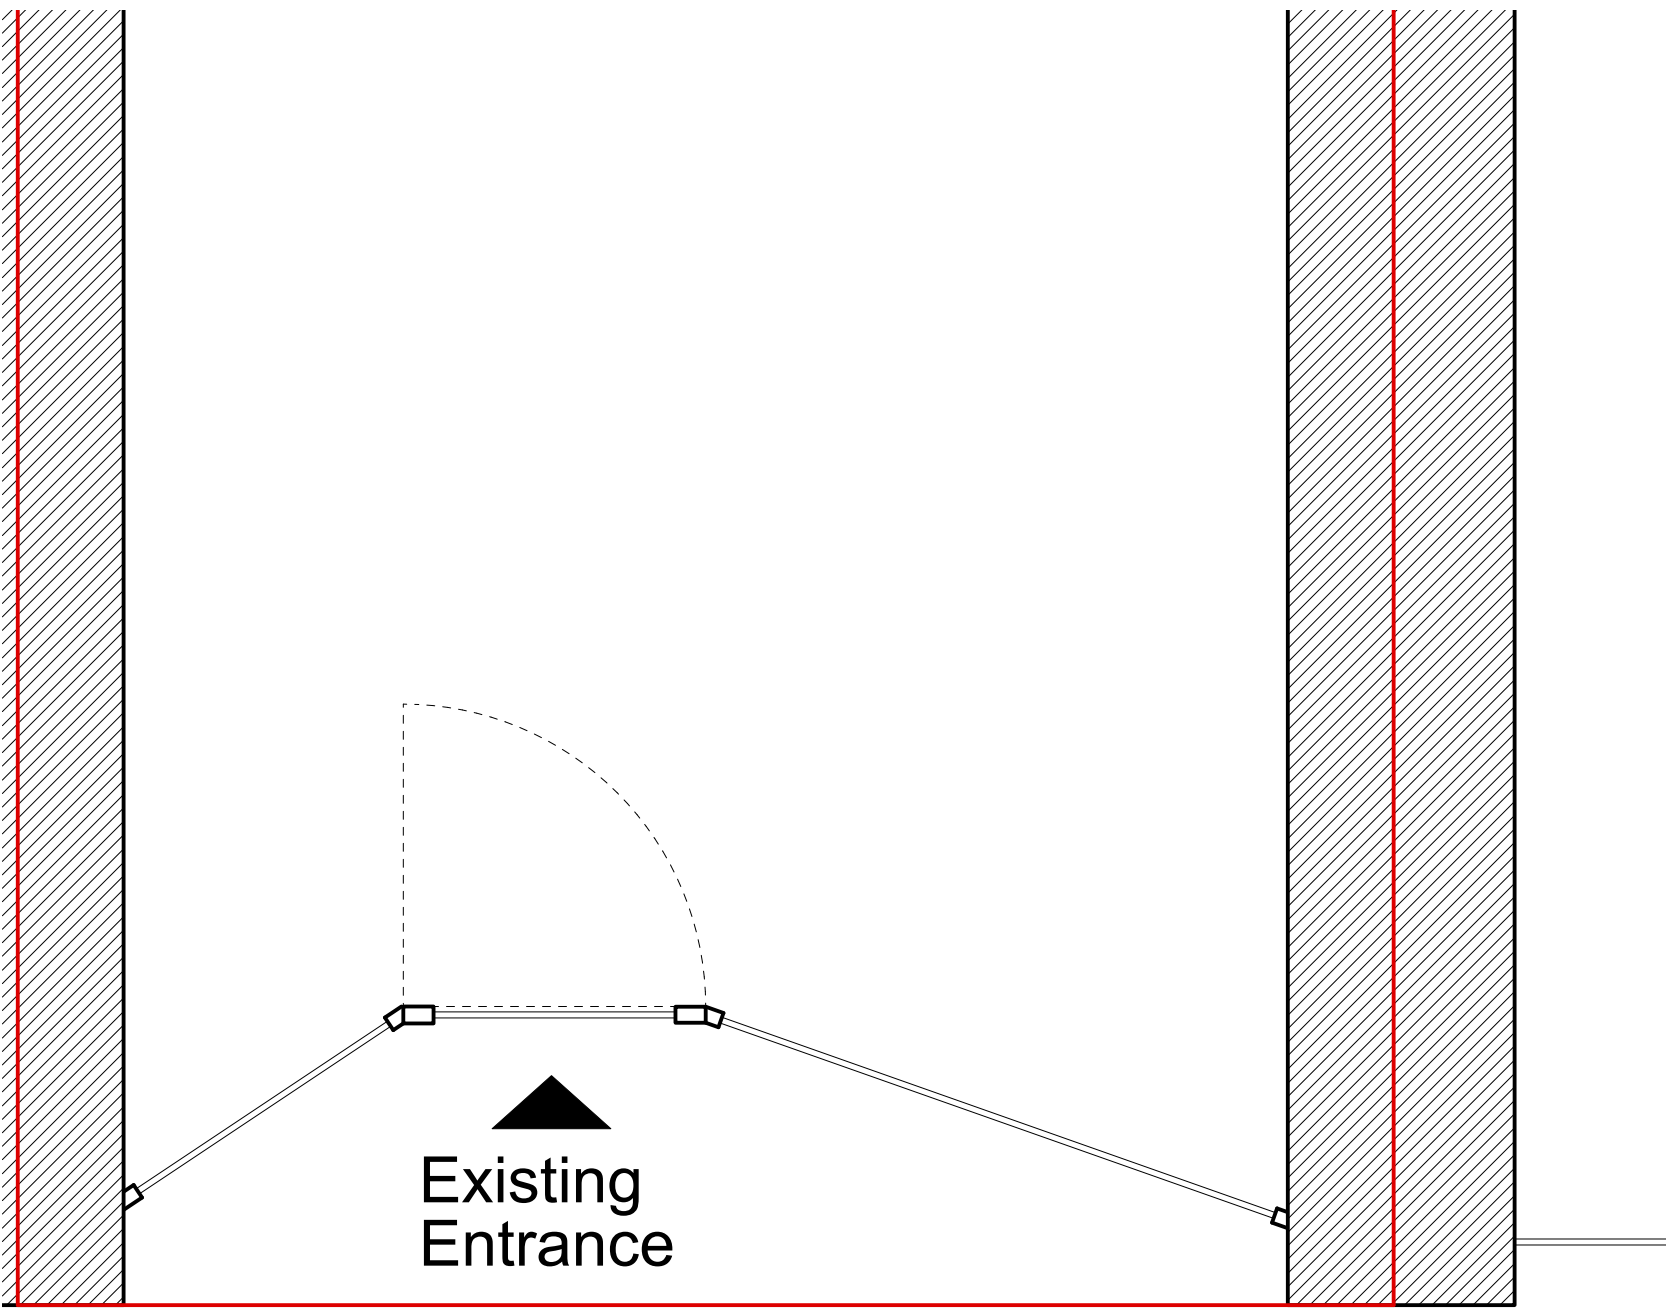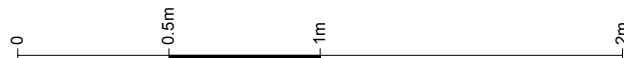

A
GA_01
Existing Plan
1:25@A1 ; 1:50@A3



A
EE_01
Existing Eastcheap Elevation
1:25@A1 ; 1:50@A3

Existing Entrance

