




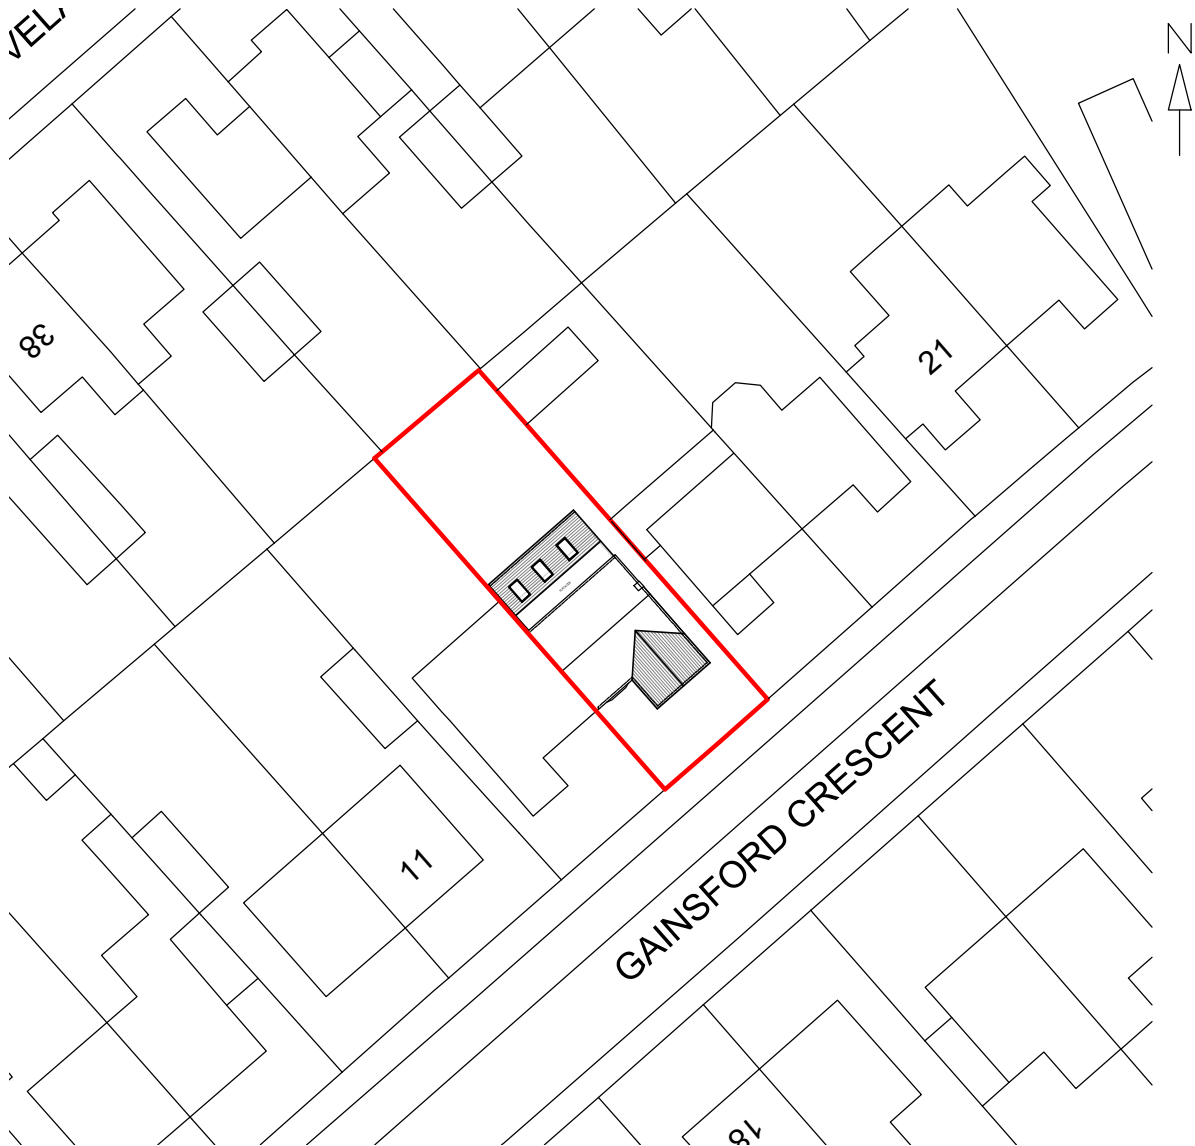

EXISTING OS MAP
SCALE 1:1250

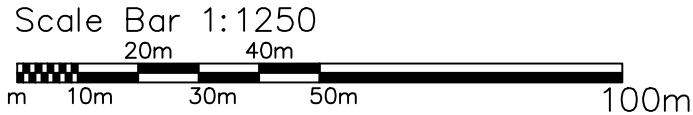

PROPOSED BLOCK PLAN
SCALE 1:500

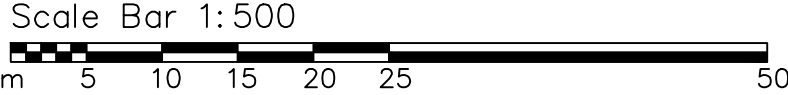

REV	DATE	DESCRIPTION
RTMDesign Architectural Services Planning & Building Regulation Drawings 5 Prebendal Drive, Slip End, LU1 4JN M 07979 575 456 E enquiries@rtmdesign.co.uk		
CLIENT MR & MRS J RILEY		
ADDRESS 15 GAINSFORD CRESCENT HITCHIN HERTFORDSHIRE SG4 0QG		
TITLE PLANNING APPLICATION EXISTING OS MAP AND PROPOSED BLOCK PLAN		
SCALE - AS SHOWN @ A3		DATE - JAN '26
JOB No.	DRAWING No.	REVISION
798	PL_03	