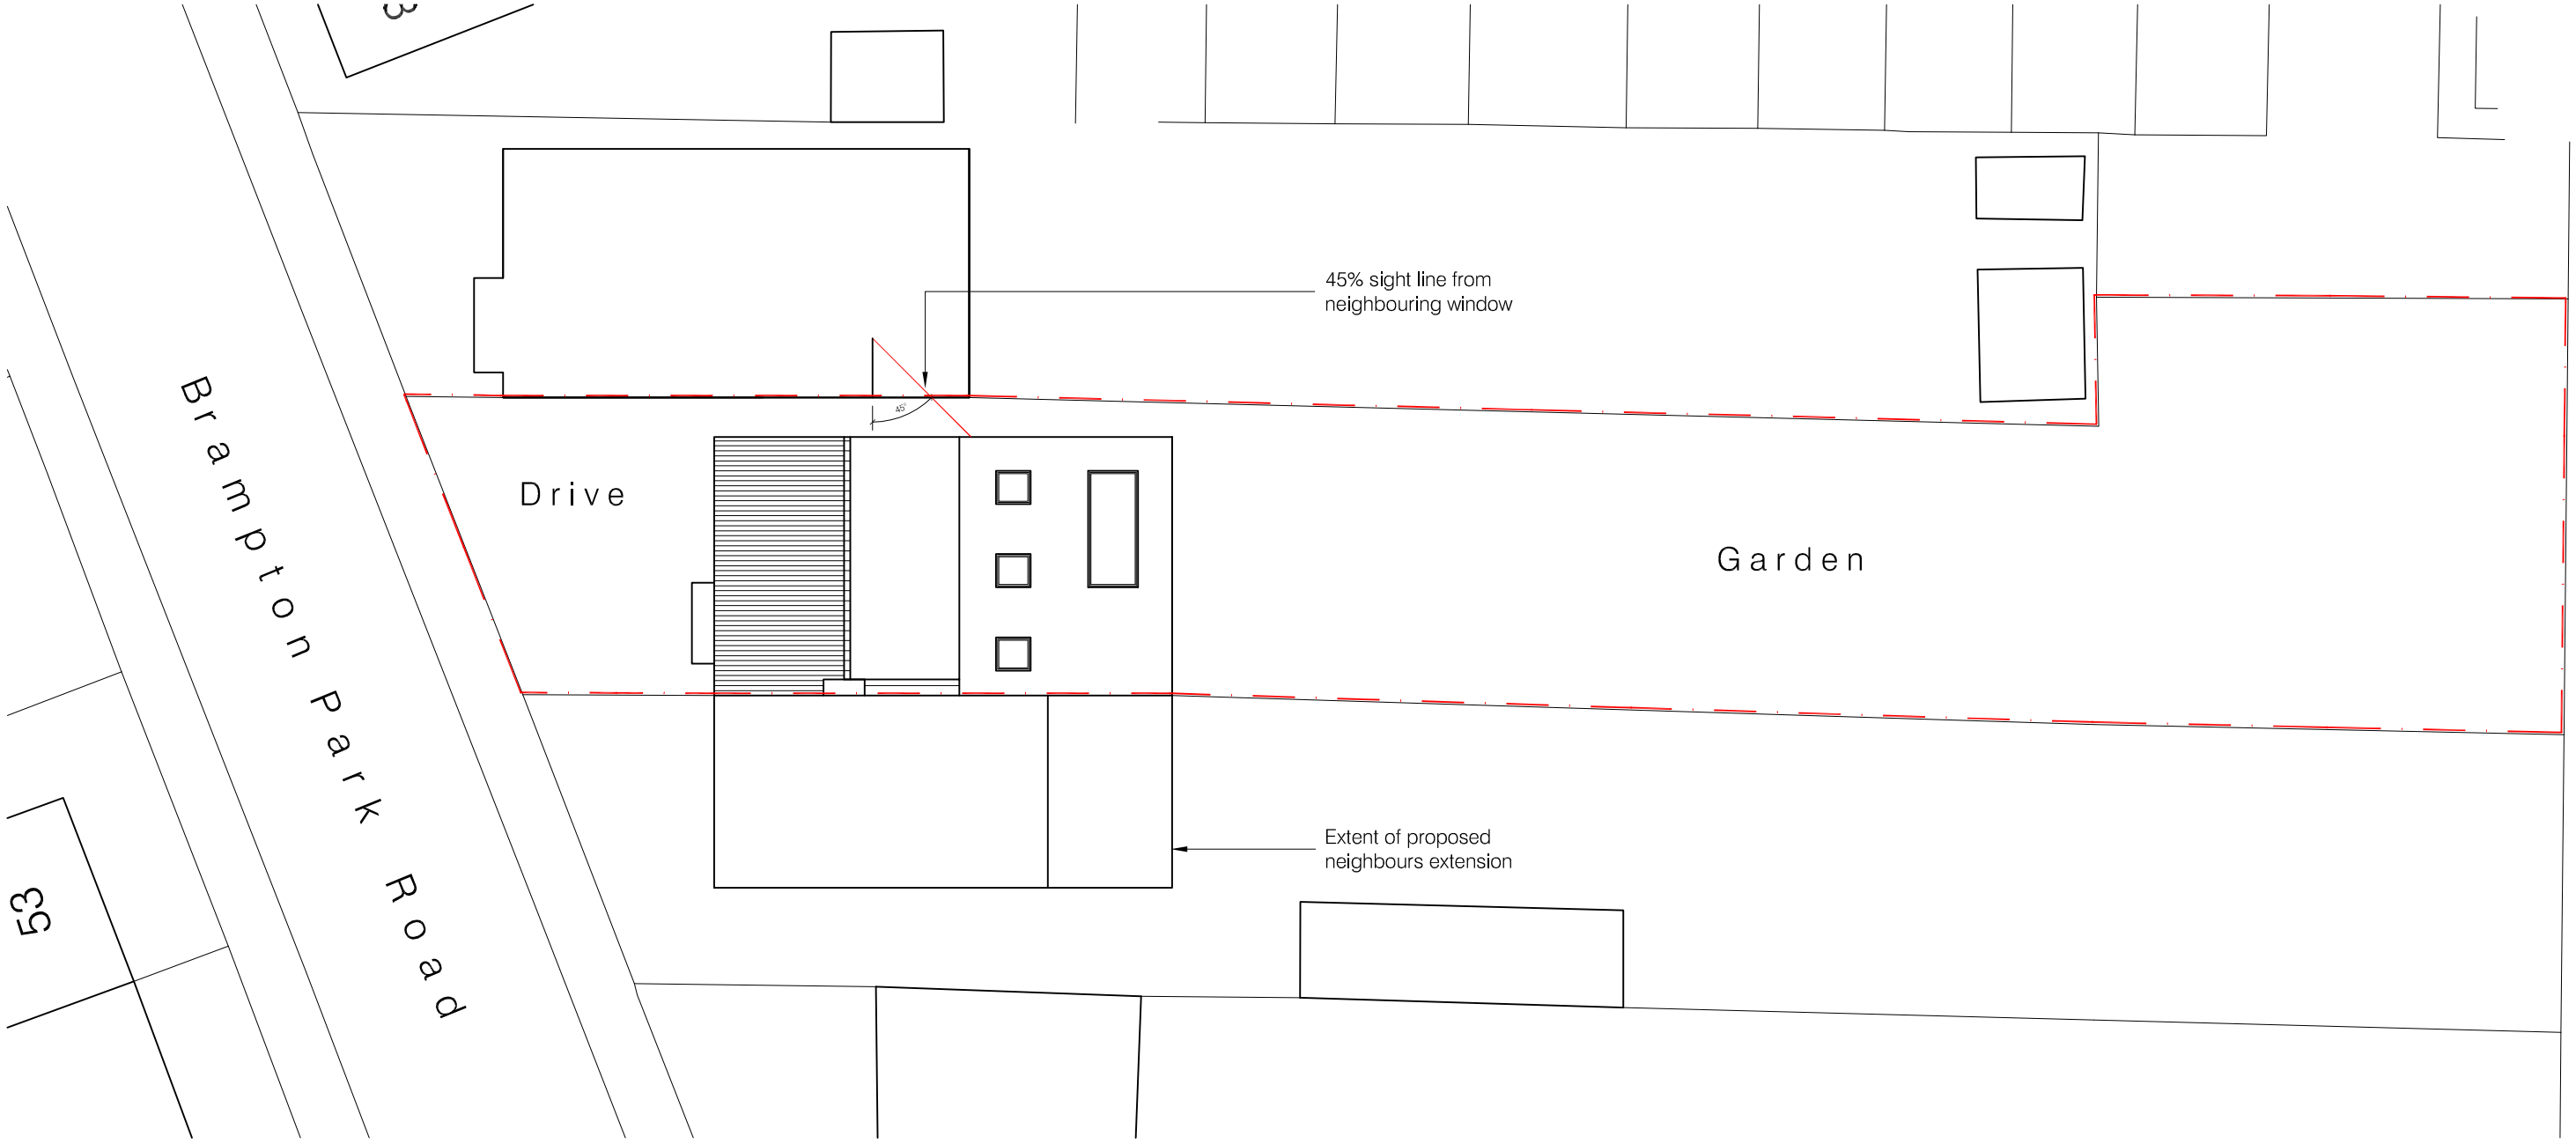


Site - Roof - Block Plan - scale 1:200

0m 5m 10m 15m

1-200 Scale Bar

0m 20m 40m 60m

1-1250 Scale Bar



Site Location Plan - scale 1:1250

Notes

Setting Out Dimensions;
All dimensions and levels shown on drawings to be checked prior to commencement of work, any discrepancies to be reported to the Architect.

Subject to Building Control Approval

Client to serve Party Wall Notice as required

This drawing is protected under © copy right

preliminary

CONTRACT
Proposed extension and alterations
20 Brampton Park Road, Hitchin, Hertfordshire

DRAWING TITLE
Site Location , Roof & Block Plan

SCALE	varies@A3	DRAWING NUMBER	REVISION
DATE	Jan 2018	PO1	A
DRAWN	JEI		
JOB NUMBER	NR-01		CHECKED BY

redshed design
47 Hoo Road
Meppershall
Bedfordshire
sg17 5lp
telephone: 01462 807175,07884008970
fax: 01462 807175
e-mail: james/karen@redsheddesign.co.uk
www.redsheddesign.co.uk