


Side Elevation - scale 1:100

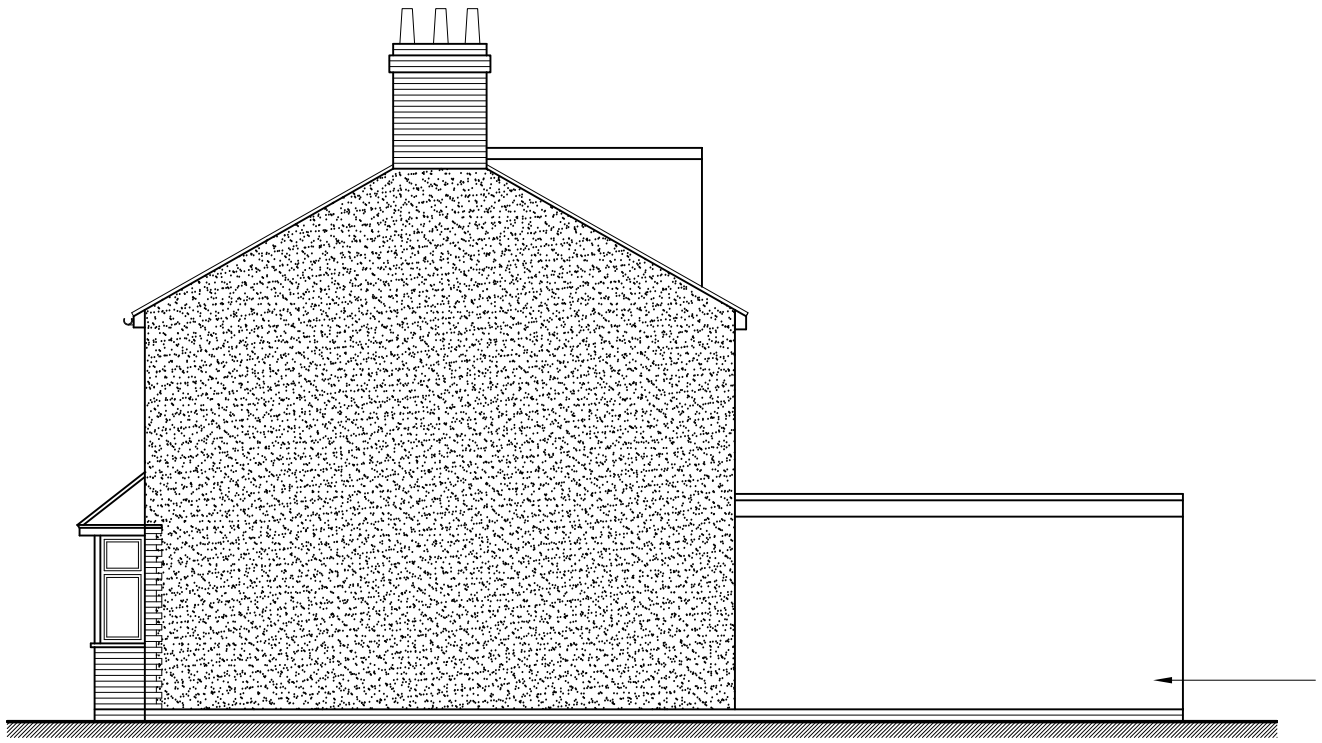

Front Elevation - scale 1:100



Side Elevation - scale 1:100



Rear Elevation - scale 1:100

Notes

Setting Out Dimensions;
All dimensions and levels shown on drawings to be checked prior to commencement of work, any discrepancies to be reported to the Architect.
This drawing is PRELIMINARY only and subject to full detailed design,

Structural Engineers design

Subject to Statutory Approvals

1:	1	0.1 m
1:	20	2 m
1:	50	5 m
1:	100	10 m
1:	200	20 m
1:	500	50 m
1:	1250	125 m

This drawing is protected under © copy right

RE d SHeD s i g n

preliminary

CONTRACT
Proposed extension and alterations
20 Brampton Park Road, Hitchin, Hertfordshire

DRAWING TITLE
Proposed Elevations

SCALE	1:100@A3	DRAWING NUMBER	REVISION
DATE	Jan 2018	PO5	A
DRAWN	JEI		
JOB NUMBER	NR-01		CHECKED BY

redshed design
47 Hoo Road
Meppershall
Bedfordshire
sg17 5lp
telephone: 01462 807175,07884008970
fax: 01462 807175
e-mail: james/karen@redsheddesign.co.uk
www.redsheddesign.co.uk