


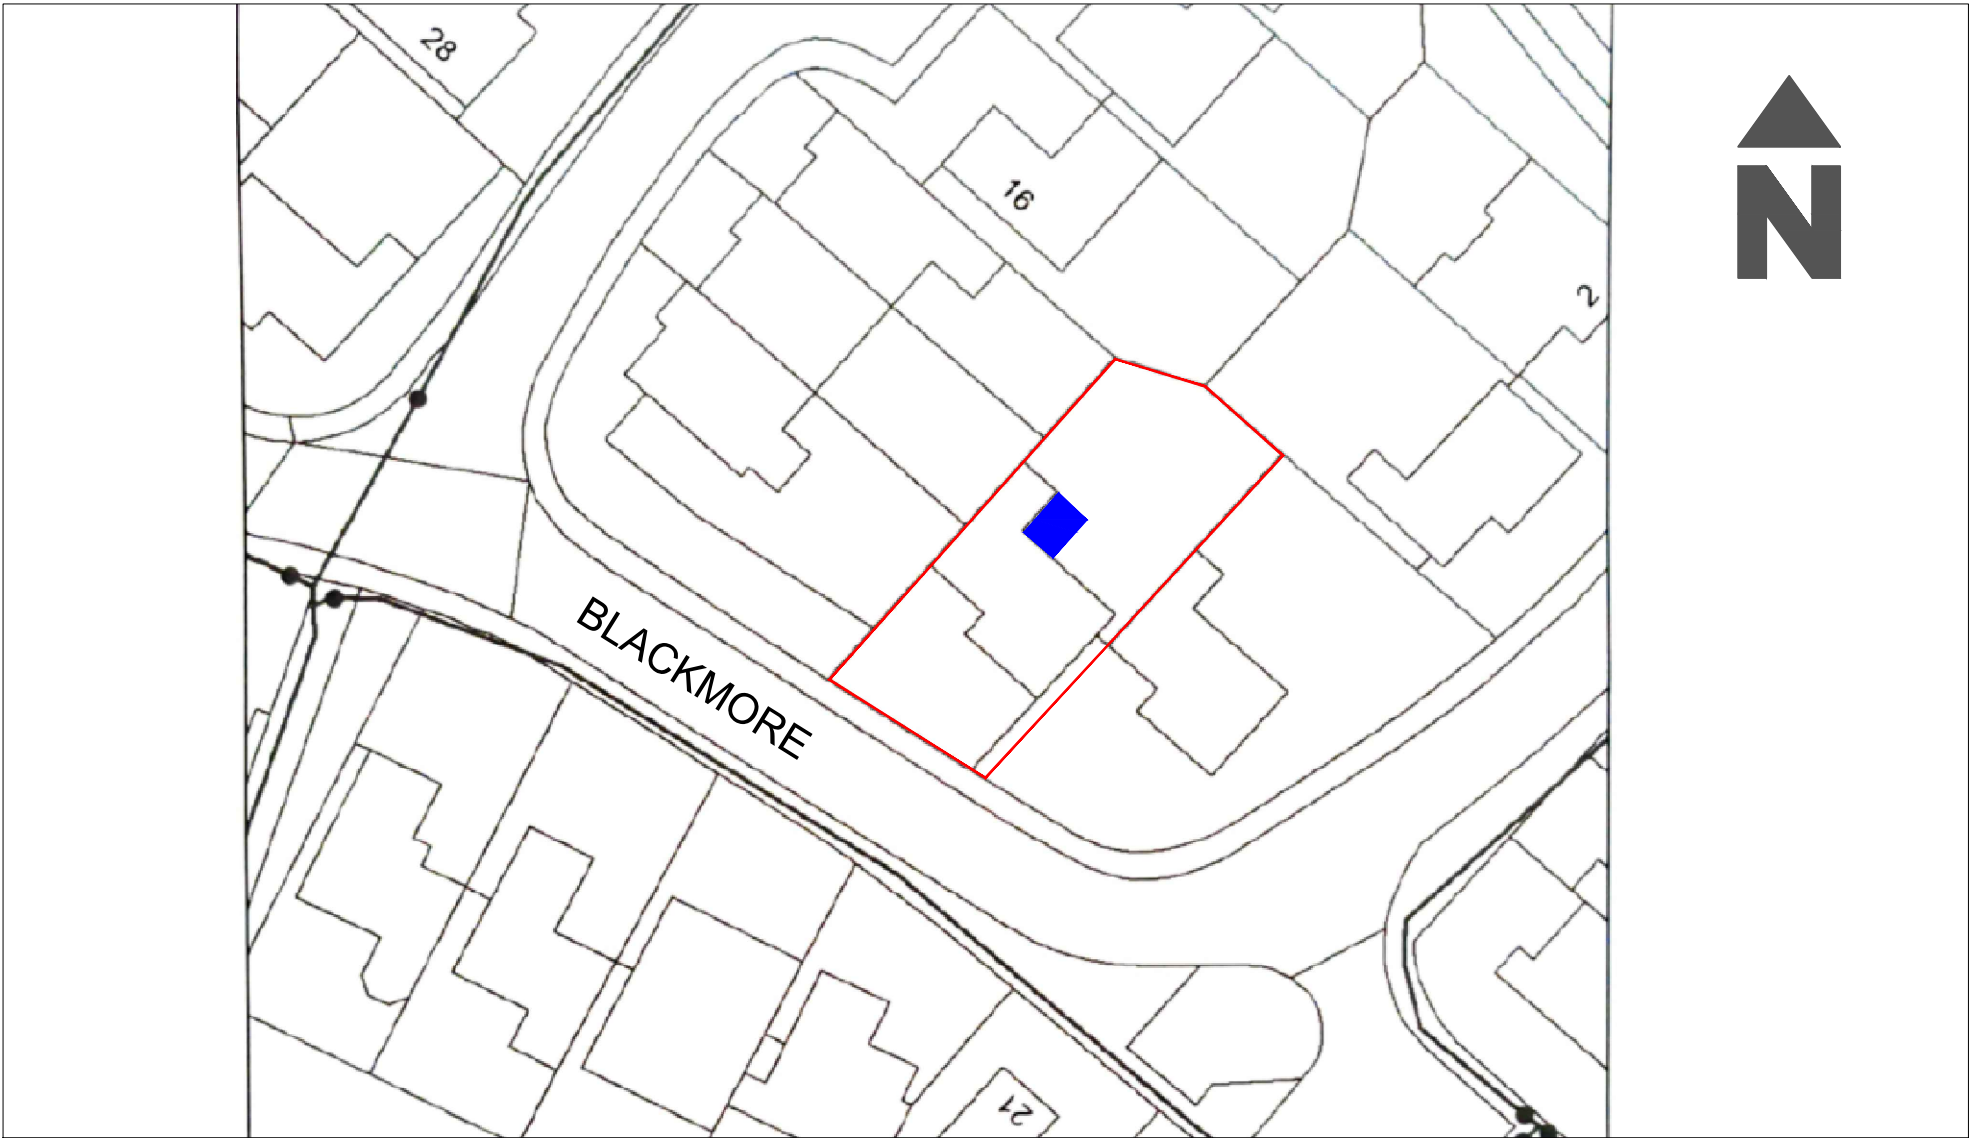

1:500		DRAWING TITLE: LOCATION & BLOCK PLAN	
PROJECT: 8 BLACKMORE LETCHWORTH	CLIENT: DANIEL HADAWAY	DATE: APRIL 2024	SCALE: 1:500 @ A4
		DWG No: 8422-03	REV: -