
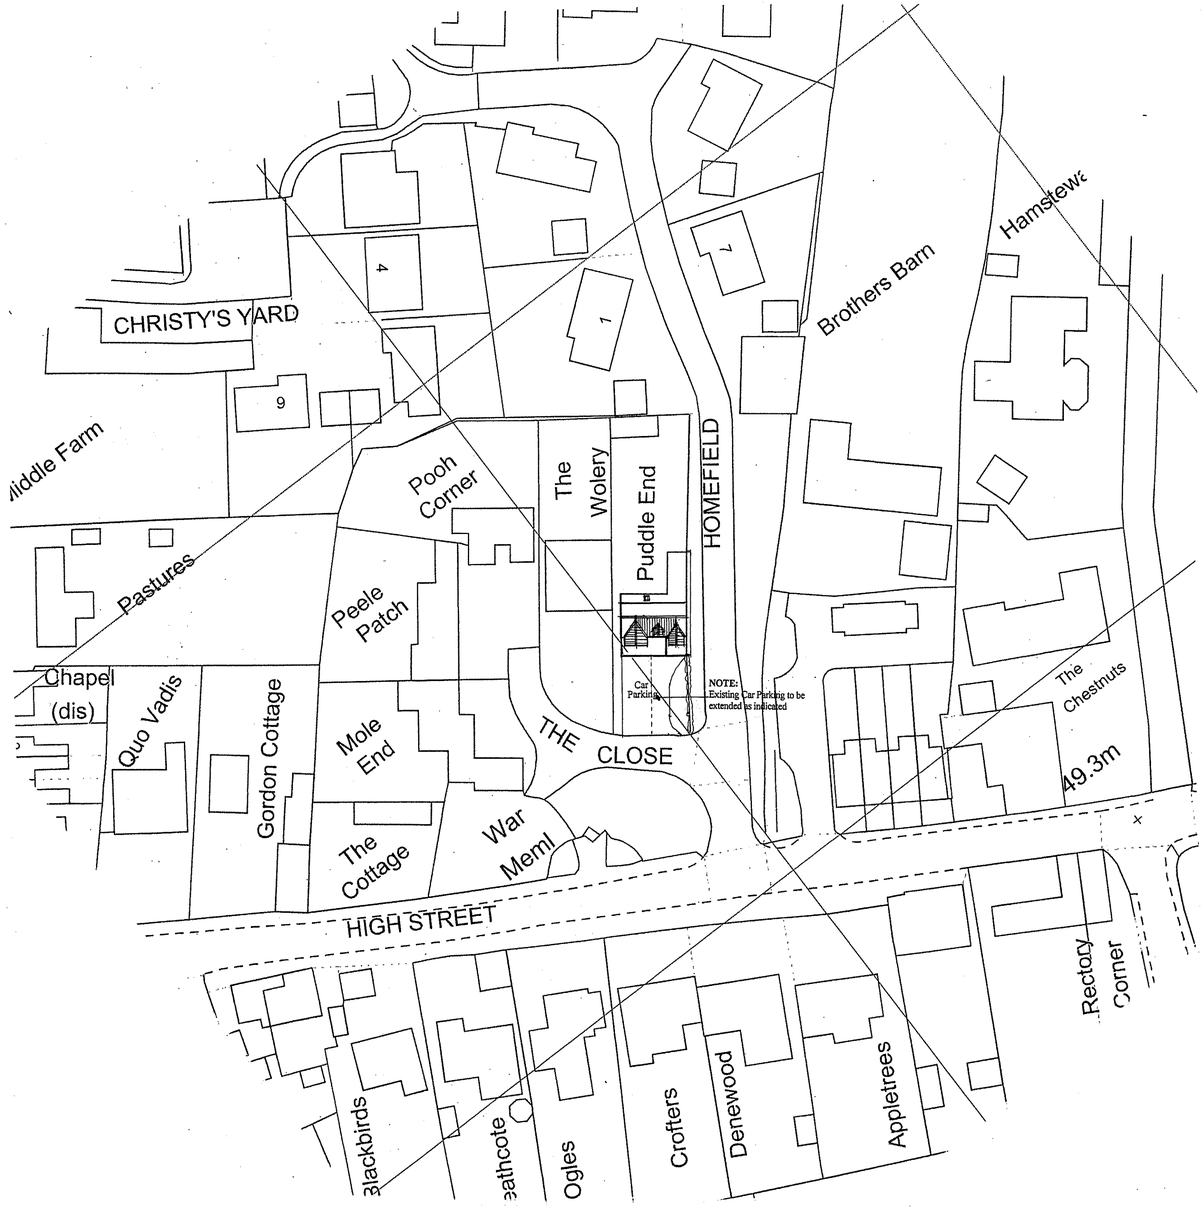



**BLOCK PLAN**

0 5 10 15 20 metres

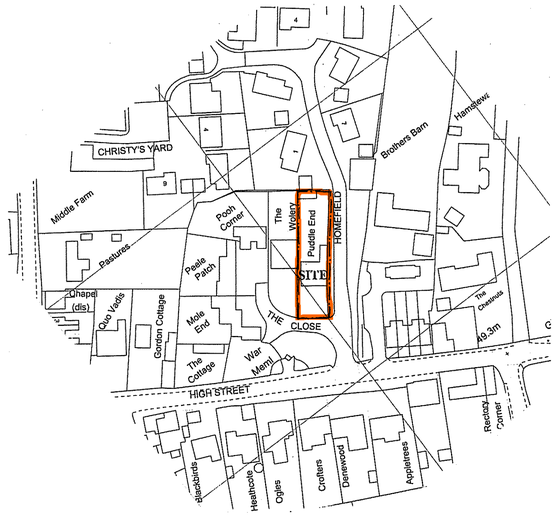


**SITE LOCATION PLAN**

0 25 50

**MR M ARMITAGE & Ms G HUMBERSTONE**

**PROPOSED FIRST FLOOR DORMER WINDOWS & INTERNAL ALTERATIONS TO PUDDLE END, THE CLOSE, HINXWORTH, BALDOCK, HERTFORDSHIRE. SG7 5HS**

## BLOCK & SITE LOCATION PLANS

**AS PROPOSED**

**SCALE: 1:500, 1:1250.** **DATE: JANUARY, 2025**

**DRAWING NUMBER: GM/327/A1/04**