


GROUND FLOOR PLAN
EXISTING

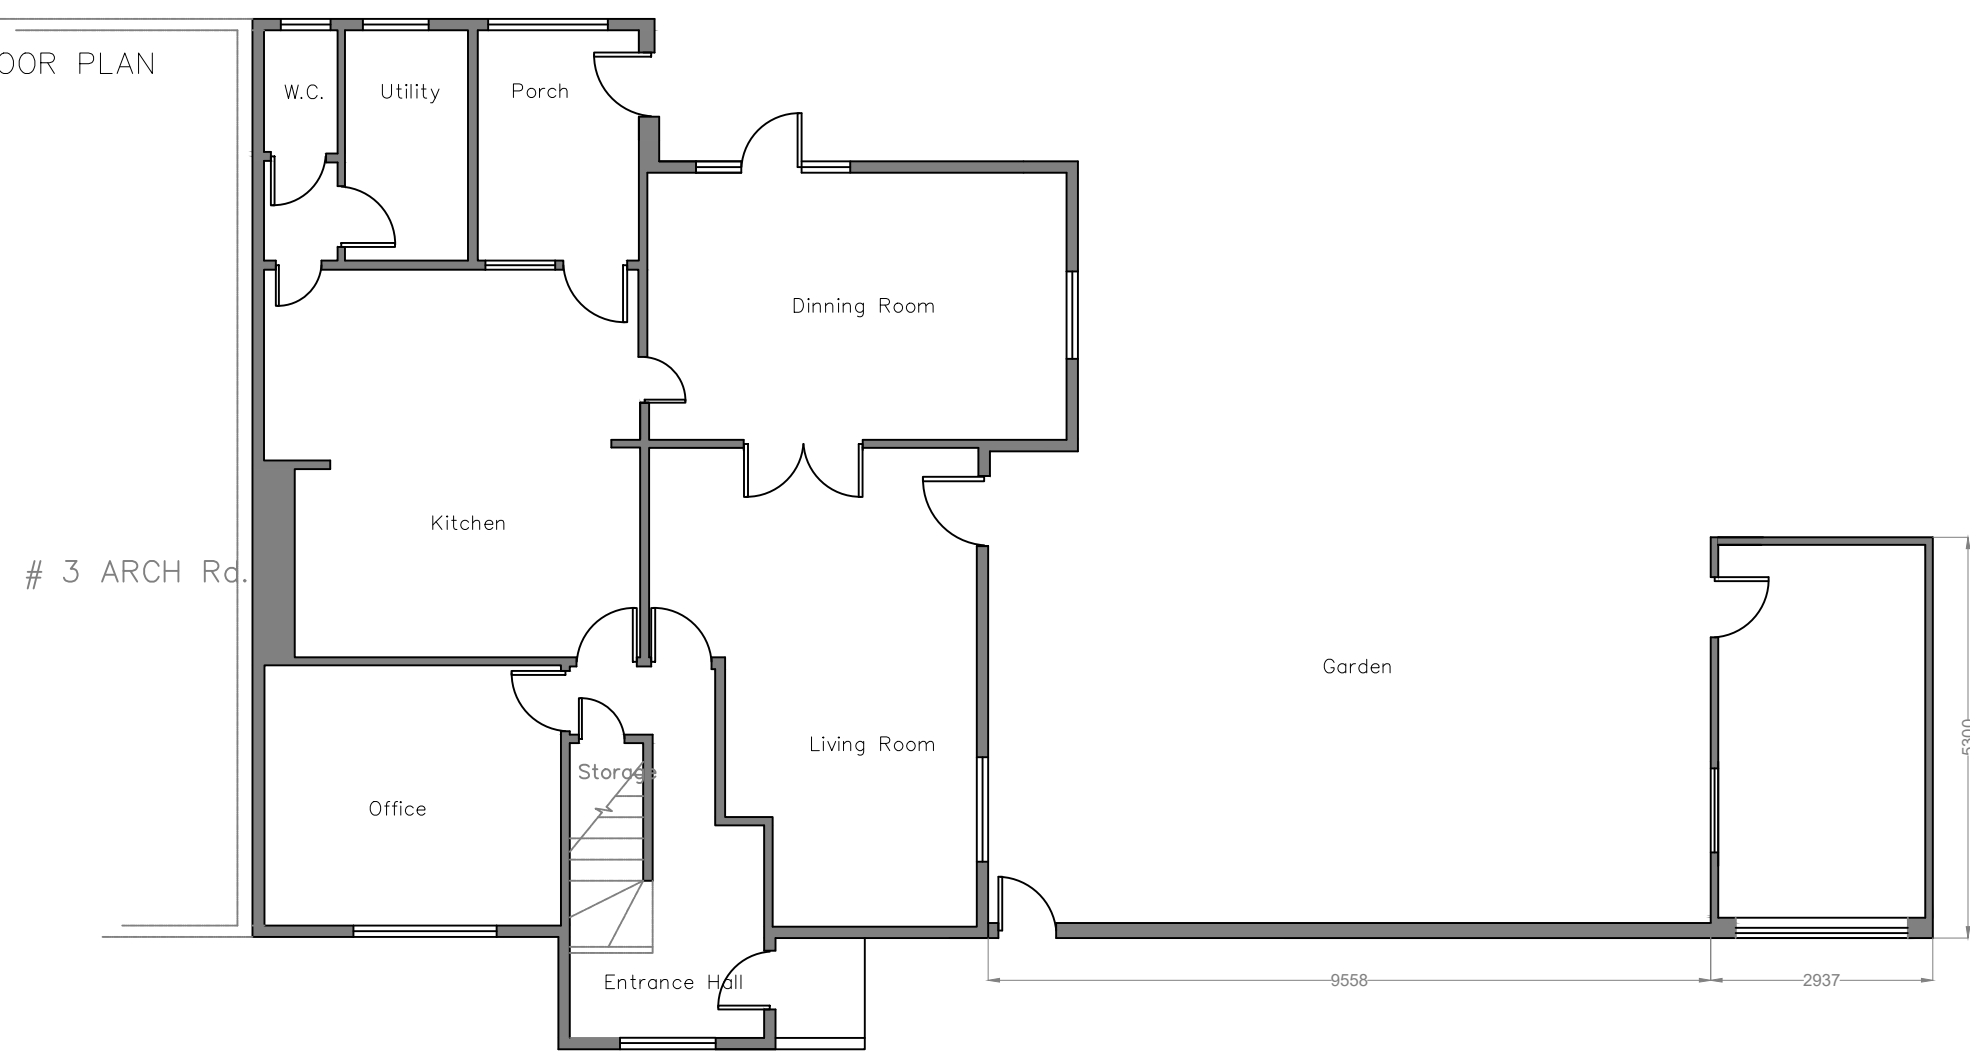

GROUND FLOOR PLAN
PROPOSED

