




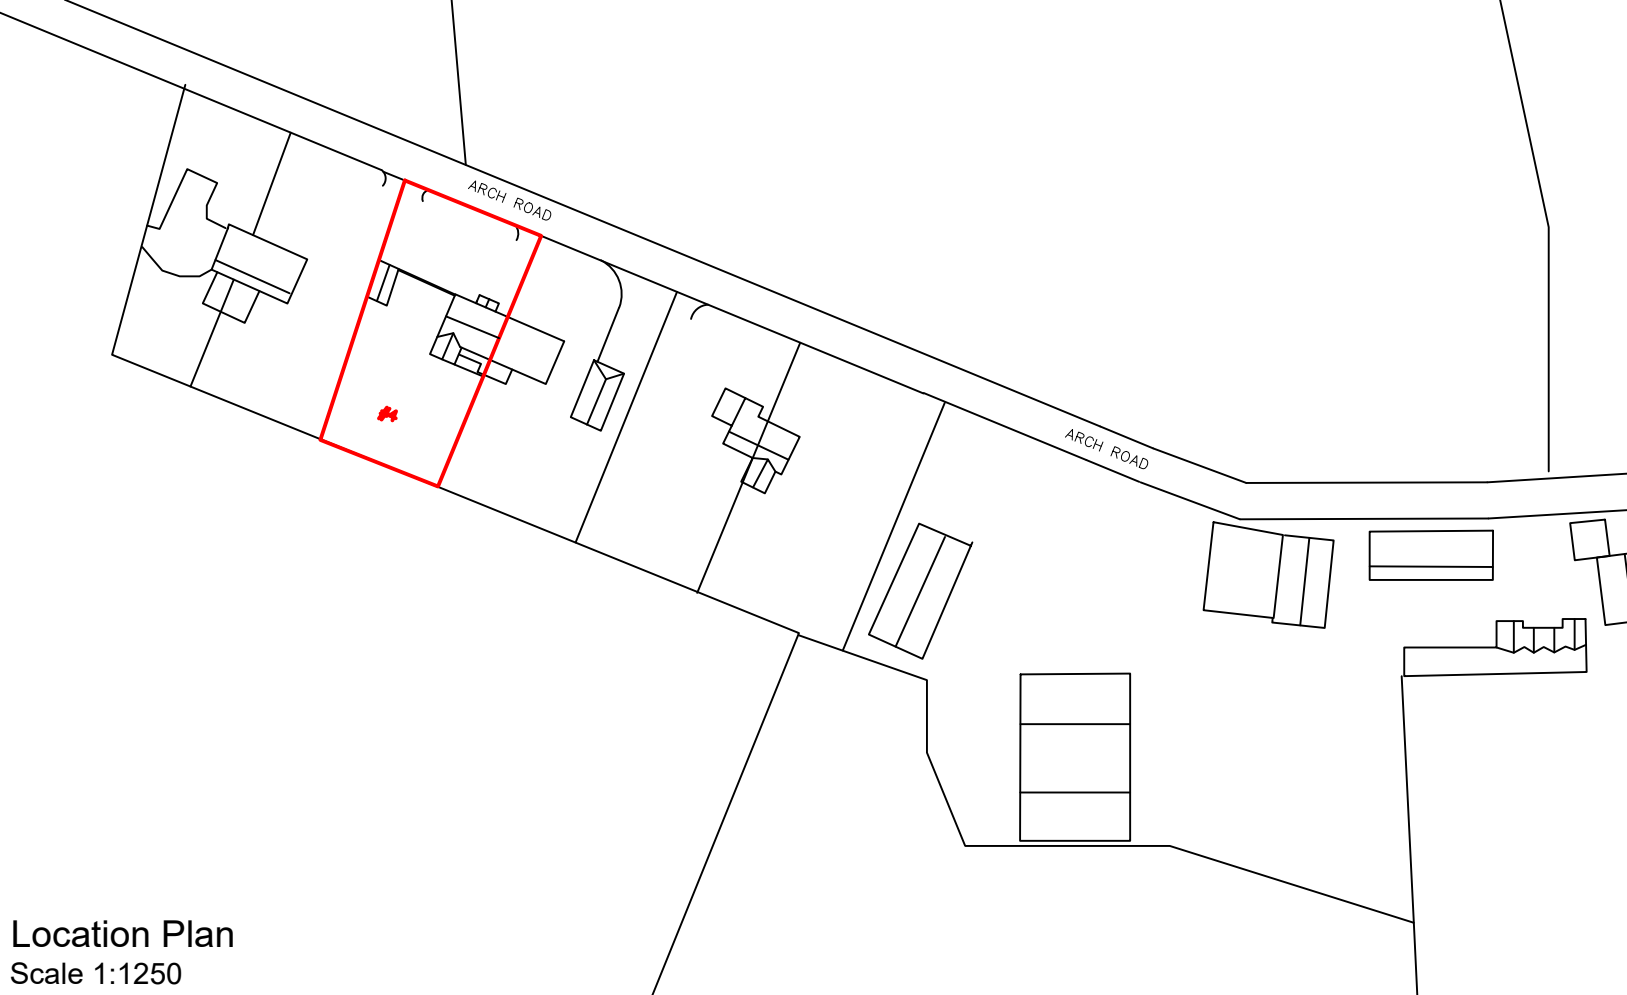

Location Plan
Scale 1:1250

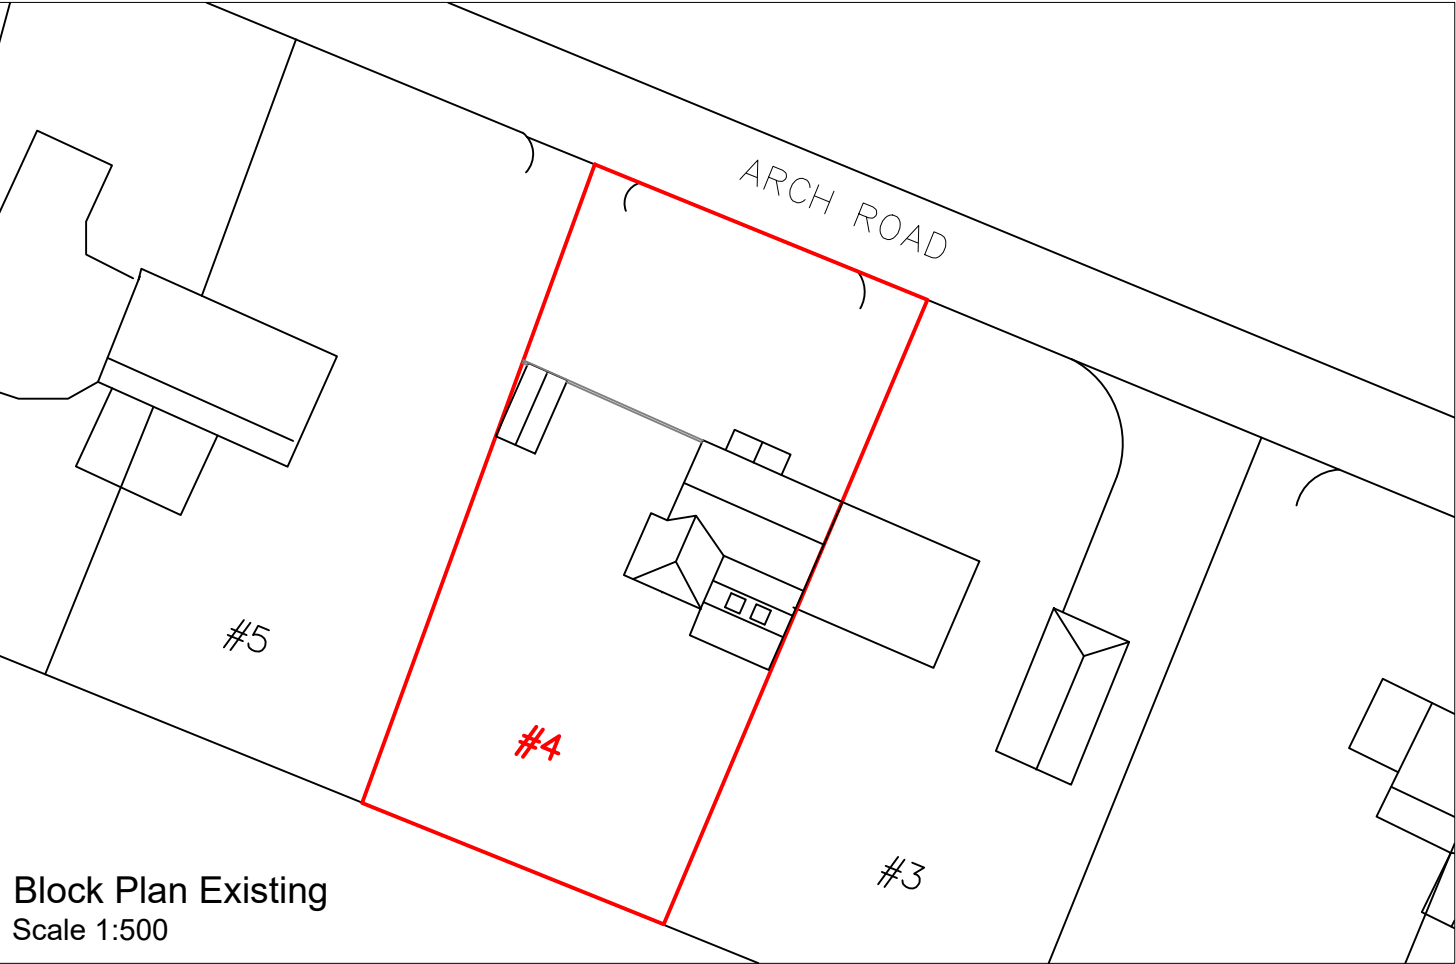

Block Plan Existing
Scale 1:500

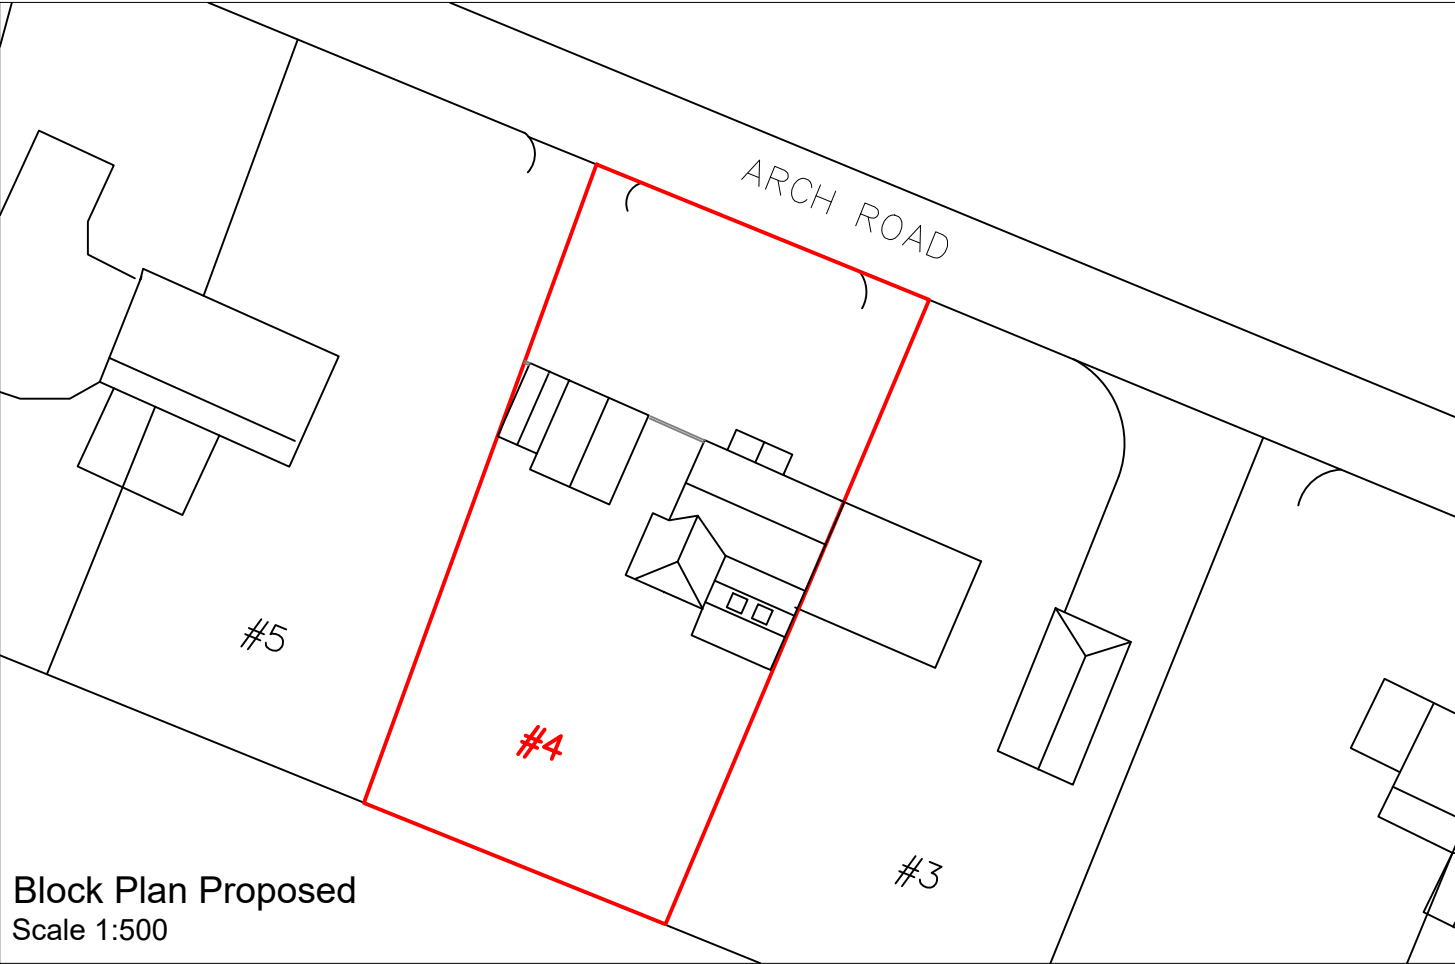

Block Plan Proposed
Scale 1:500