


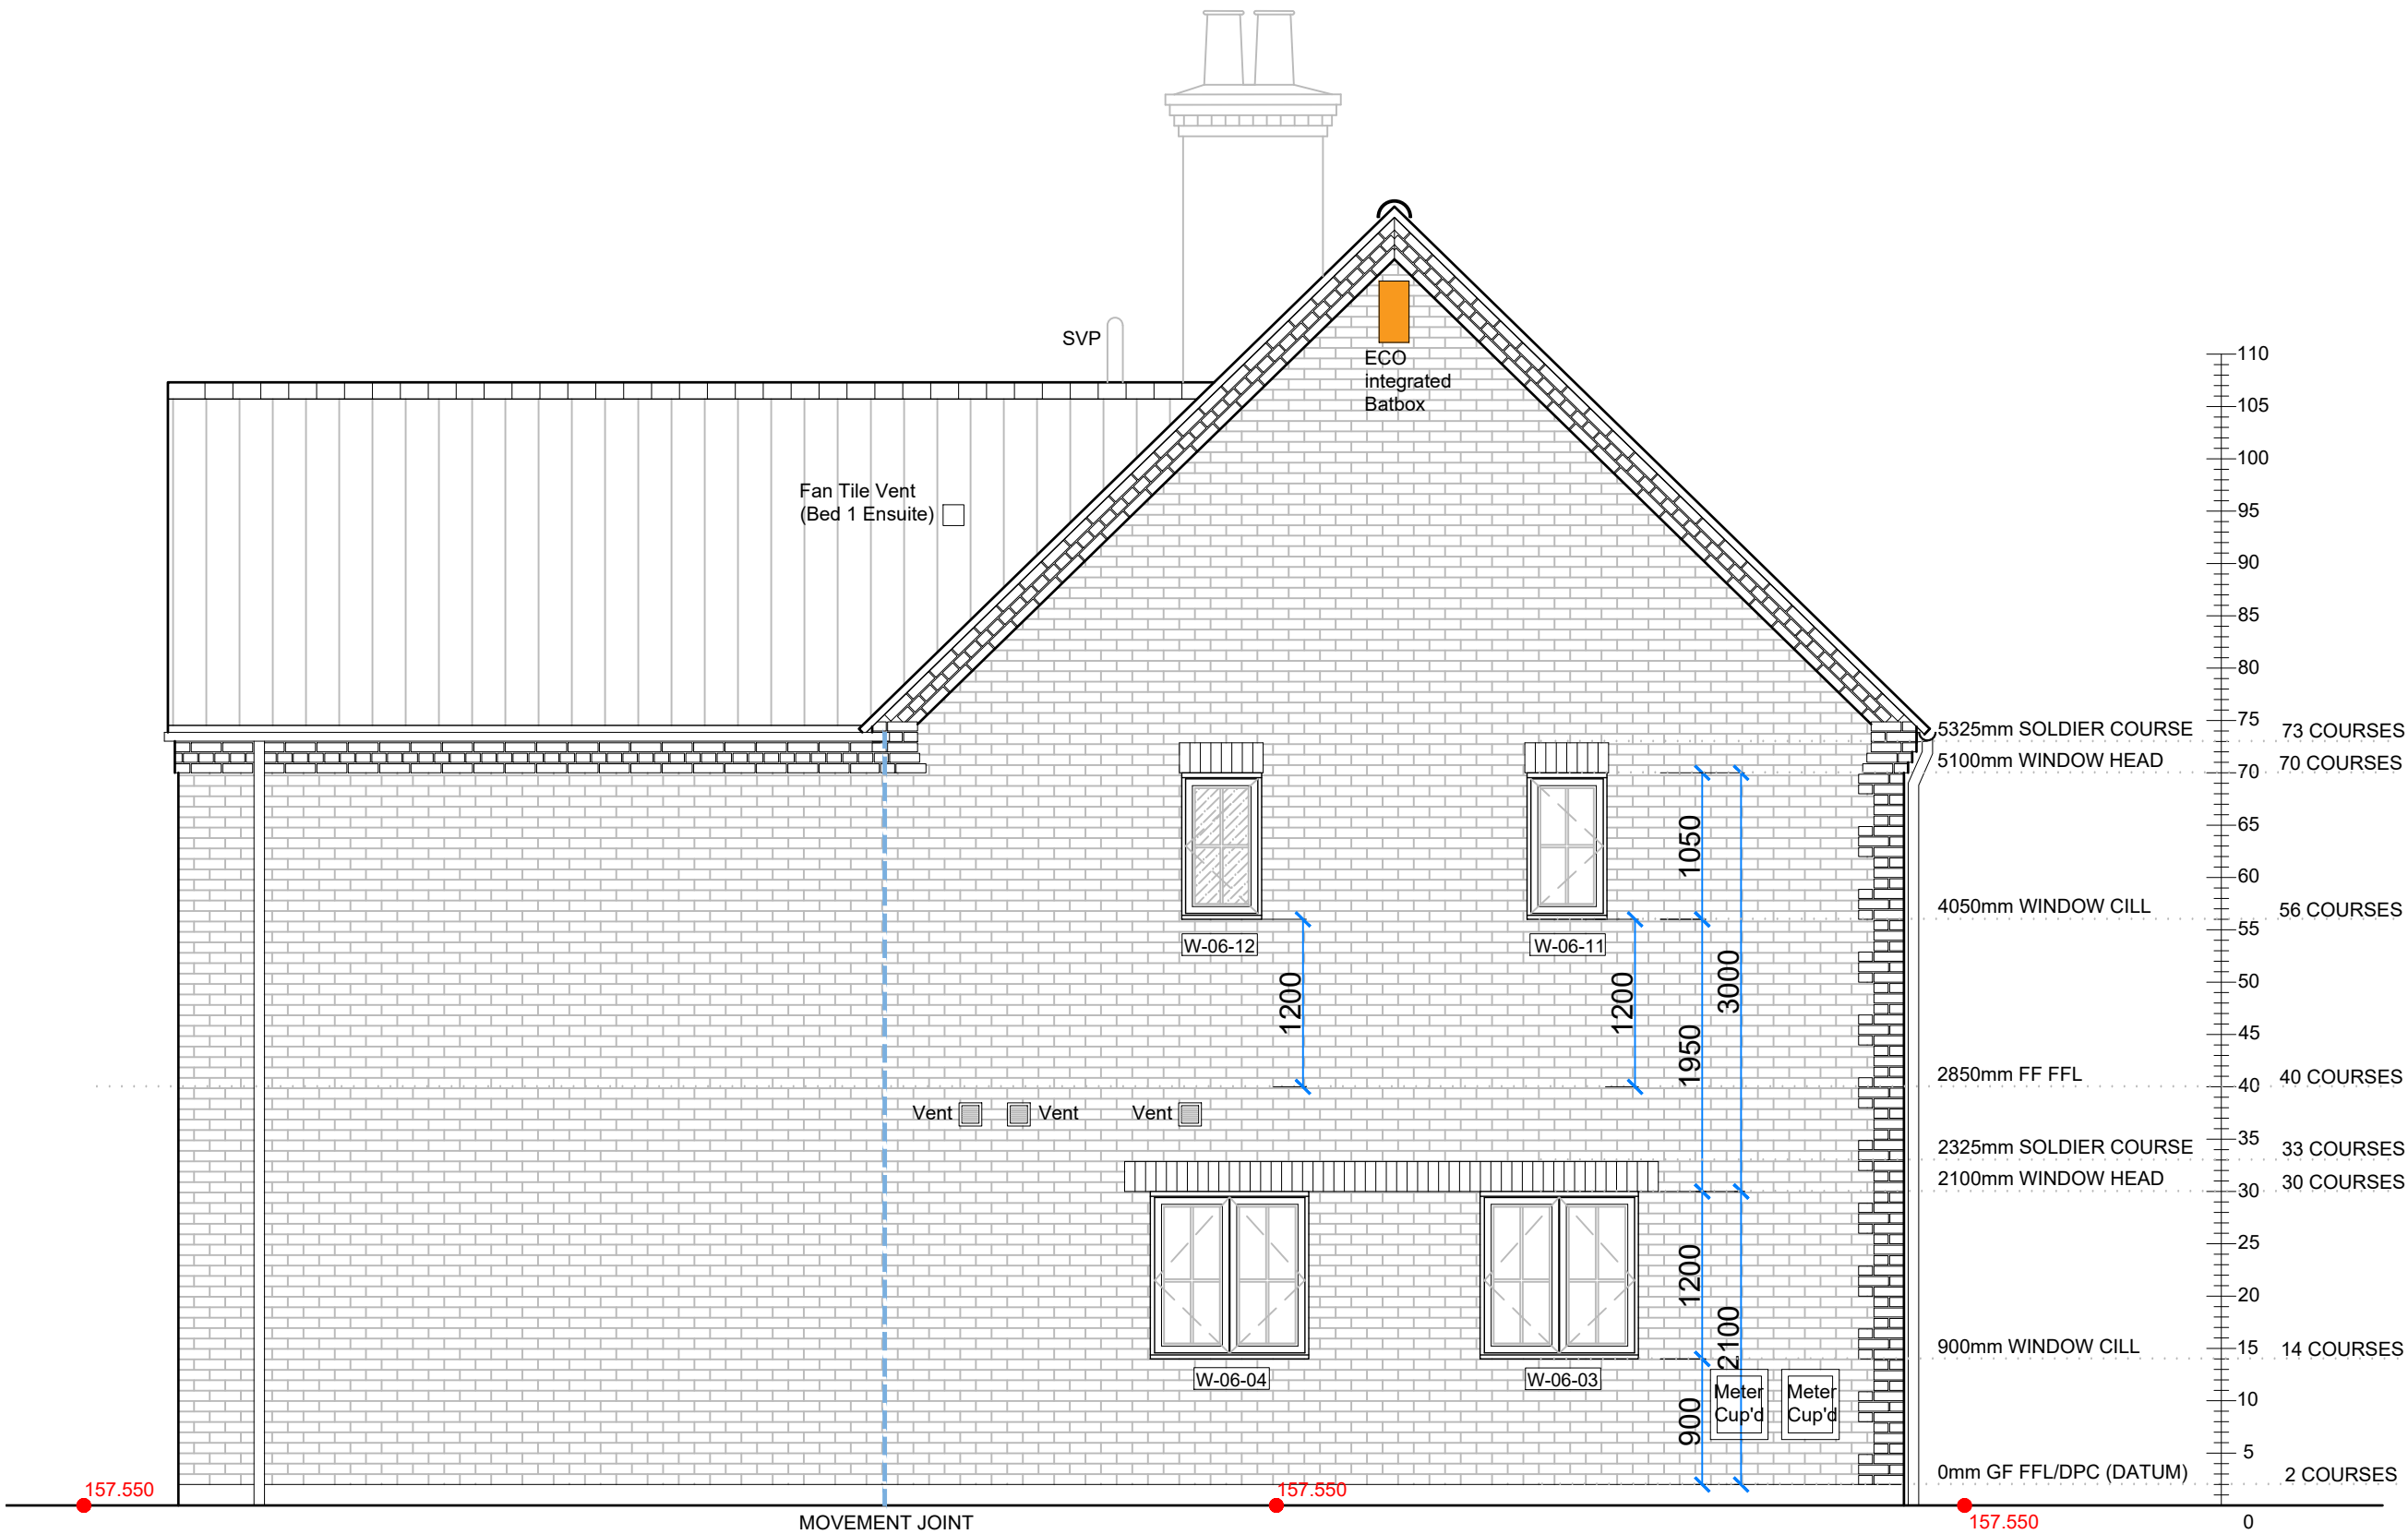

Proposed Windows & Doors:-
ALL Windows & Doors throughout the site shall be manufactured in timber and the windows shall be 'FLUSH' type as opposed to storm proof frames as per Planning Condition 18 of Planning Approval Ref: 23/01885/FP. Windows to be double glazed to meet min U-Value of 1.2W/m2K & G-Value of 0.63. Rooflights to have min U-Value of 1.4W/m2K and G-Value of 0.63

Proposed Side Elevation
PLOT 6
Scale 1:50

C4: Bird & Bat boxes indicated S.C 15-04-25
C3 - W-06-03 & W-06-04 reduced to 1200mm (dp) S.C 18-03-25
C2: U-Value & G-Values added S.C 10-02-25
C1: Drawing status changed to CONSTRUCTION S.C 12-12-24
T1: Drawing status changed to TENDER S.C 07-11-24

Sidey Design
ARCHITECTURE
10 MARKET SQUARE, HIGHAM FERRERS, NN10 8BT
TEL: 01933 317967 FAX: 01933 311161
EMAIL: enquiries@sideydesign.co.uk
WEBSITE: www.sideydesign.co.uk

Client
Wheatley Group Developments

Title
Proposed Development on Land At
Police Row, Therfield, Herts

Drawing
Proposed Side Elevation
PLOT 6

Drawing Status

For and on behalf of

Wheatley

CONSTRUCTION

Date	Drawn	Checked	Scale	Drawing No.	Rev.
Dec '24	SC		1:50	24-076-67	C4