



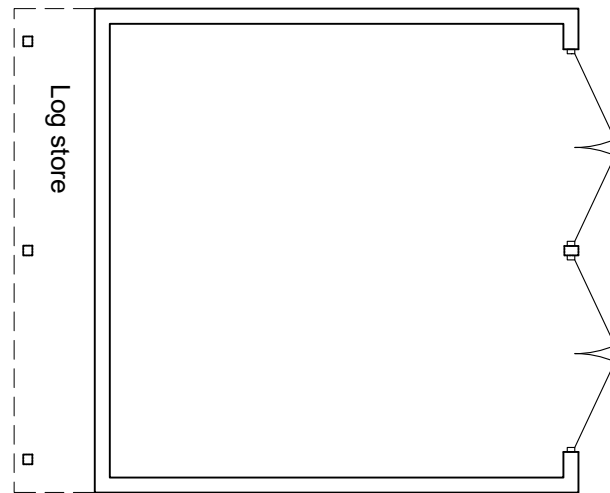

Detached Double Garage

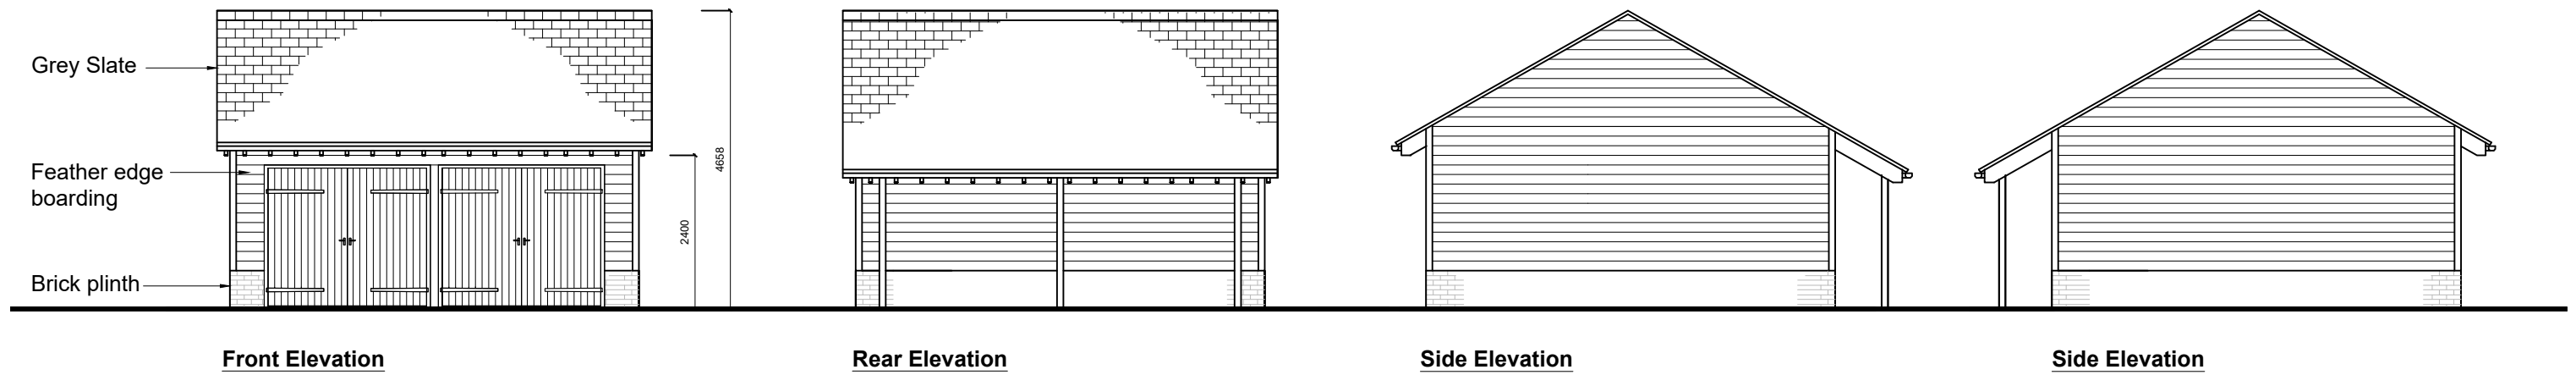

Issued 20/02/25

<u>COLIN EADES & AMY MOSS</u>		Client : Mr Andy Bartlett	
Project: New Dwelling, Land to the North of Lodge Cottage, Newnham		Scale : 1:100 @ A3	
Drawing : Proposed Detached Garage		Date : FEB 2025	Drwg No . AB 06C