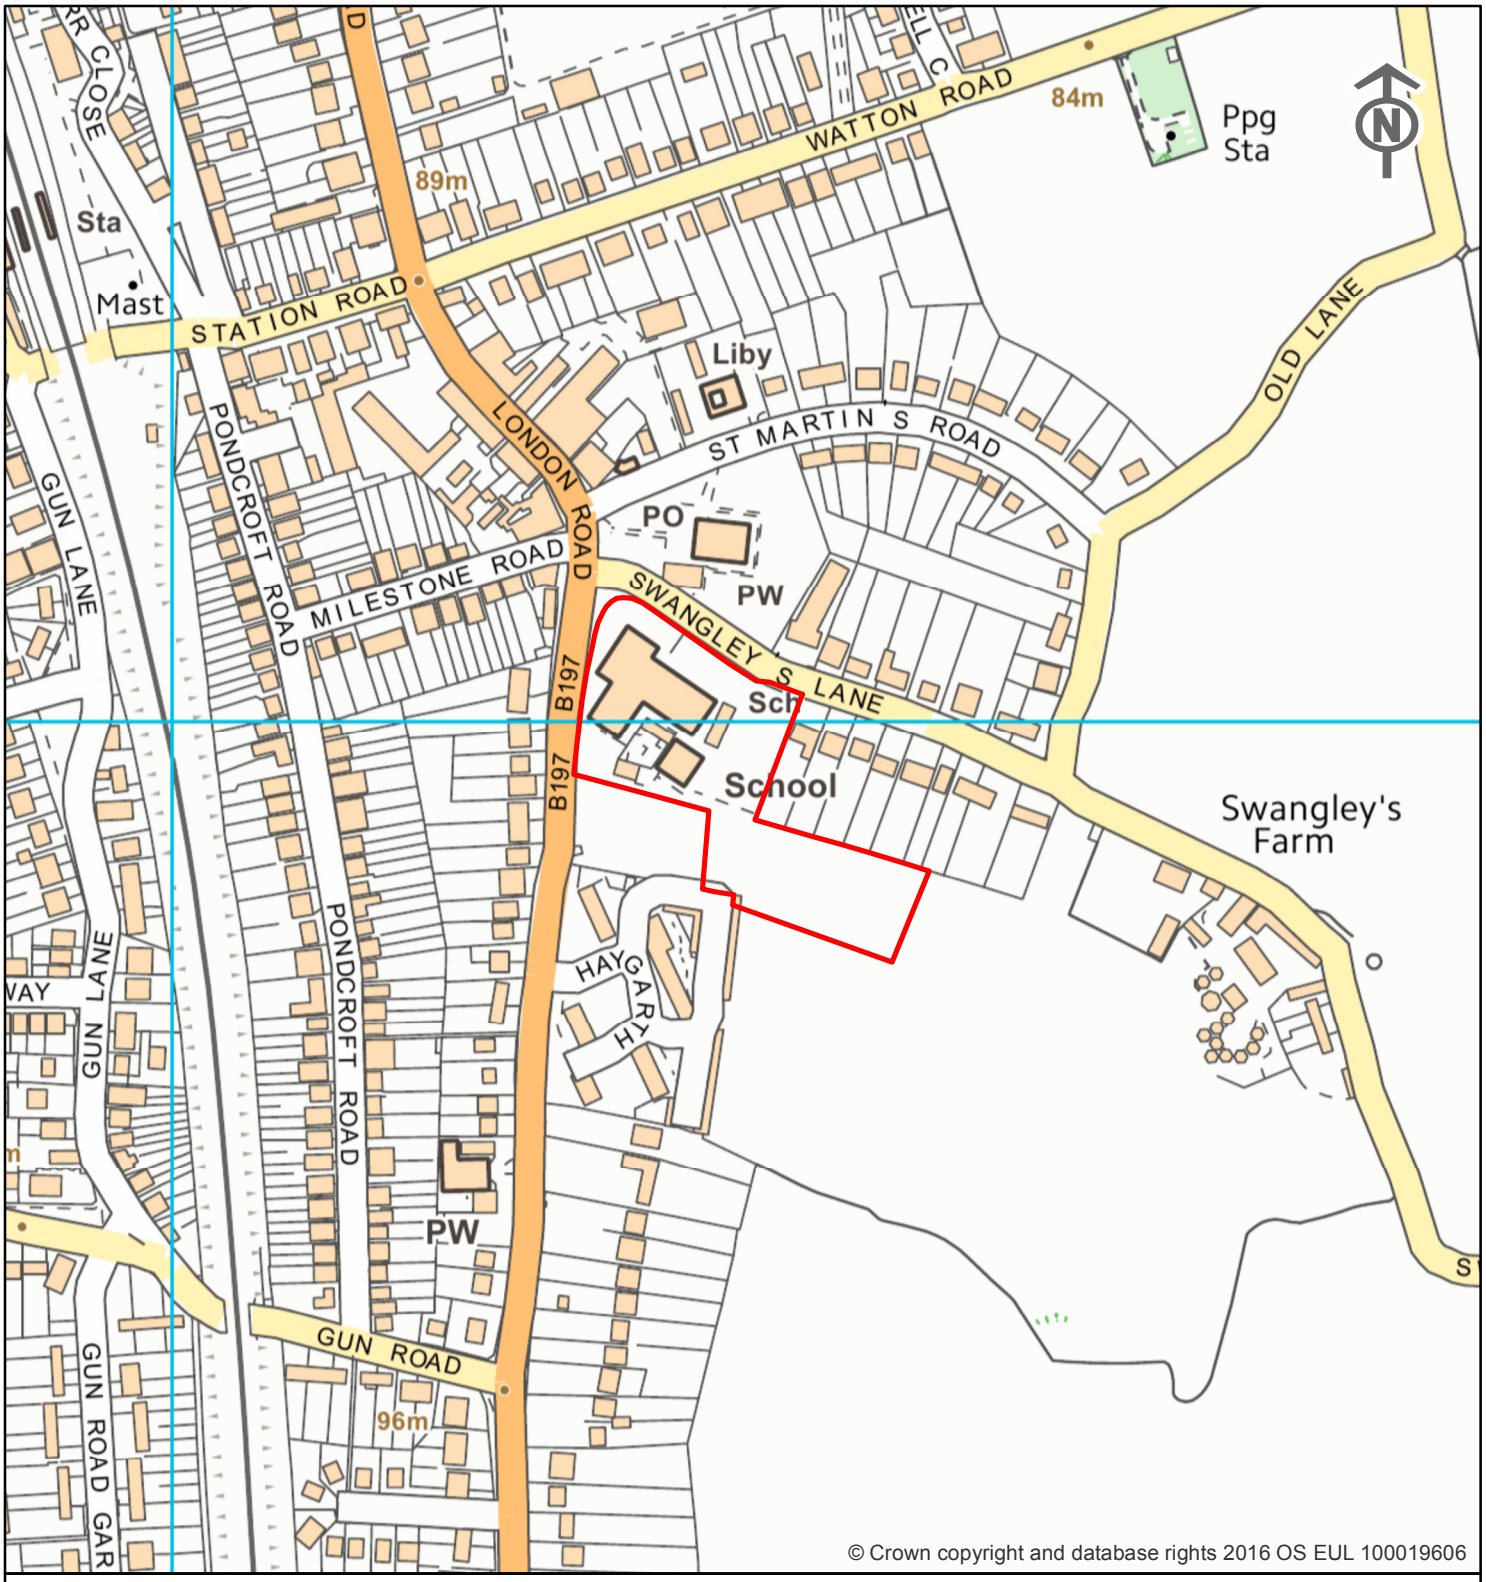

Hertfordshire

Proposed application for demolition of existing classroom building and construction of replacement classroom building and permanent retention of existing mobile classroom building at Knebworth Primary School, Swangleys Lane, Knebworth, SG3 6AA

0 40 80 120 160 200 240 280 320 360
Meters

© Crown copyright and database rights 2018 Ordnance Survey EUL 100019606
You are permitted to use this data solely to enable you to respond to, or interact with, the organisation that provided you with the data.
You are not permitted to copy, sub-licence, distribute or sell any of this data to third parties in any form. Use of this data is subject to terms and conditions