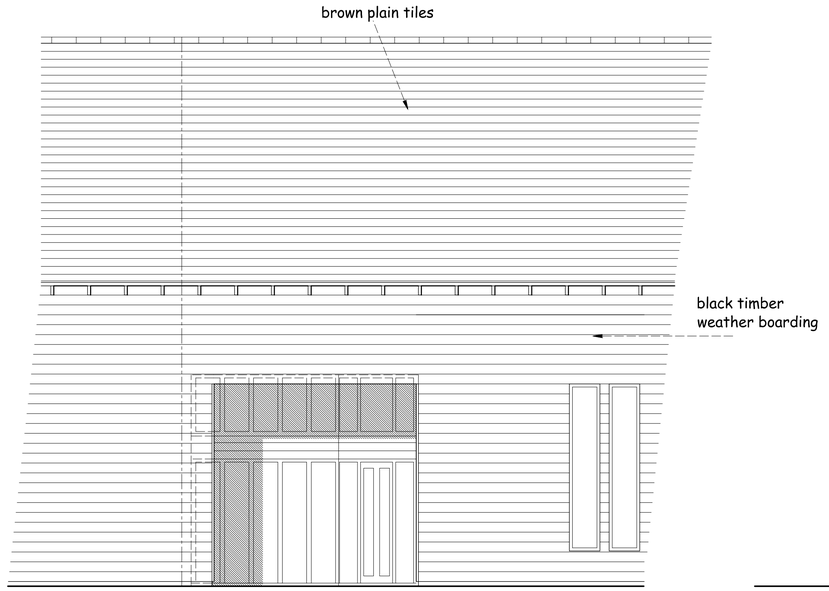

FRONT ELEVATION

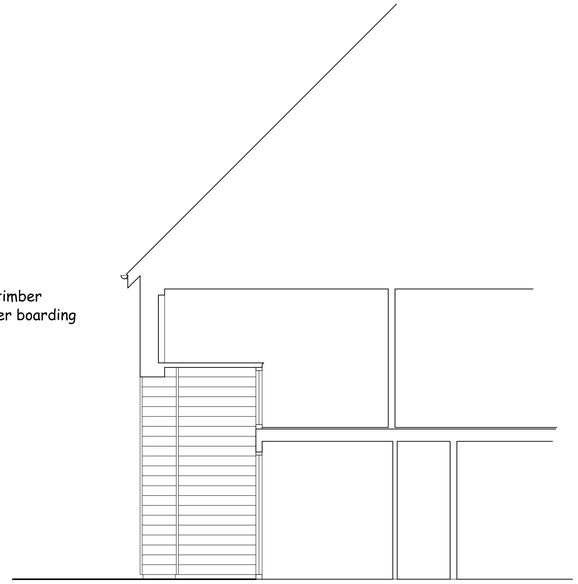

SECTION XX

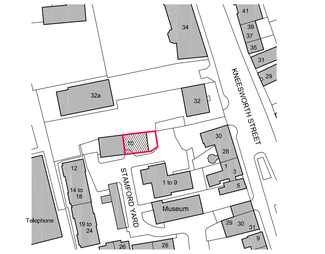

LOCATION PLAN 1:1250

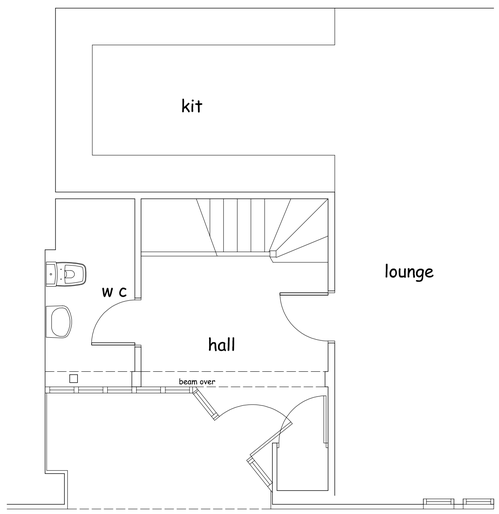

GROUND FLOOR PLAN

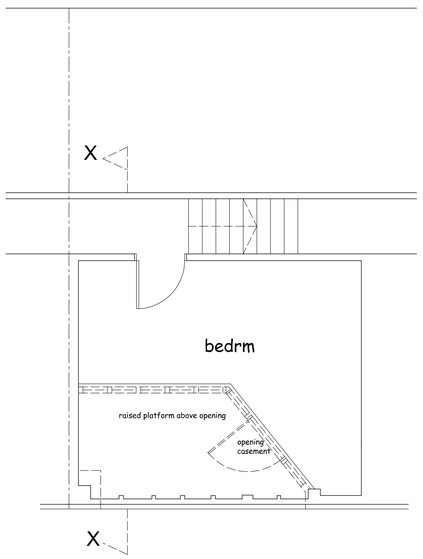

FIRST FLOOR PLAN

0 1 2 3 4 5
Metres

No.	Date	Revision	Initial

Project

PROPOSED ALTERATIONS TO 10 STAMFORD YARD, KNEESWORTH STREET, ROYSTON, HERTS SG8 5AN

Client

MR D . JOY

Drawing

EXISTING PLAN

Scale 1:50 @ A1 Drawn C.R

Checked Date Feb 18

Drawing No.

JOY/18/01

This drawing and design is copyright and must not be reproduced in part or in whole without prior written consent. Contractors must verify all dimensions on site before commencing work