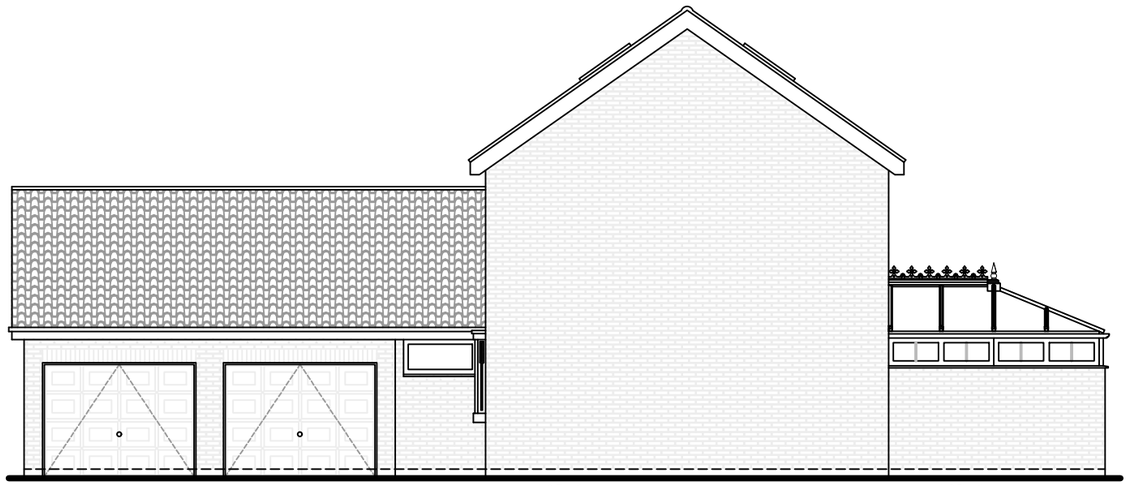

Left Elevation

Left Elevation

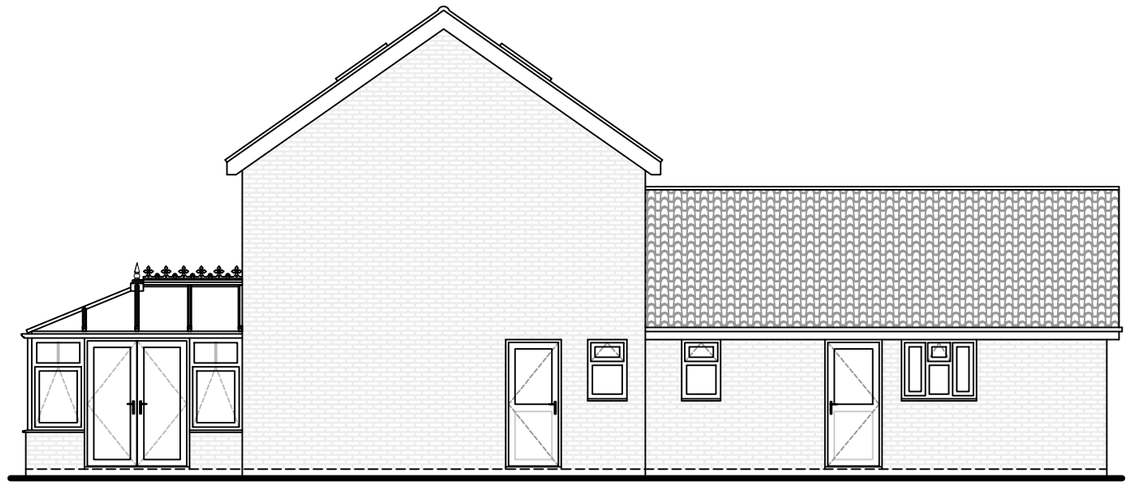

Right Elevation

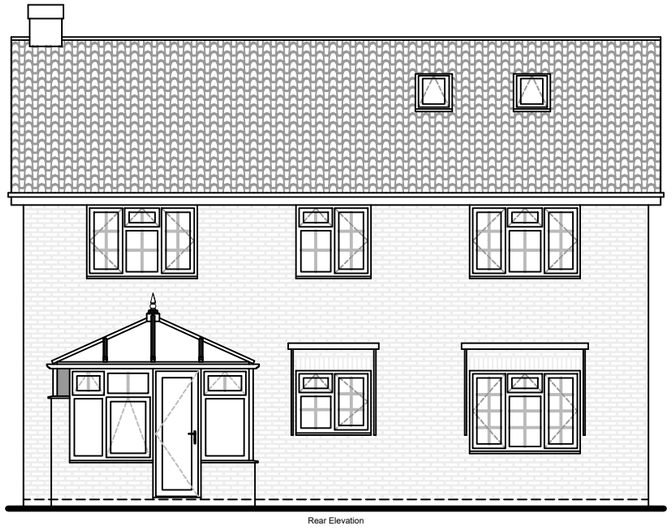

Rear Elevation

Rev.	Date	Description	Initials
A	21/02/18	Full planning drawings required	LJB

Anglian Home Improvements

TELEPHONE: 0845 437 3600

Drawing title: **Existing Elevations**

CONTRACT No. : 099/97881

Page 1 of 4

Proposed: at: PVC-U CONTEMPORARY REPLICA ROOF ONLY
7 ST MARYS CLOSE
PIRTON
HITCHIN, HERTFORDSHIRE
SG5 3RG

For :..... MR SUMNER

Drawers initials: LJB

Scale : 1:100

Date: 15/12/17

Notes:
Any drawings or plans depicted make no allowance for the provision of any tie bars within the roof of the proposed conservatory. This can only be determined once the roof is put into manufacture.

This drawing is the copyright of Anglian Home Improvements and must not be re-issued, loaned or copied without their consent.
All dimensions are in millimetres (mm) unless noted otherwise.
Do not use for base laying purposes

Produced on A3 paper

4 3 2 1 0 1:50 Scale Bar 1:100 0 1 2 3 4 5 6 7 8 9 10