


FOR APPROVAL

Location
8 SWANGLEYS LANE
KNEBworth

Title
EXISTING BLOCK PLAN

Scale 1:200 @ A3	Drawn SJB	Checked HE	Date AUG 26
Drawing Number 2425_YPUK_P002(A)			Revision P1

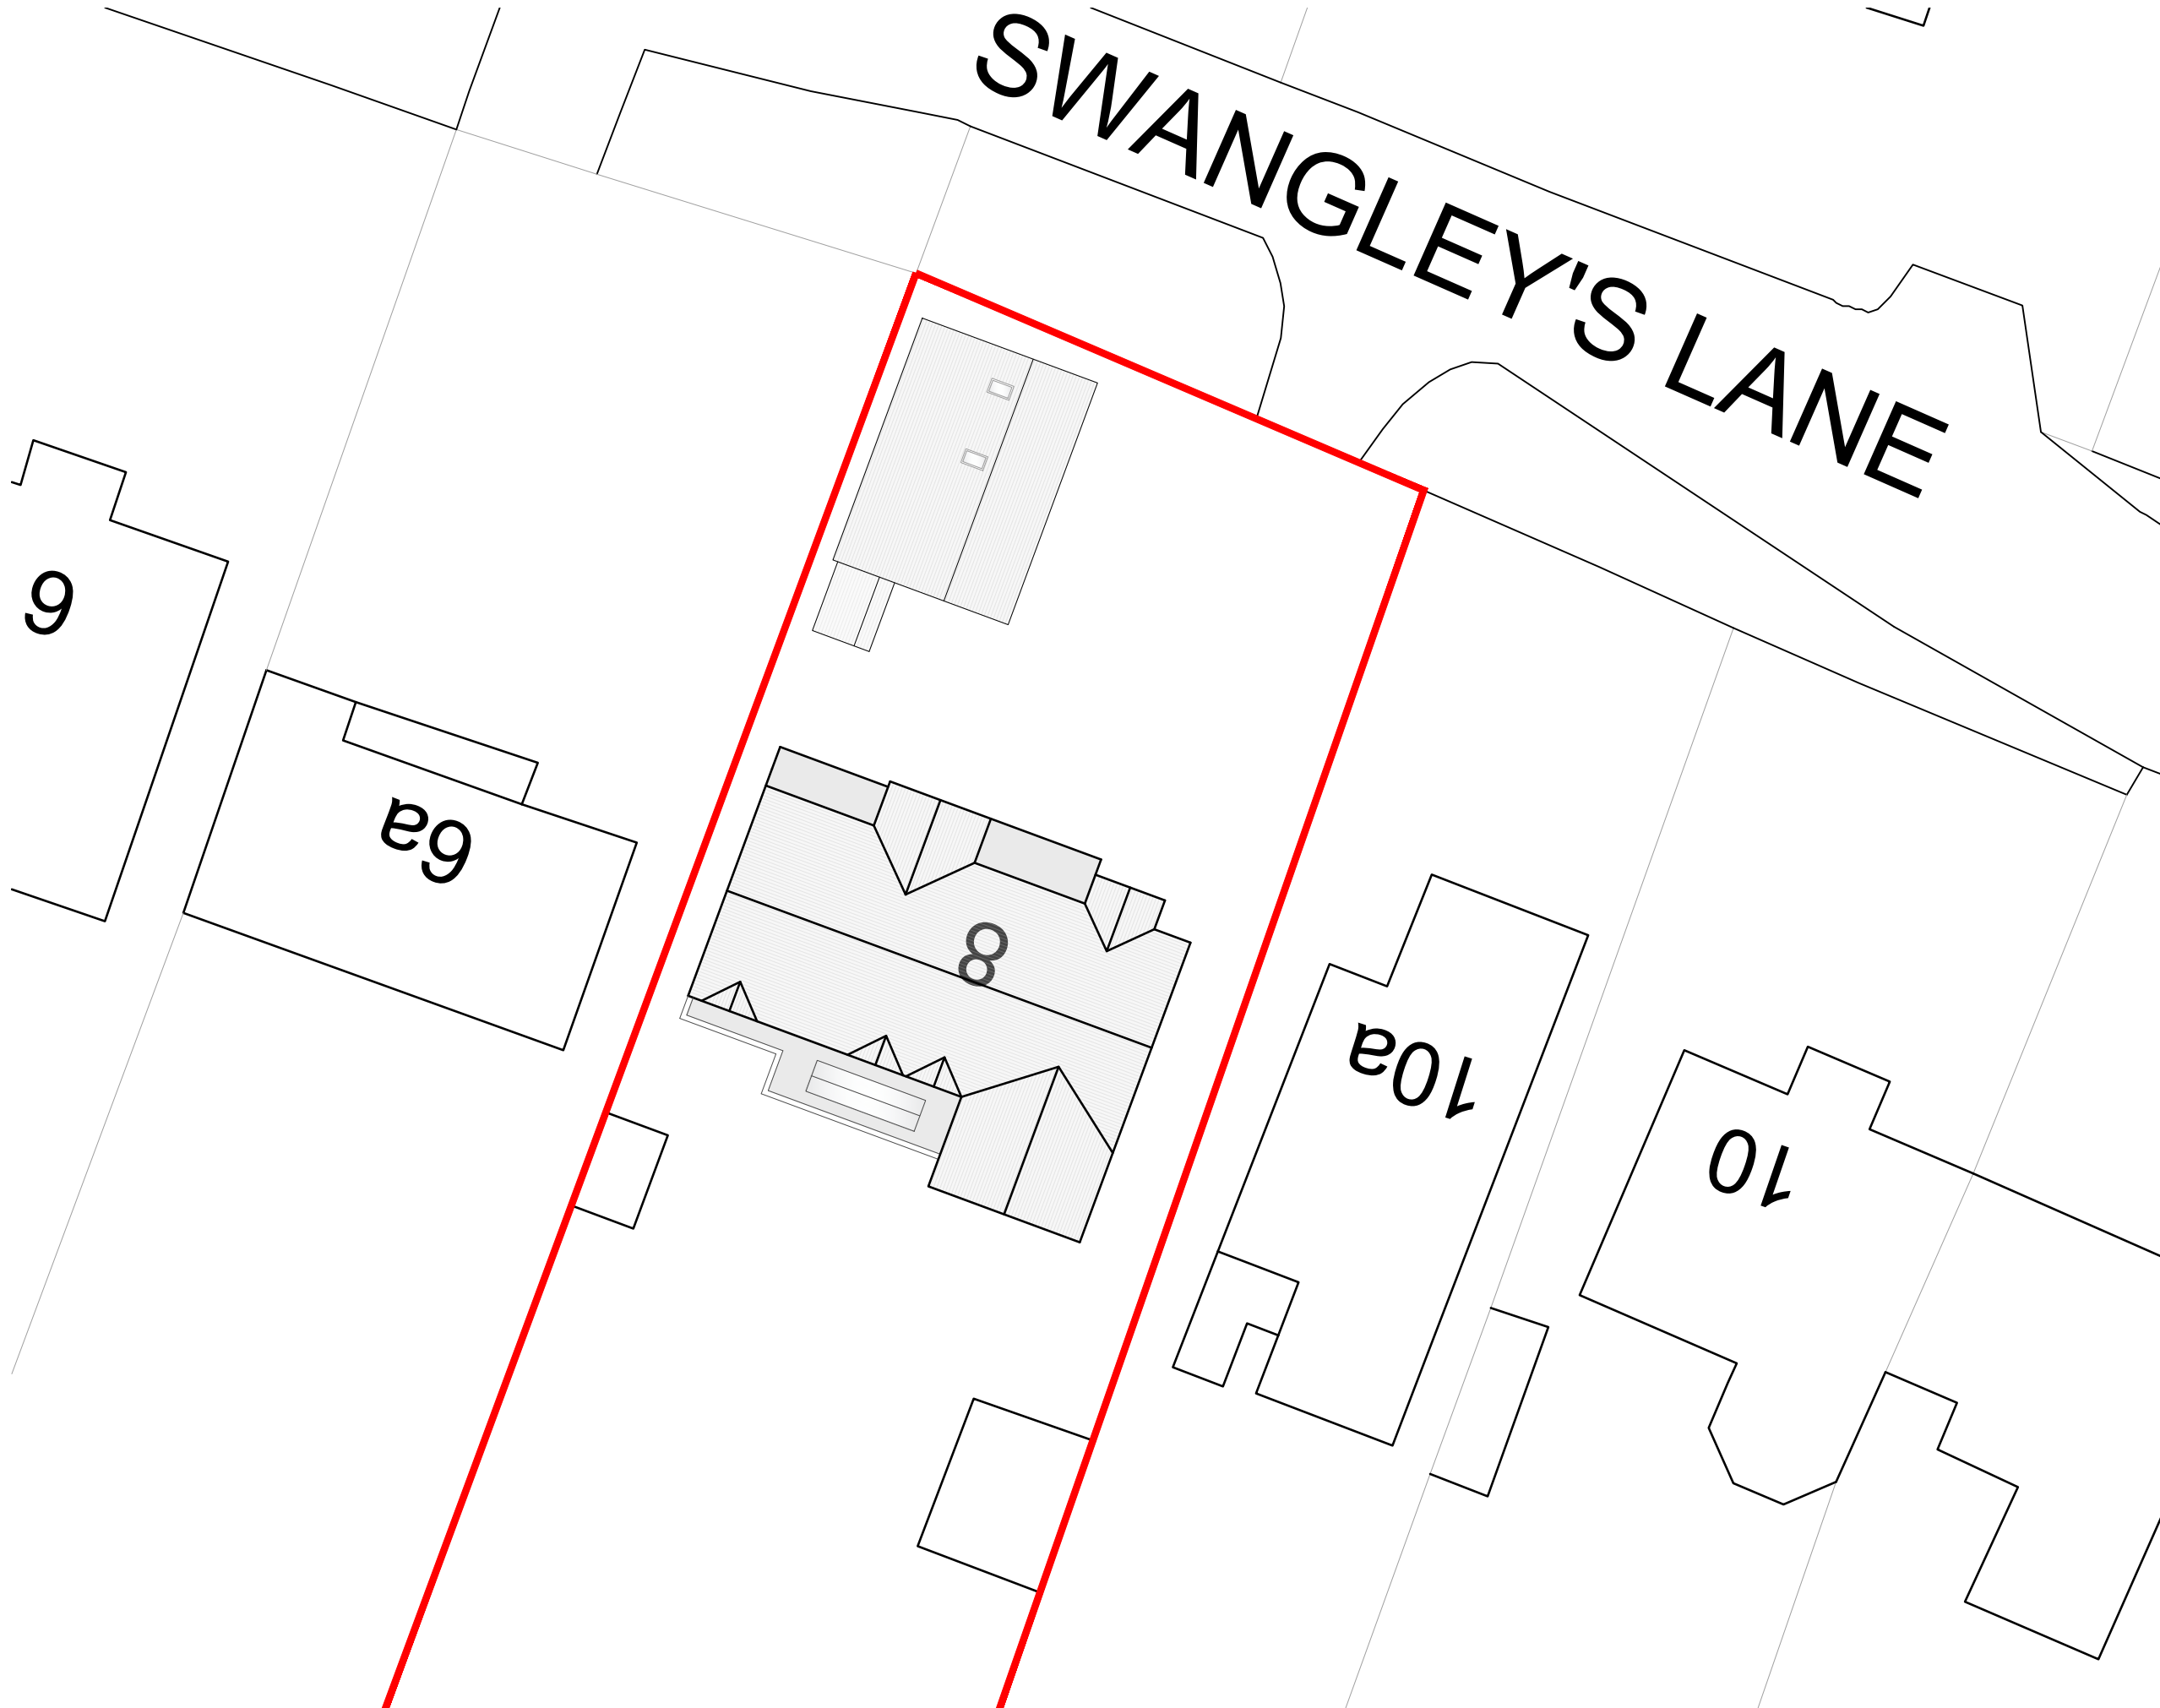

yourplans.