


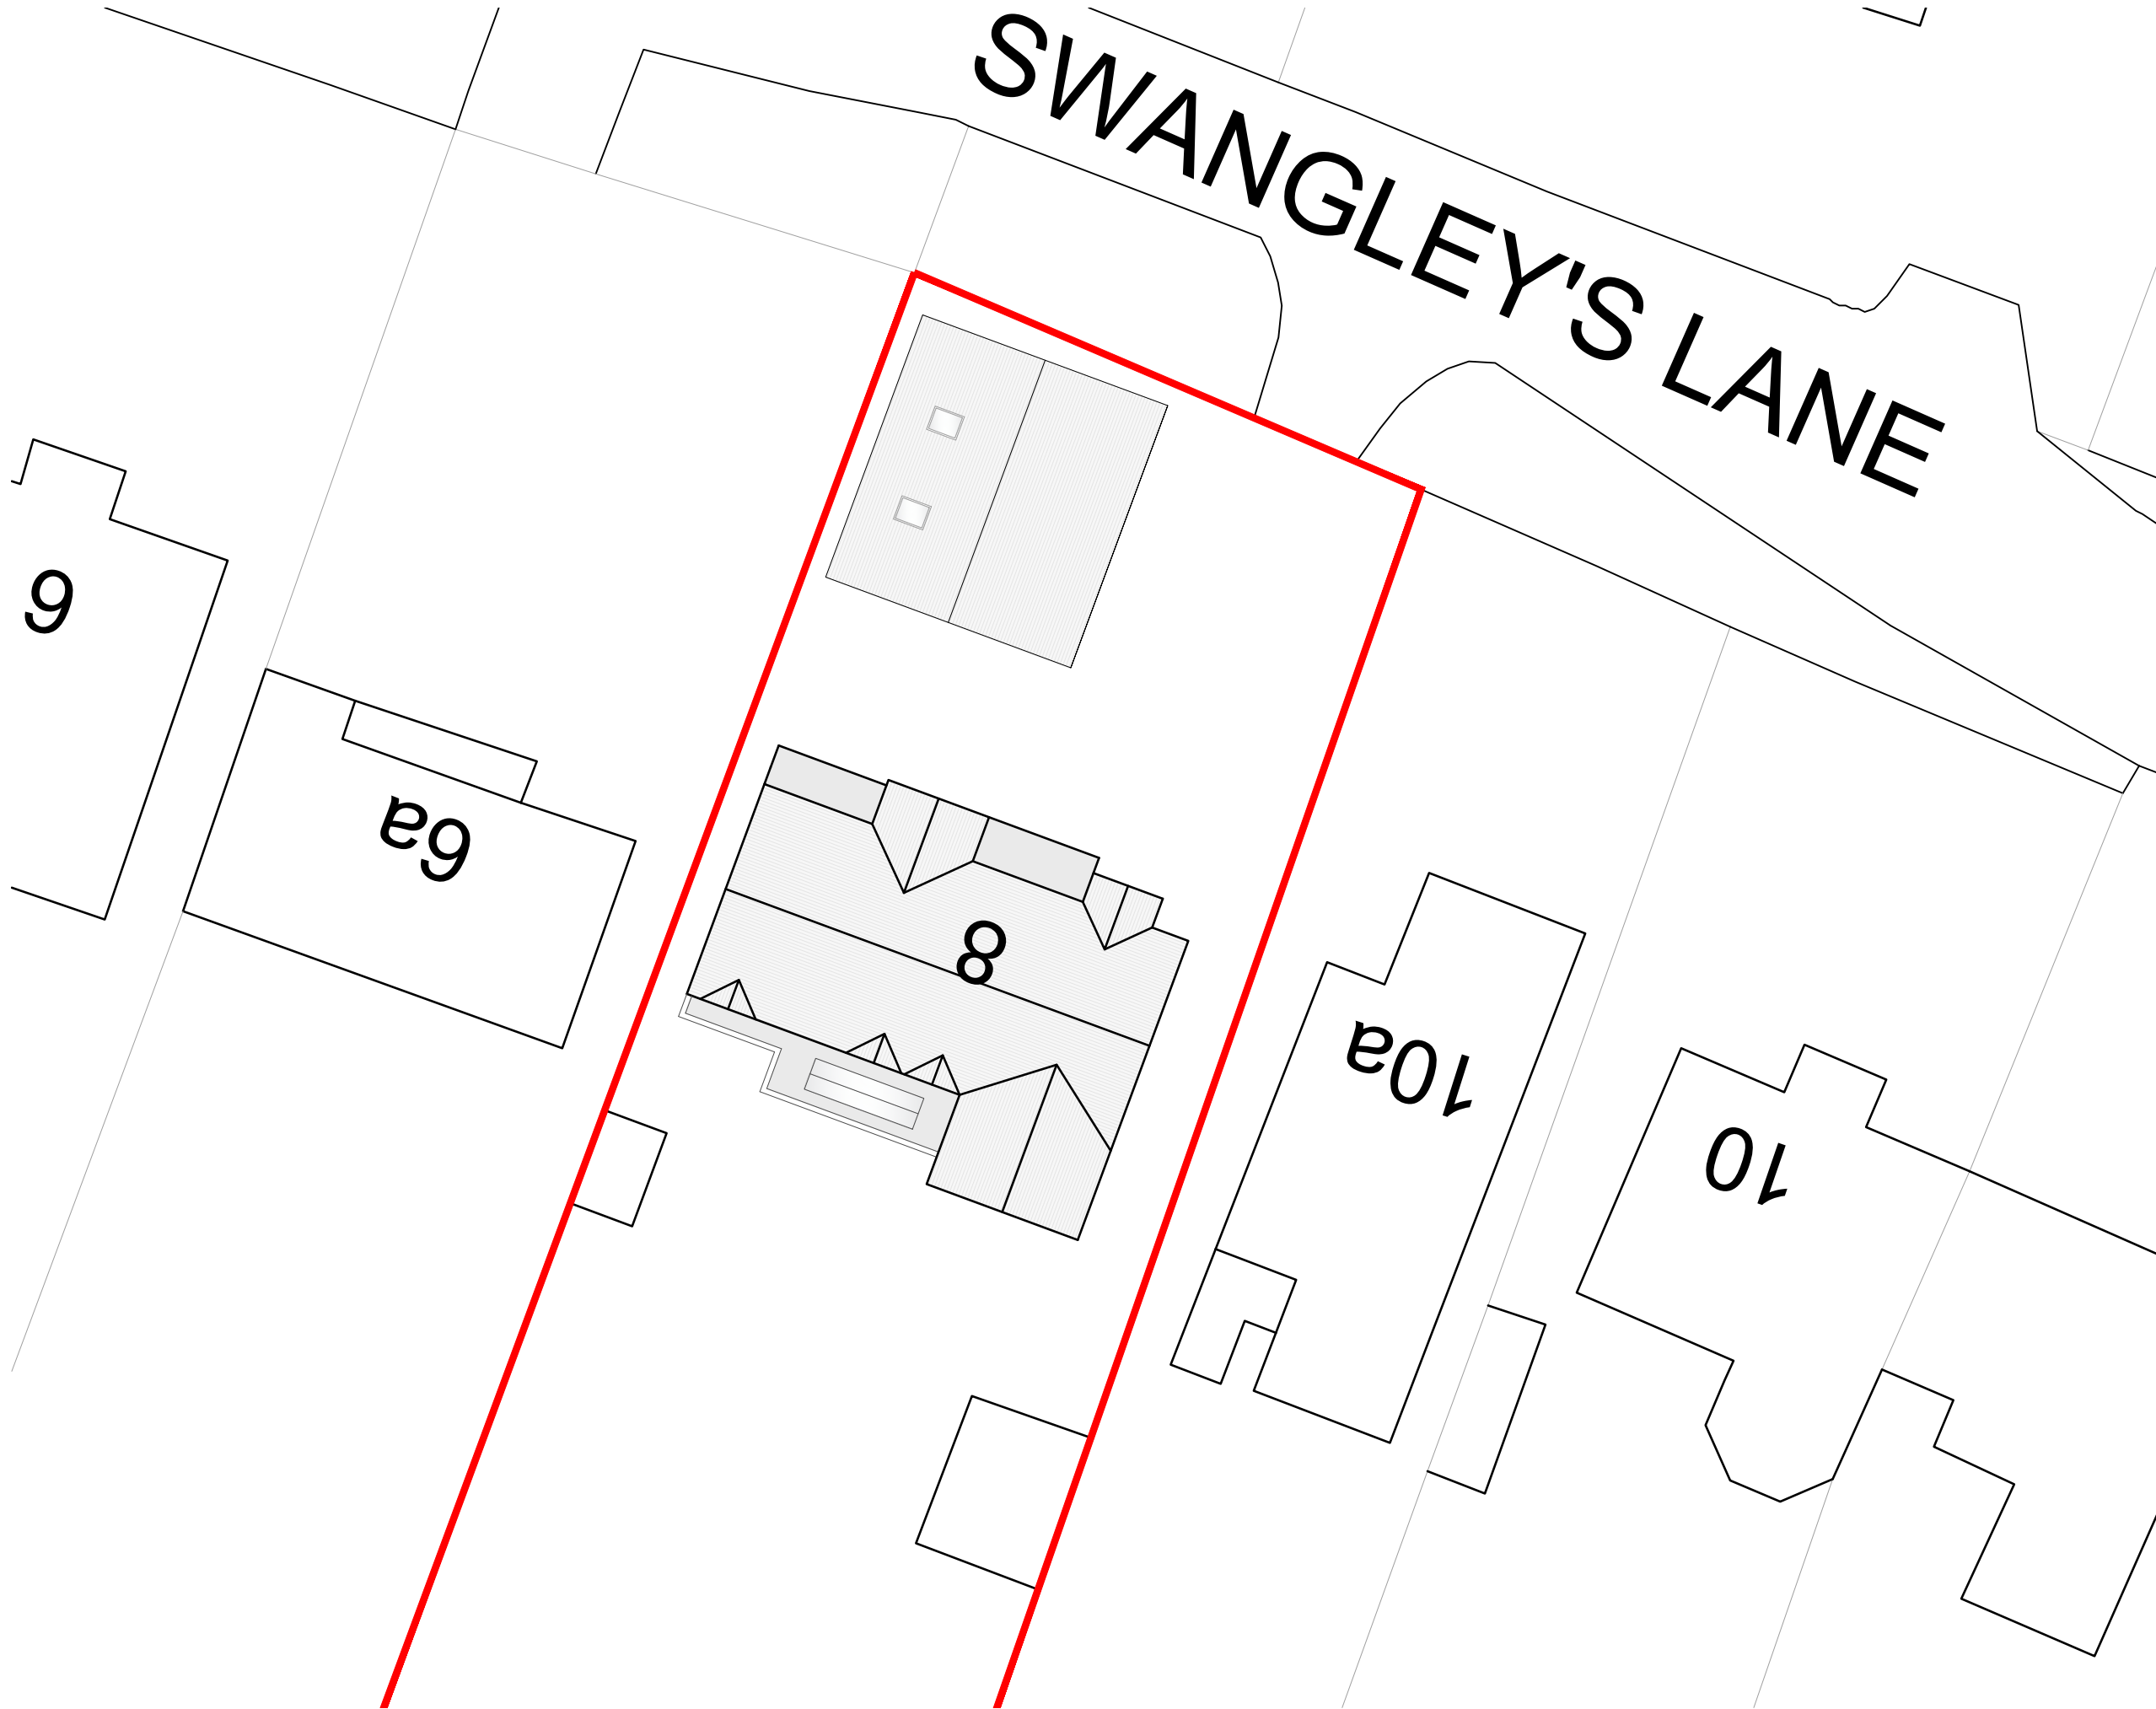

FOR APPROVAL

Location
8 SWANGLEYS LANE
KNEBWORTH

Title
PROPOSED BLOCK PLAN

Scale 1:200 @ A3	Drawn SJB	Checked HE	Date SEP 26
Drawing Number 2425_YPUK_P002(B)			Revision P3



yourplans.