




Note: All dimensions are in mm
unless stated otherwise

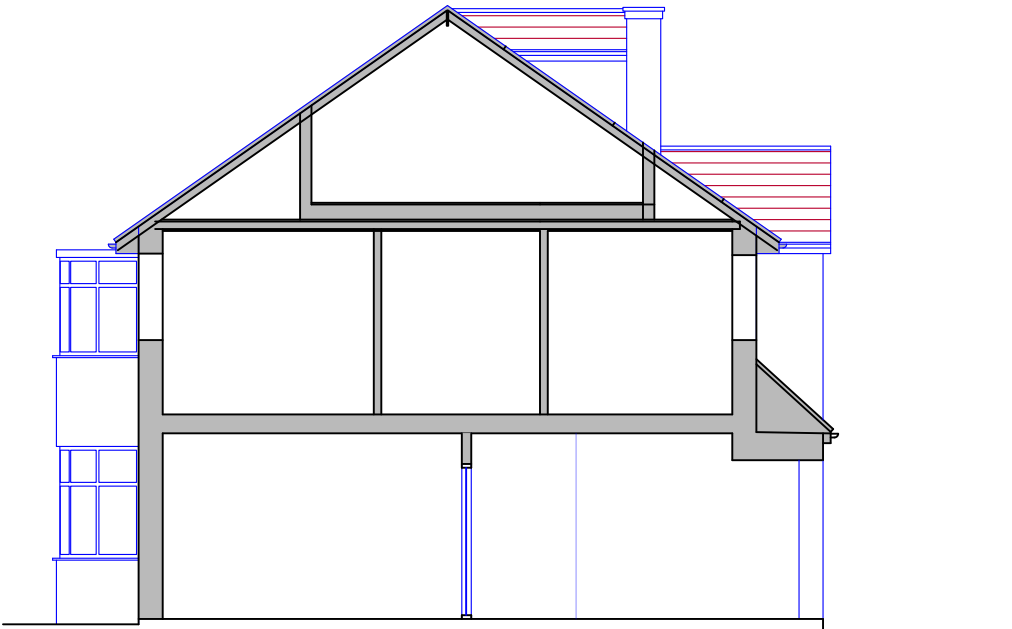

SECTION
AS EXISTING

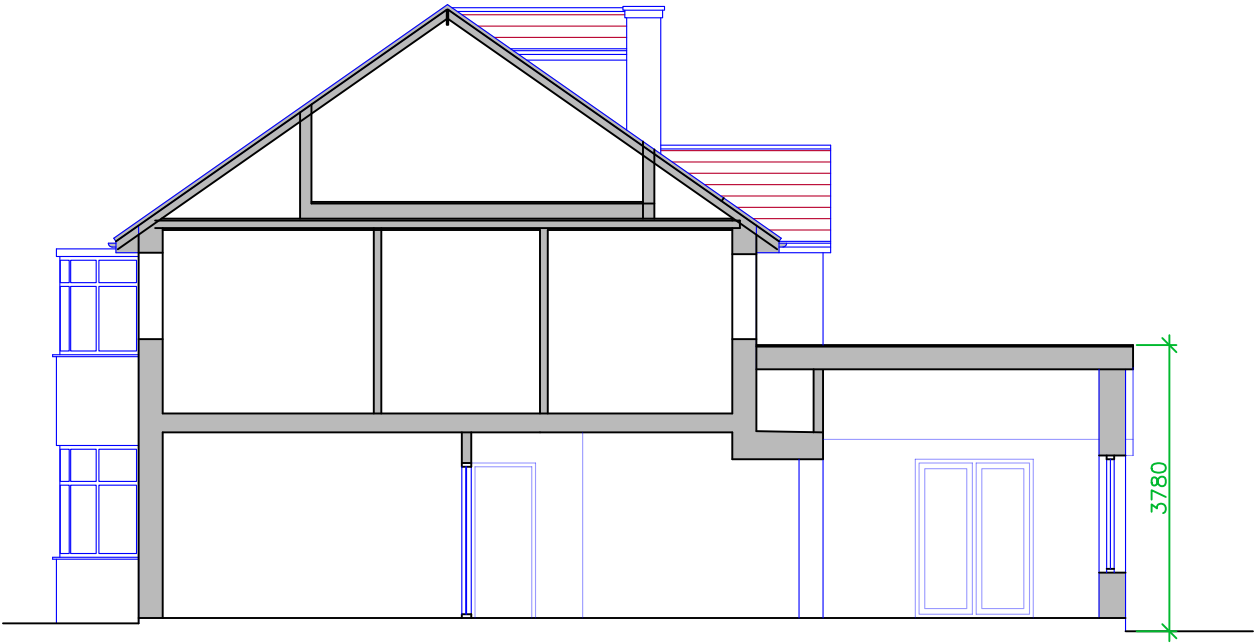

SECTION
AS PROPOSED

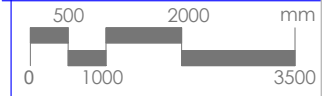

Prepared by:
A+L Architecture Studio, Hitchin
www.alarchitecture.uk

Address:
33, Haymoor, Letchworth
Garden City, SG6 4HS

Drawing name:
Section: As Existing +
Proposed

Scale: 1:100 @ A4	Date drawn: Feb 2026
-------------------------	-------------------------

Drawing number:
33HM-FP211
Rev 04