



Note: All dimensions are in mm unless stated otherwise

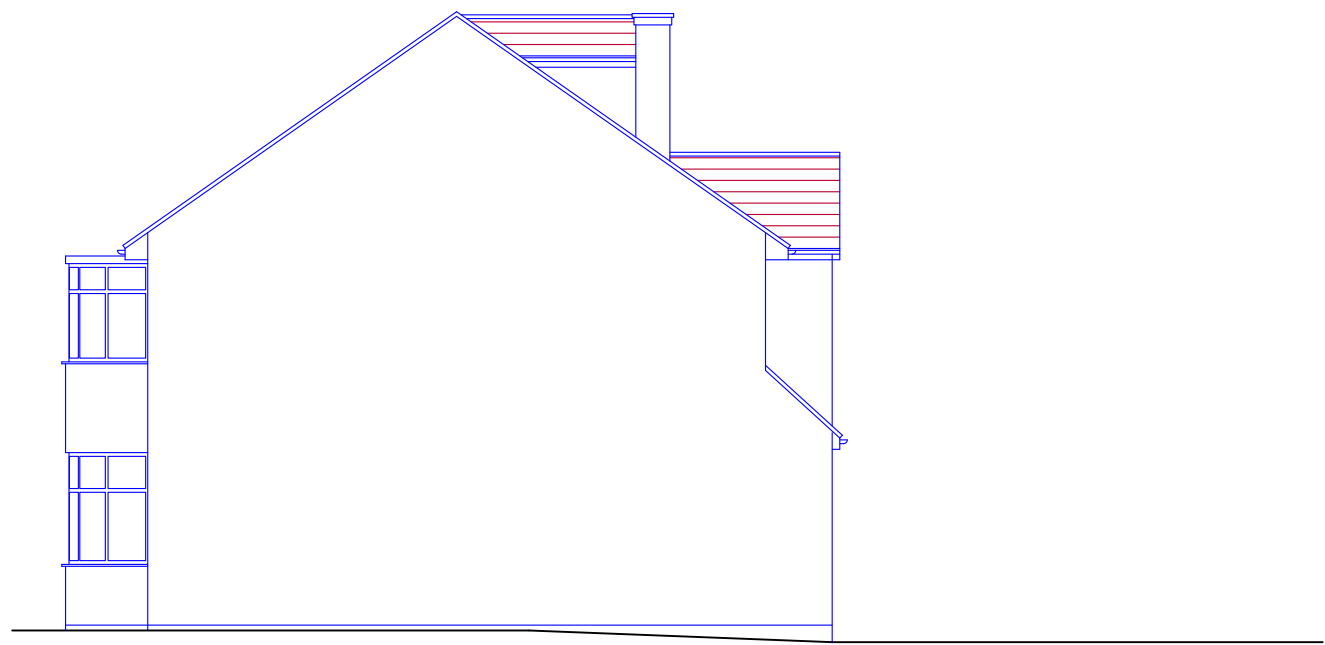

⊕ SIDE ELEVATION (West)
AS EXISTING

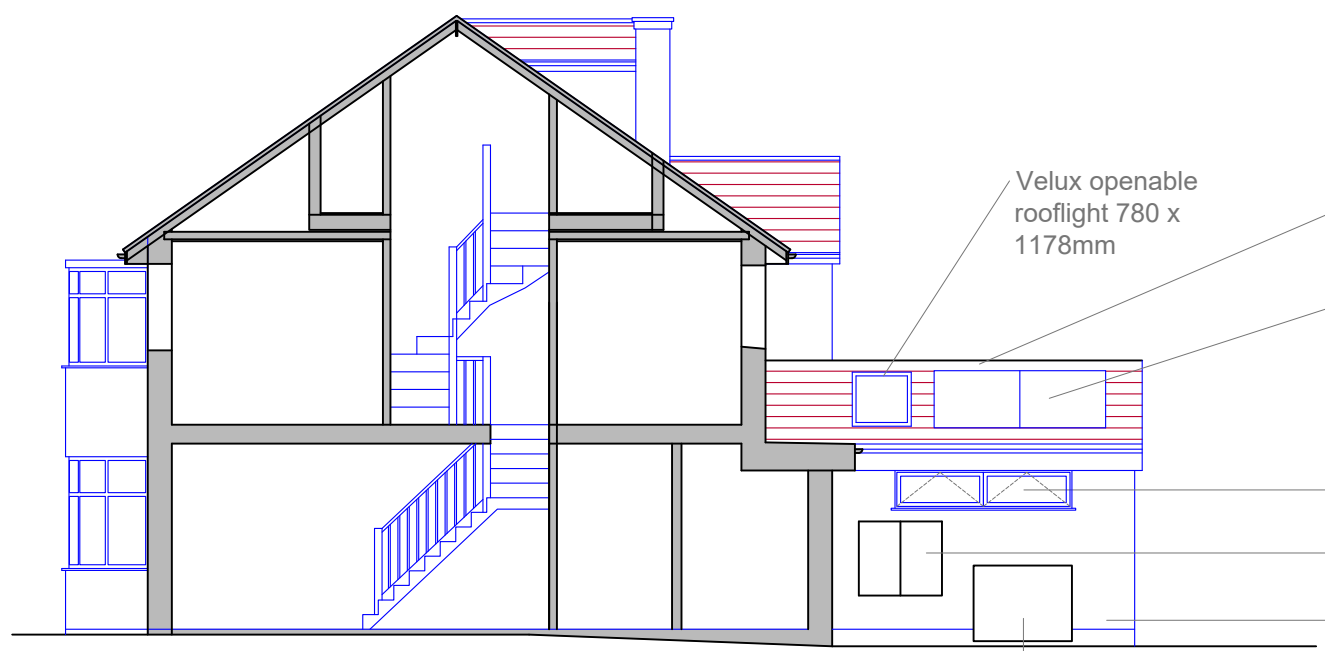

Floor mounted Daikin or similar Air
source heat pump outdoor unit

Velux openable
rooflight 780 x
1178mm

Roof tiles to match existing


Photovoltaic panels - JA
Solar 455W JAM54D40 or
similar arranged in a
singular rectangular array

Double glazed white PVCu
clerestorey window to match
existing with obscured glass
for privacy

2 x 5kWh wall mounted
solar batteries

Brick wall finish
to match existing

⊕ SIDE ELEVATION (West)
AS PROPOSED

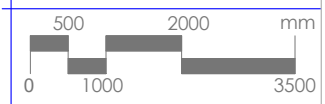

Prepared by:
A+L Architecture Studio, Hitchin
www.alarchitecture.uk

Address:
33, Haymoor, Letchworth
Garden City, SG6 4HS

Drawing name:
Side Elevation (West):
As Existing + Proposed

Scale: 1:100 @ A4	Date drawn: Feb 2026
-------------------------	-------------------------

Drawing number:
33HM-FP214
Rev 02