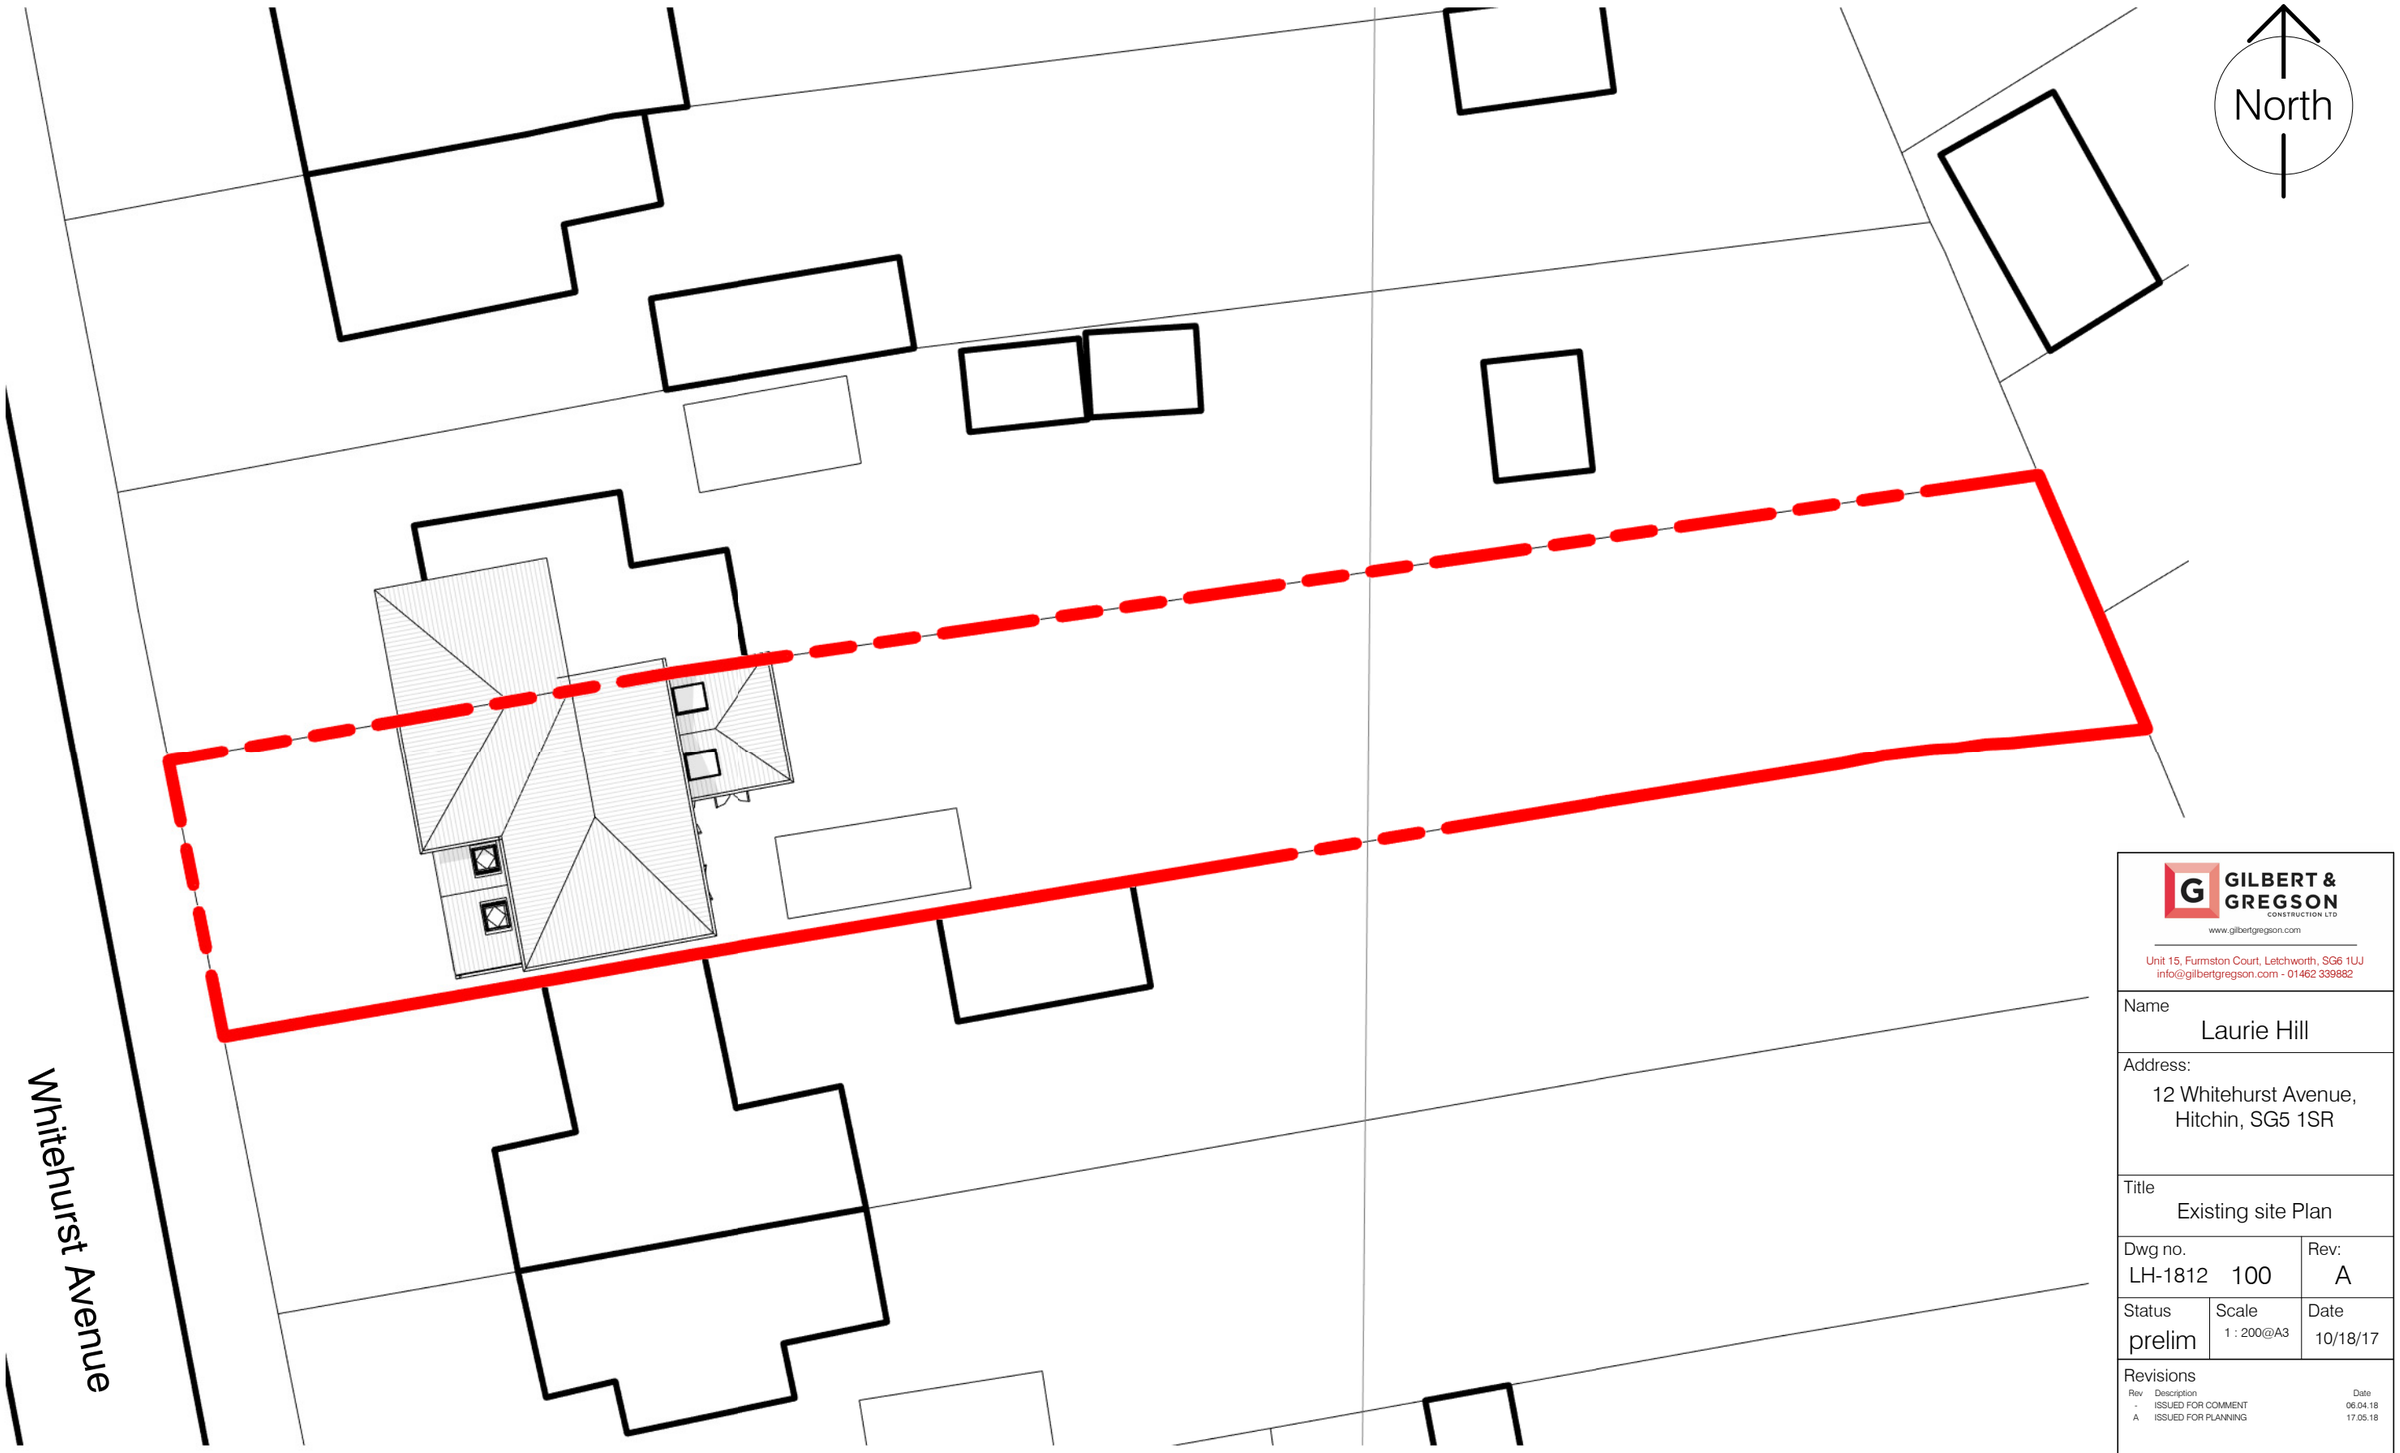

1 SITE (existing)
1 : 200 @A3

GILBERT & GREGSON CONSTRUCTION LTD
www.gilbertgregson.com

Unit 15, Furmston Court, Letchworth, SG6 1UJ
info@gilbertgregson.com - 01462 339882

Name
Laurie Hill

Address:
12 Whitehurst Avenue,
Hitchin, SG5 1SR

Title
Existing site Plan

Dwg no.	Rev:
LH-1812 100	A

Status	Scale	Date
prelim	1 : 200@A3	10/18/17

Revisions

Rev	Description	Date
-	ISSUED FOR COMMENT	06.04.18
A	ISSUED FOR PLANNING	17.05.18

The content of this drawing is the property of Gilbert Gregson Const. Ltd and may not be copied in whole or part without formal consent.