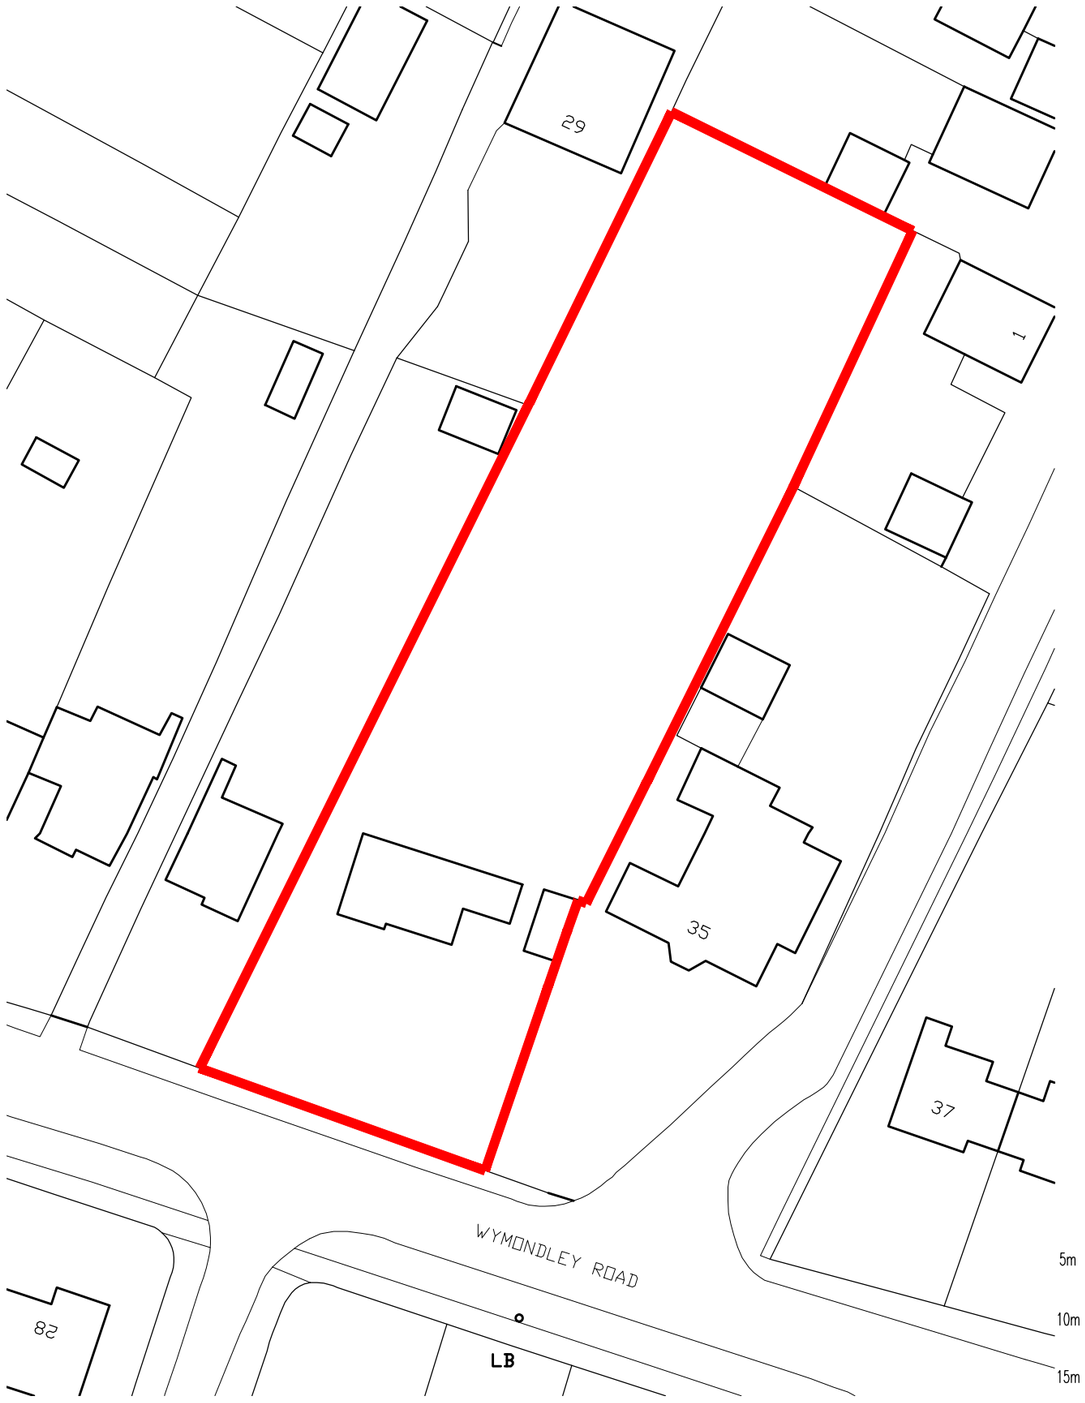

SITE PLAN



Ordnance Survey (c) Crown Copyright 2014. All rights reserved. Licence number 100022432

LOCATION PLAN

Wastell &Porter

JOB No.	1997
DWRG No	03
SCALE	1/500-1250 @A3
DATE	FEB 2018
DRAWN	PH
CLIENT	MR & MRS WATSON

33 WYMONDLEY RD
HITCHIN
HERTS SG4 9PN

SITE & LOCATION PLANS

Wastell & Porter Architects Limited
BANCROFT HOUSE
34 BANCROFT
HITCHIN
HERTFORDSHIRE
SG5 1LA

Email:contact@wastellporter.co.uk
Tel:01462 422440
Fax:01462 420403

• ALL DIMENSIONS TO BE VERIFIED ON SITE • DO NOT SCALE FOR CONSTRUCTION PURPOSES • THIS DRAWING AND DESIGN REMAINS THE COPYRIGHT OF THE ARCHITECT AND MAY NOT BE REPRODUCED WITHOUT PERMISSION•