




PROPOSED BLOCK PLAN @ 1 TO 200

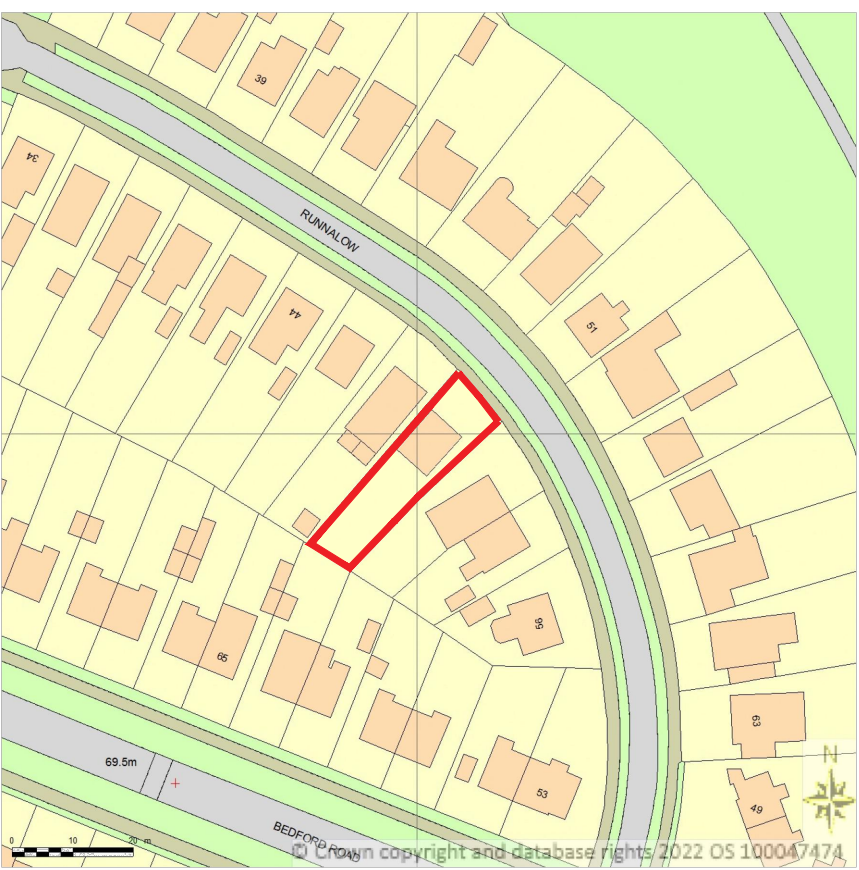

SITE LOCATION PLAN @ 1 TO 1250

- 6 02.12.25 PD works removed
- 5 10.11.25 Outbuilding omitted,
- 4 15.10.25 Hipped roof indicated. Outbuilding indicated.
- 3 11.07.25 Single storey flat roof extension added,
- 2 17.10.22 Roof form, gate spec and outbuilding updated.
- 1 06.09.22 Roof form updated; side gate reinstated; out building size reduced.

Rev.	Date	Details	Drawn	Checked
------	------	---------	-------	---------

Issued for:

PLANNING

Project/Client: Project No:

Proposed Extension and Loft Conversion, 50 Runnalow. Dwg No: Rev: A110 6

Scale: As Indicated

Drawing: North:

Site & Location Plans

Drawn By: Date:

Checked By: Date:



D.Chandler Architectural Design Ltd
61 Gernon Road, Letchworth, Hertfordshire, SG6 3HS
danielchandler@ntlworld.com - Tel: 01462 640650 - M: 07901864742