



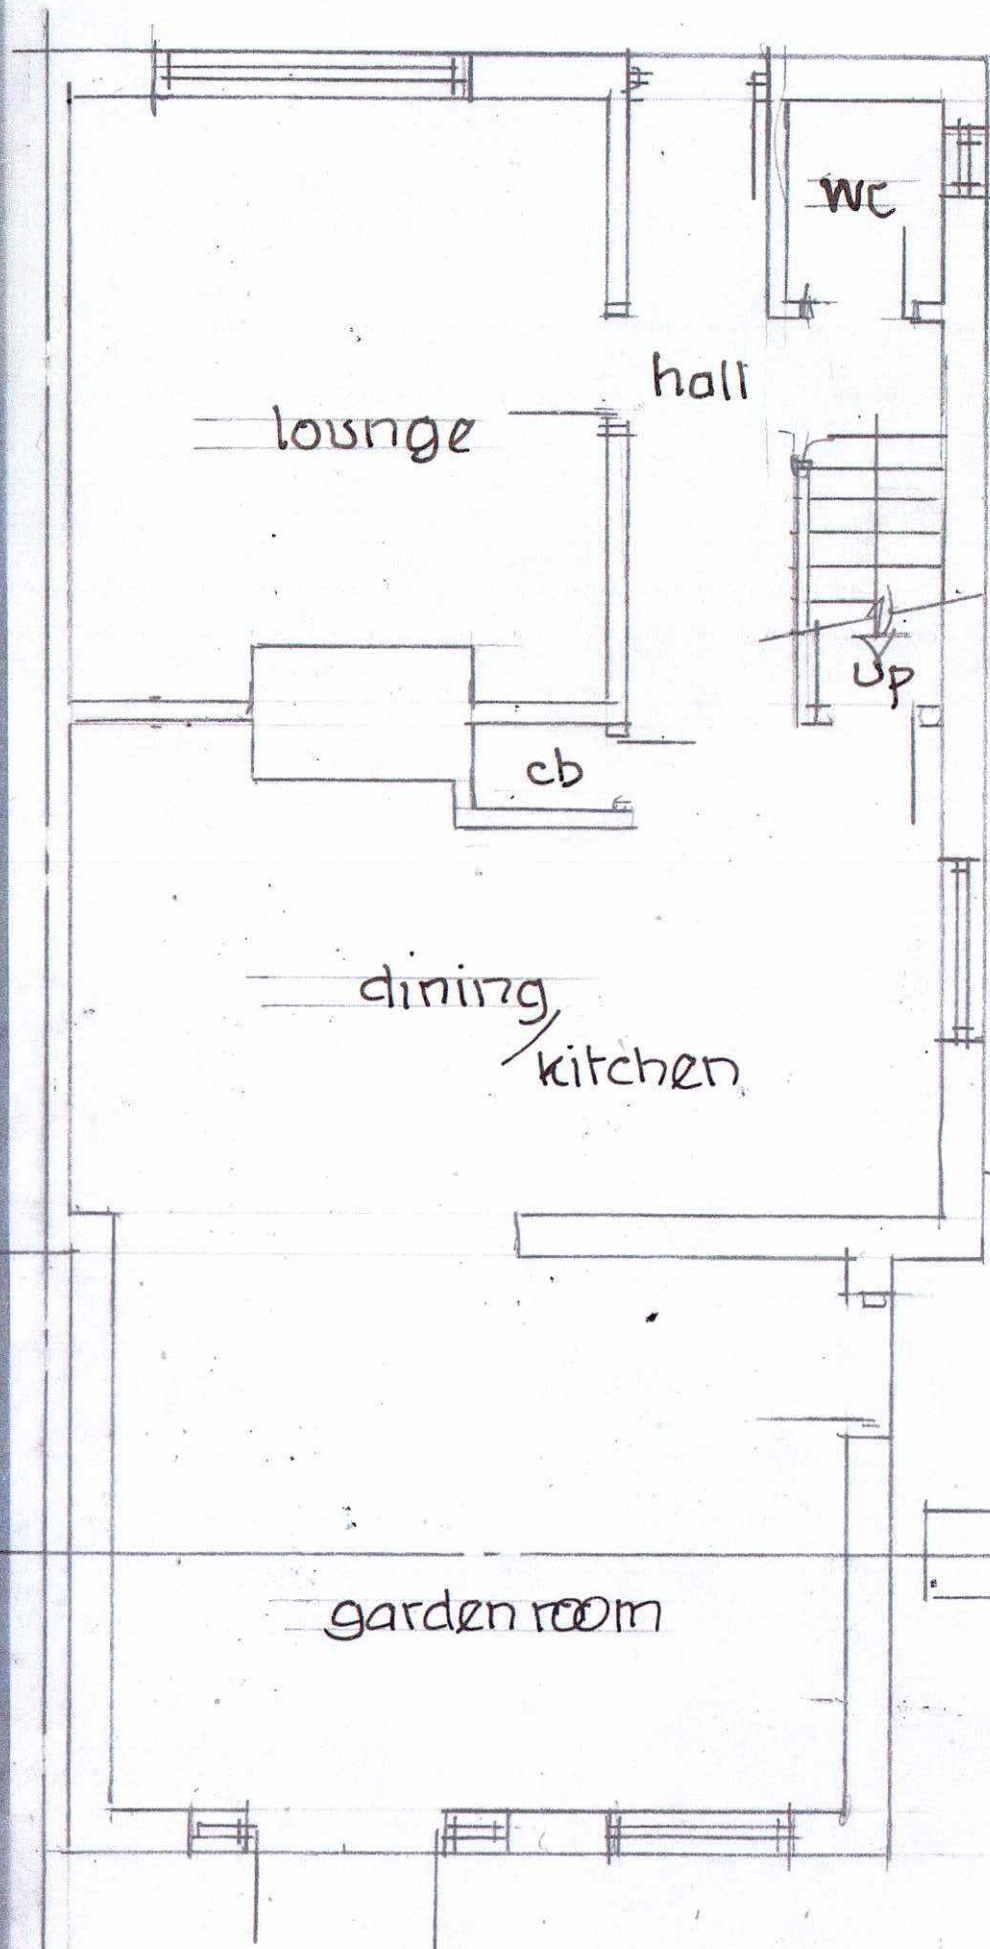


ground floor plan

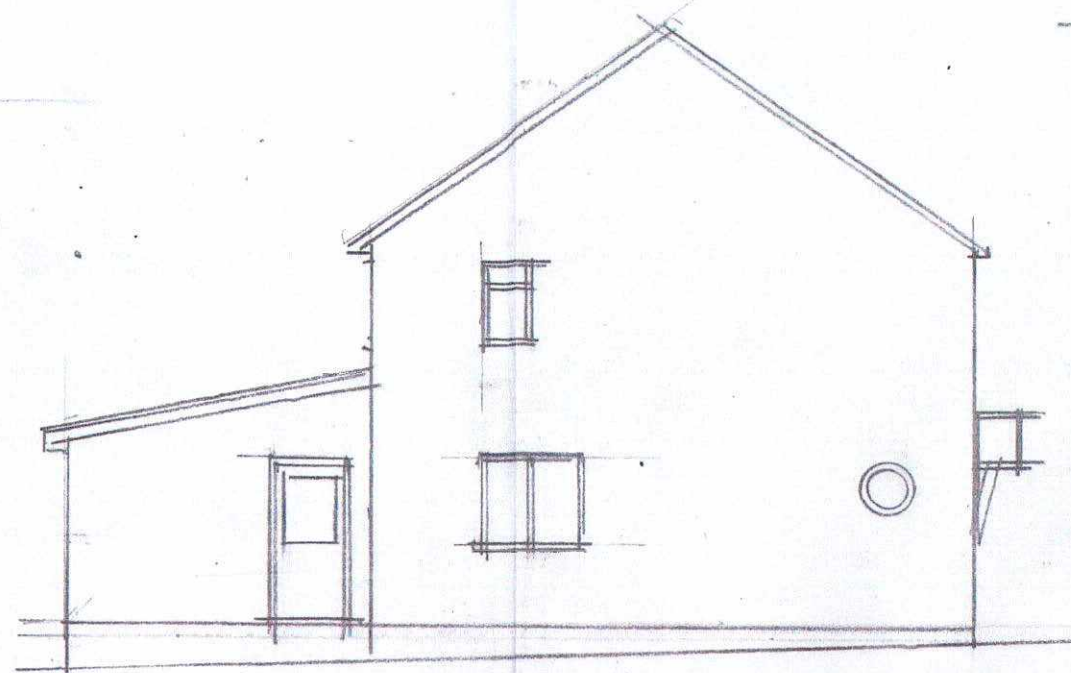

side elevation




rear elevation

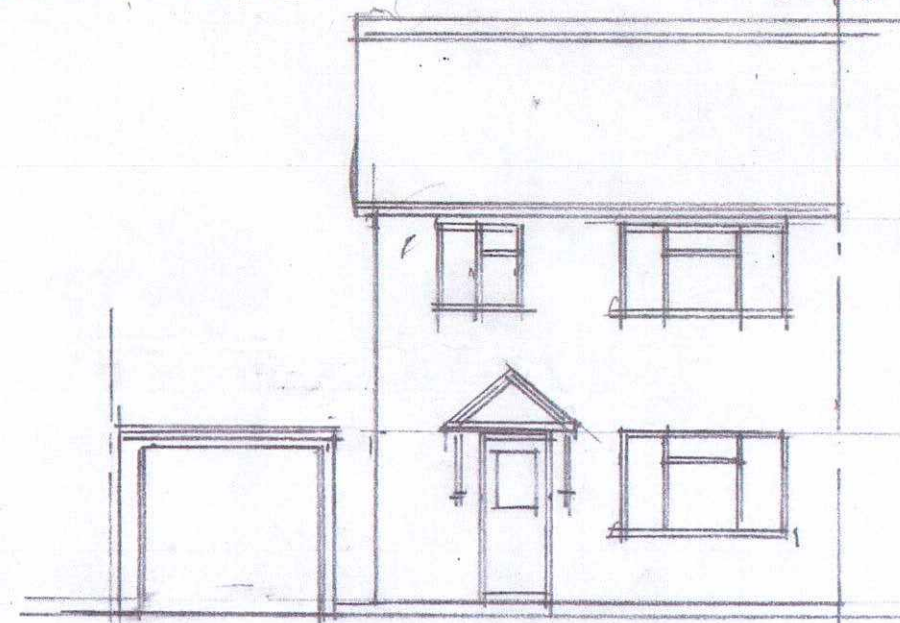

front elevation

N.H.C.
09 JUN 2025
NORTHGATE

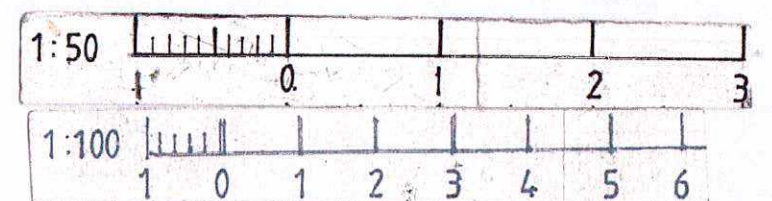

56 Crimstone Rd, Little Wymondley
Proposed extension
existing plan/elevation

drg. 10-25-2 100, 50