




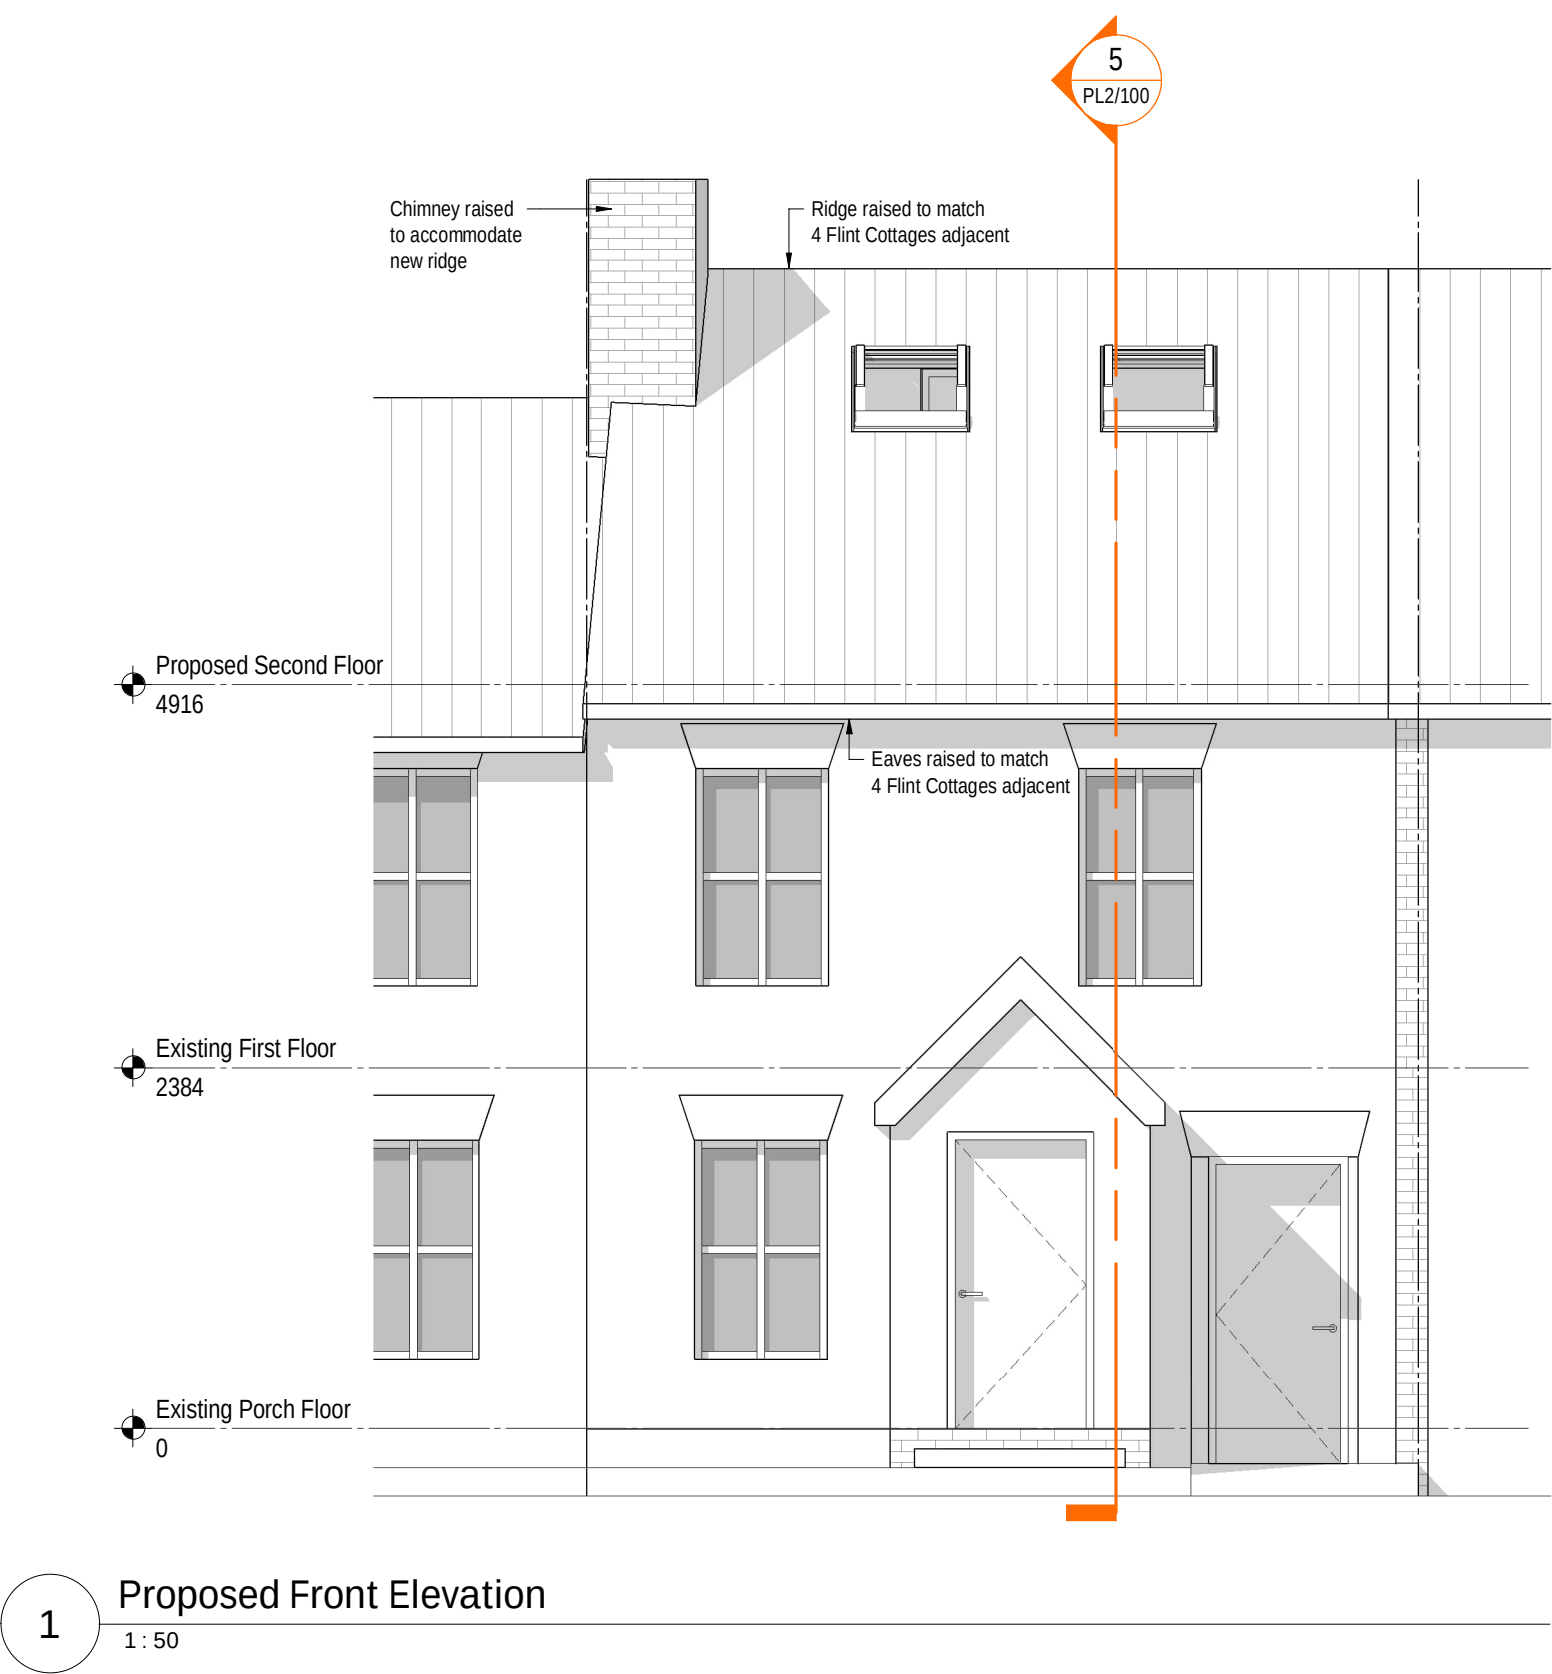


1 Proposed Front Elevation
1 : 50

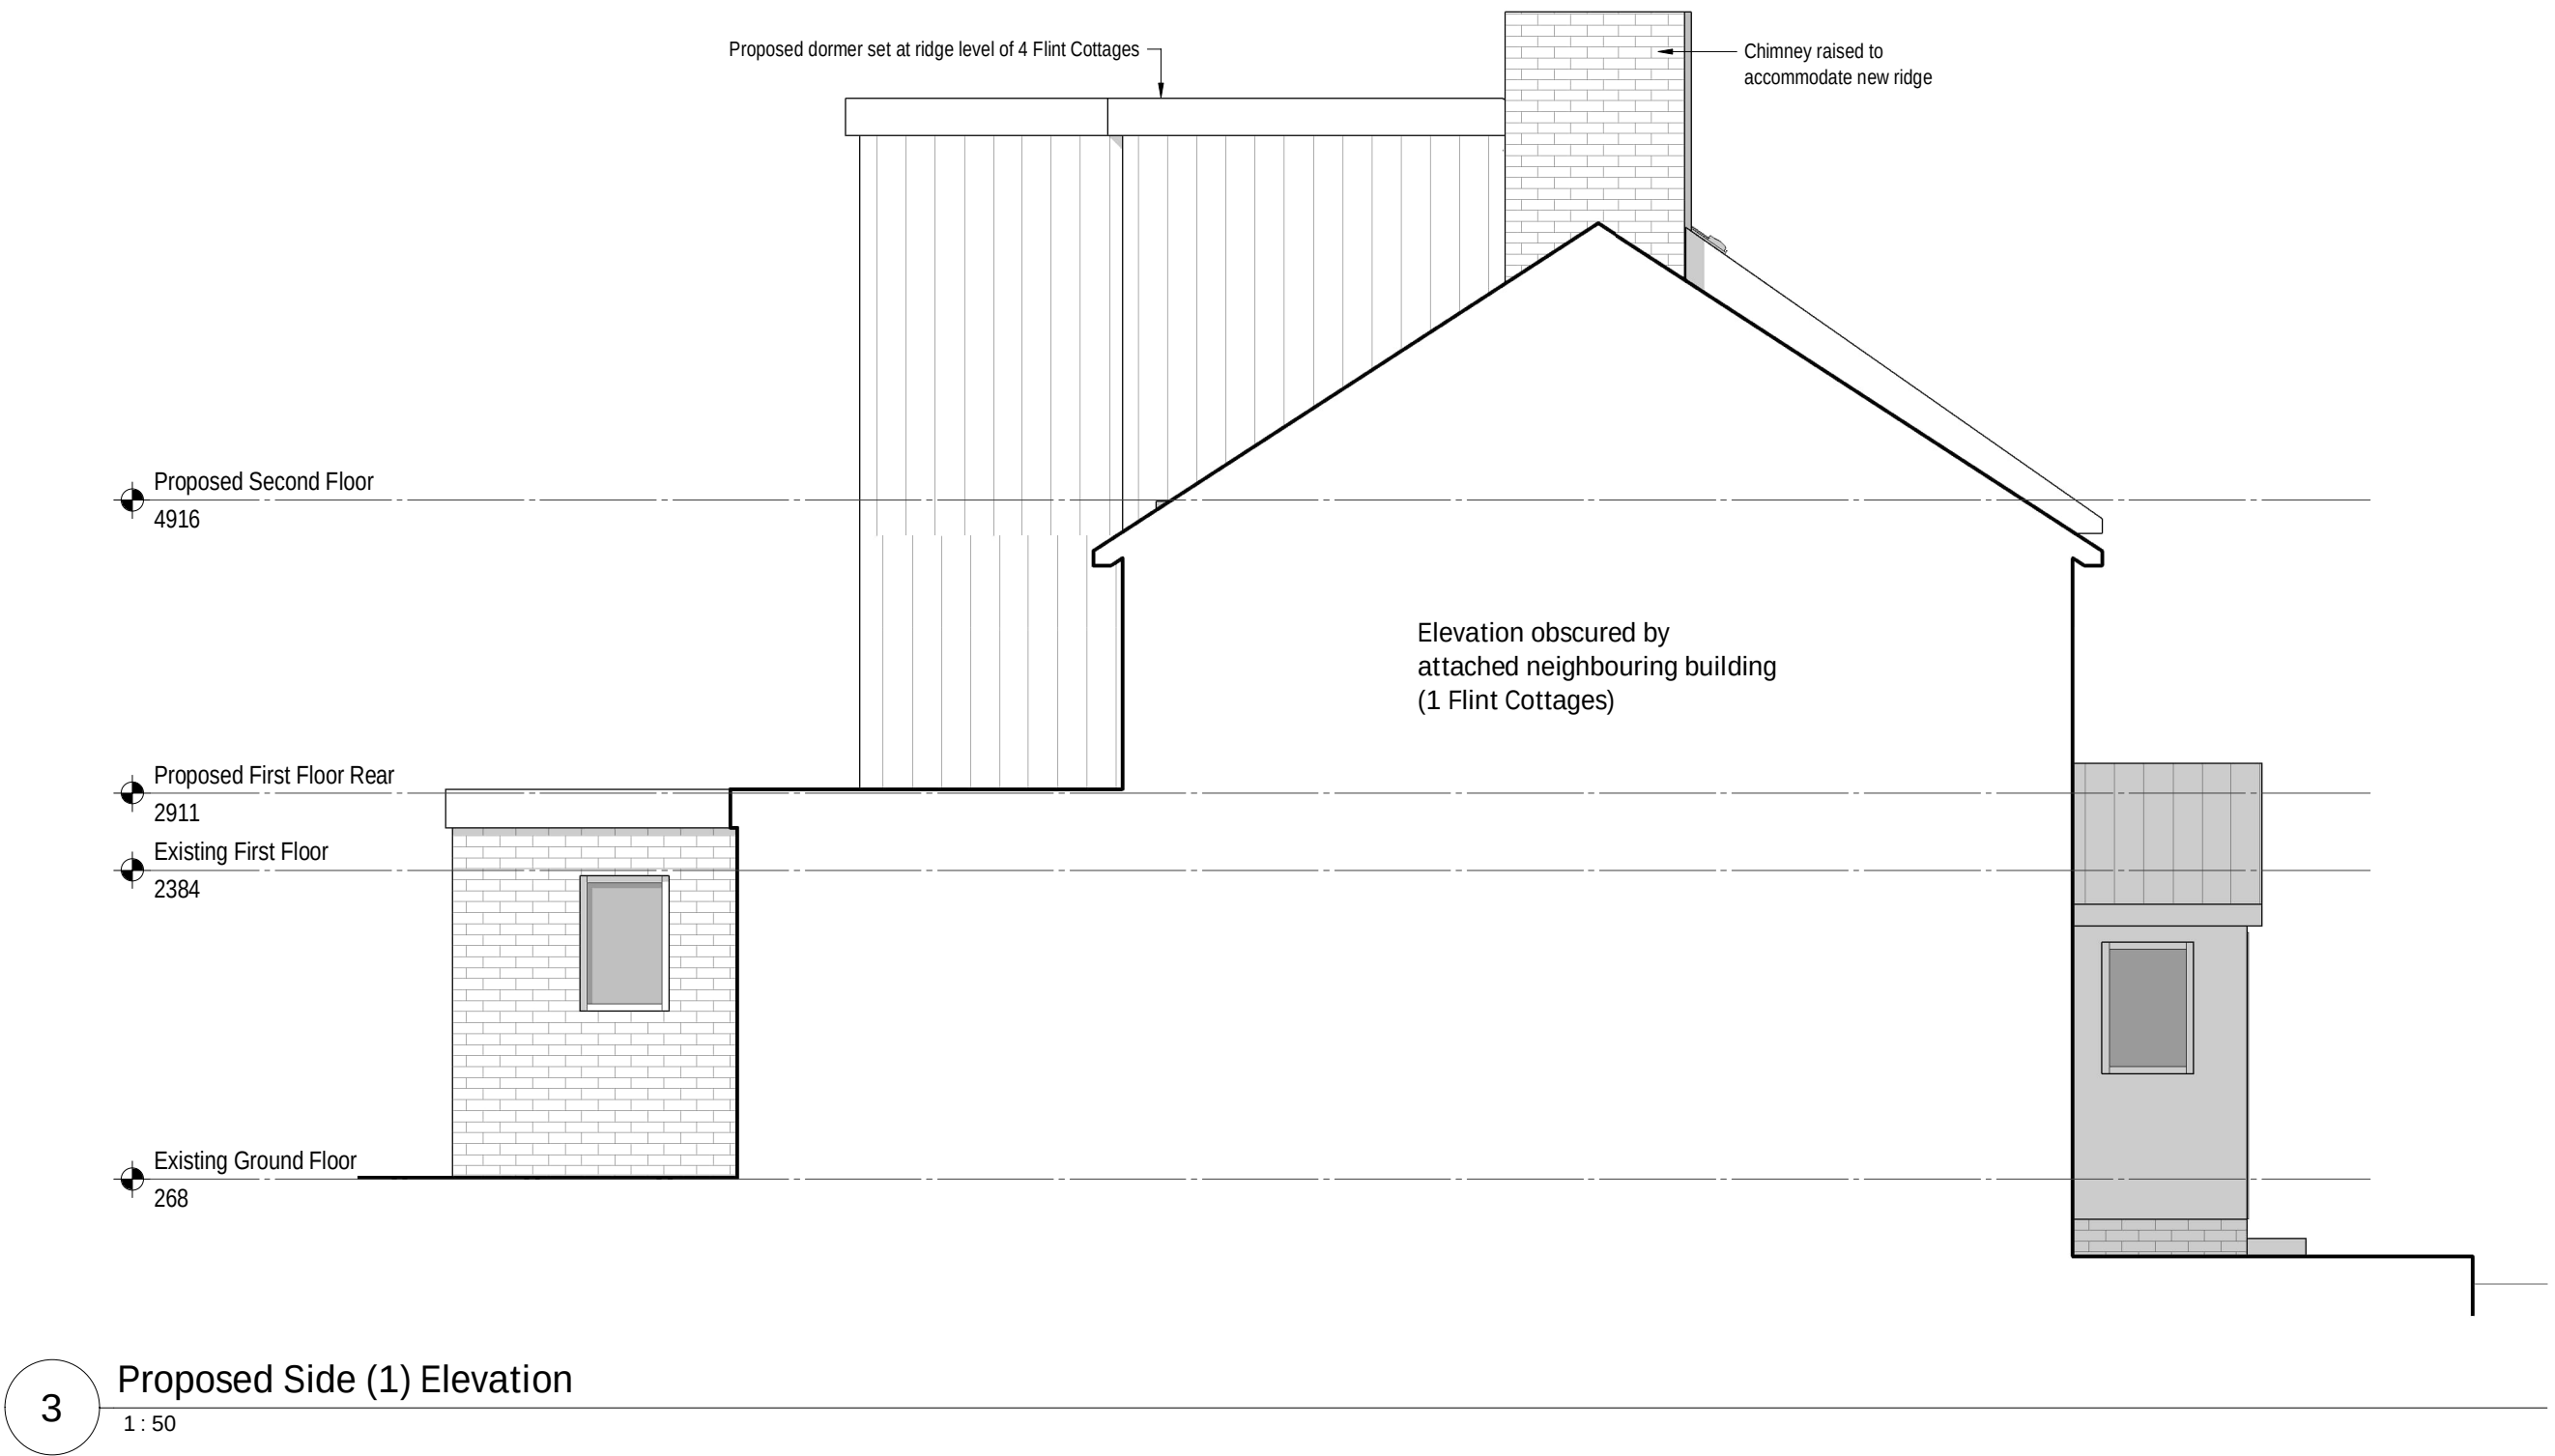

3 Proposed Side (1) Elevation
1 : 50

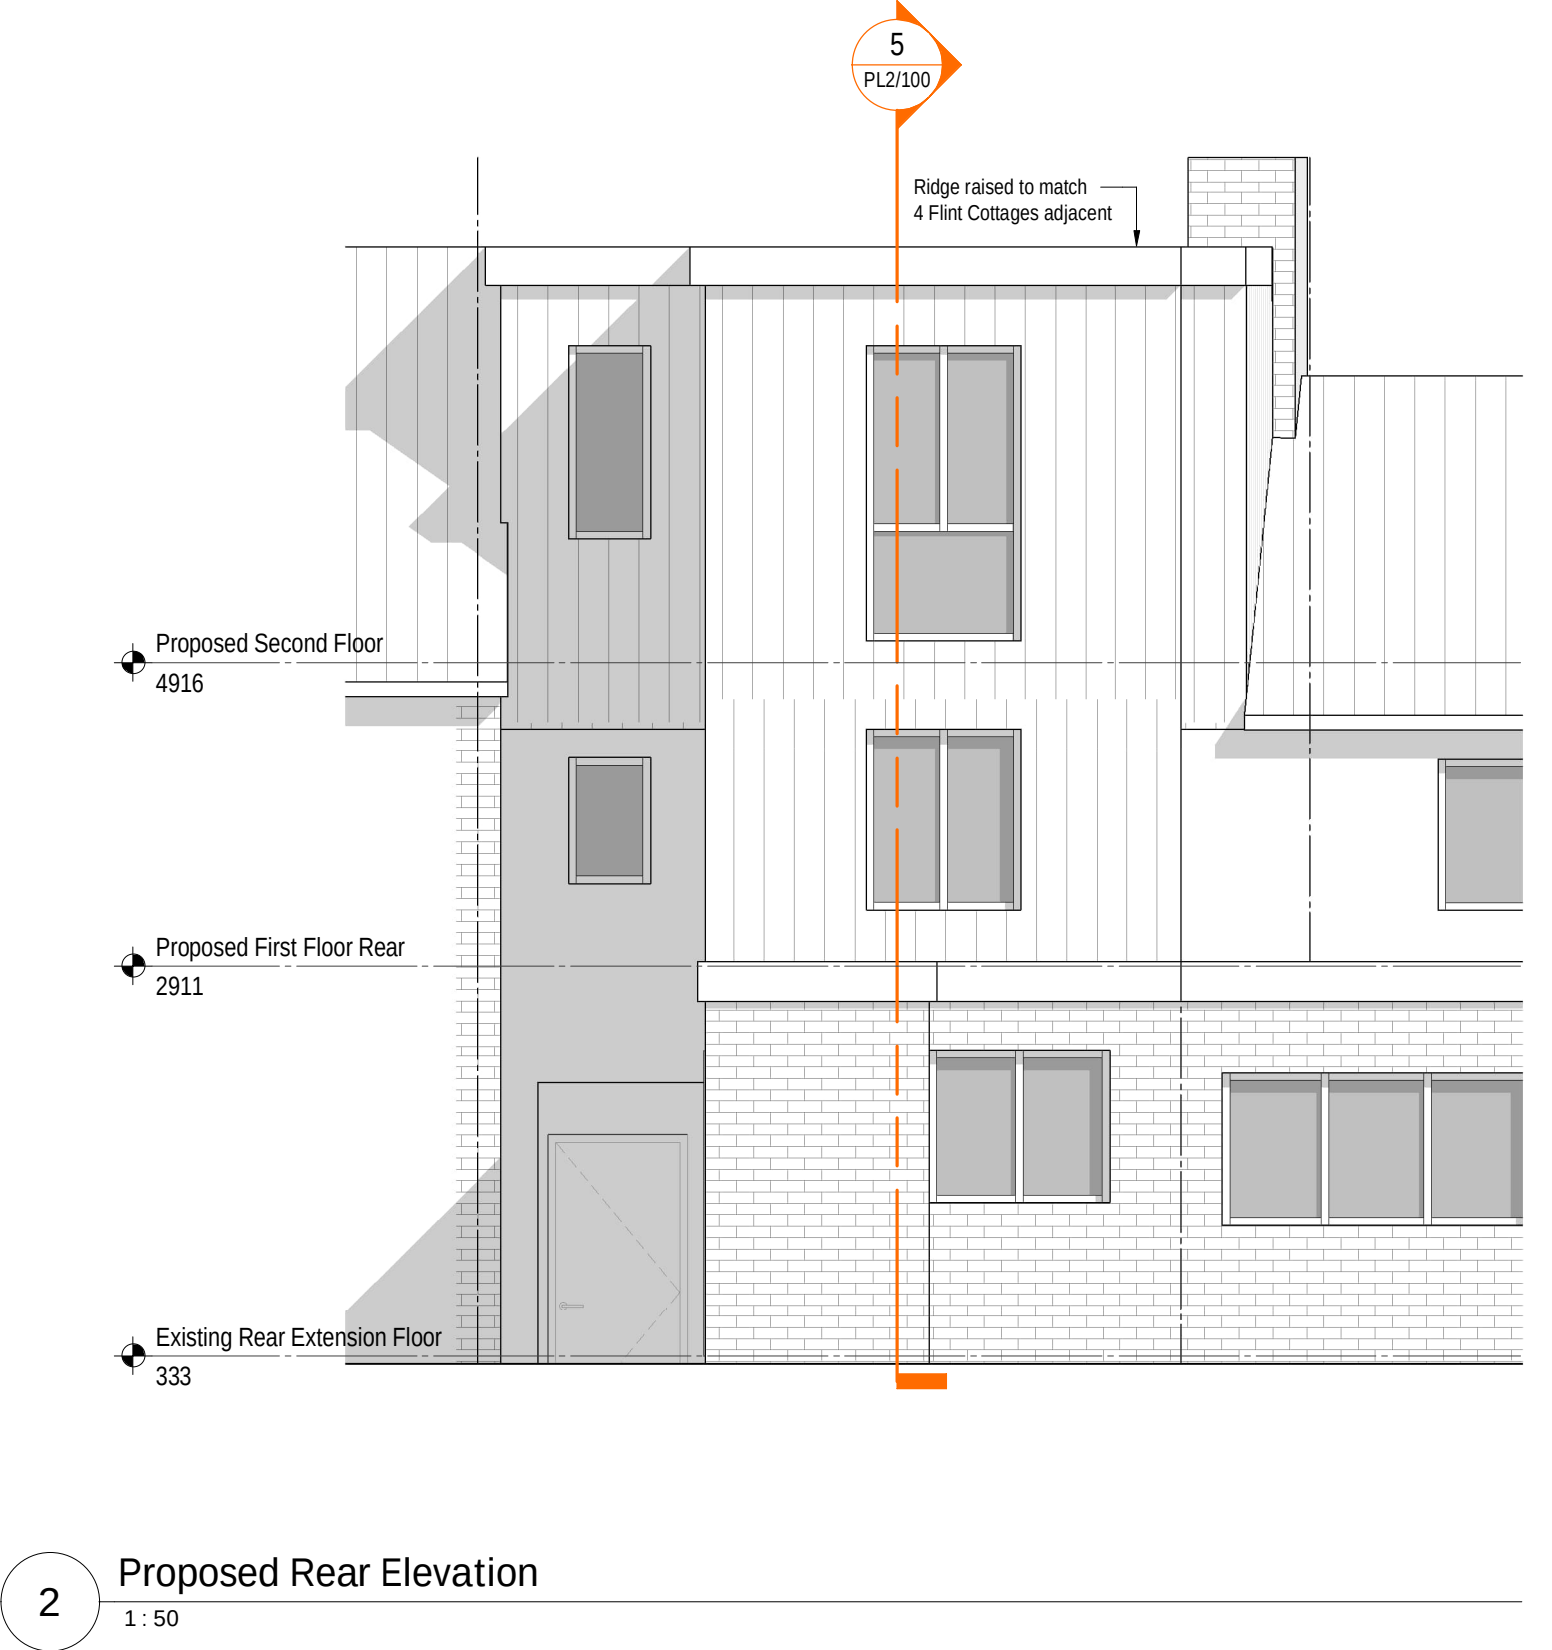

2 Proposed Rear Elevation
1 : 50

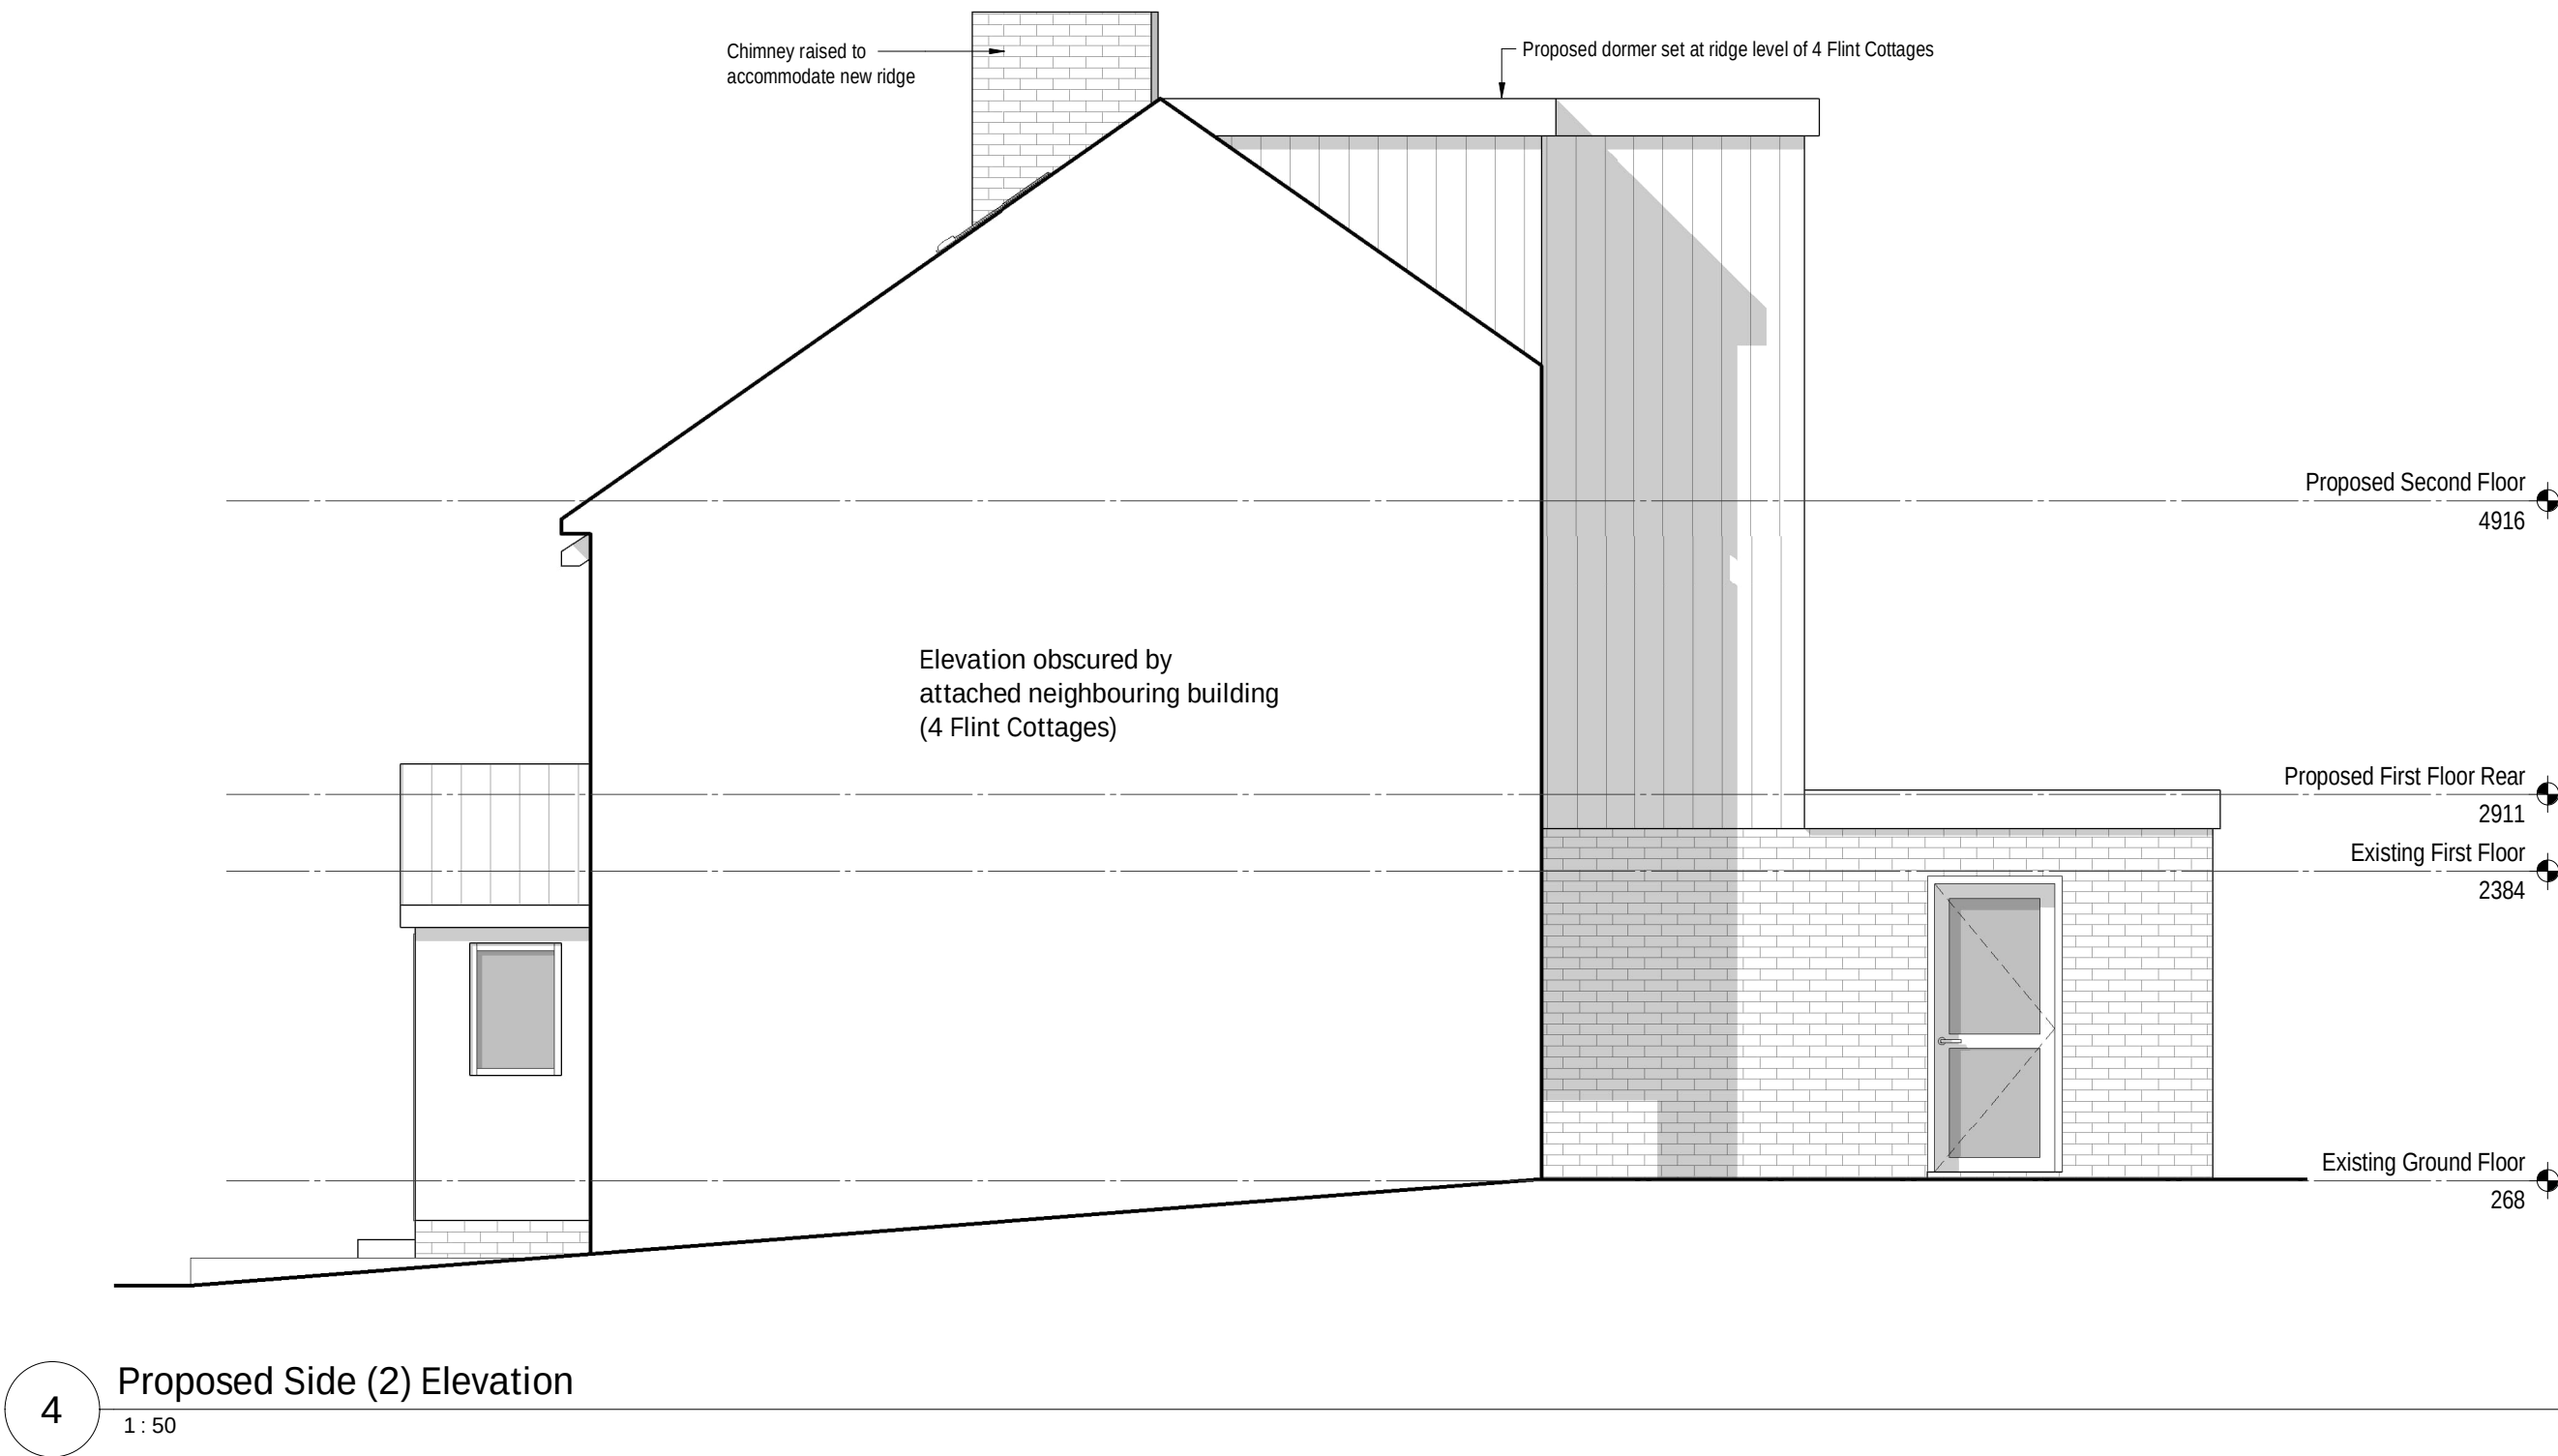

4 Proposed Side (2) Elevation
1 : 50