




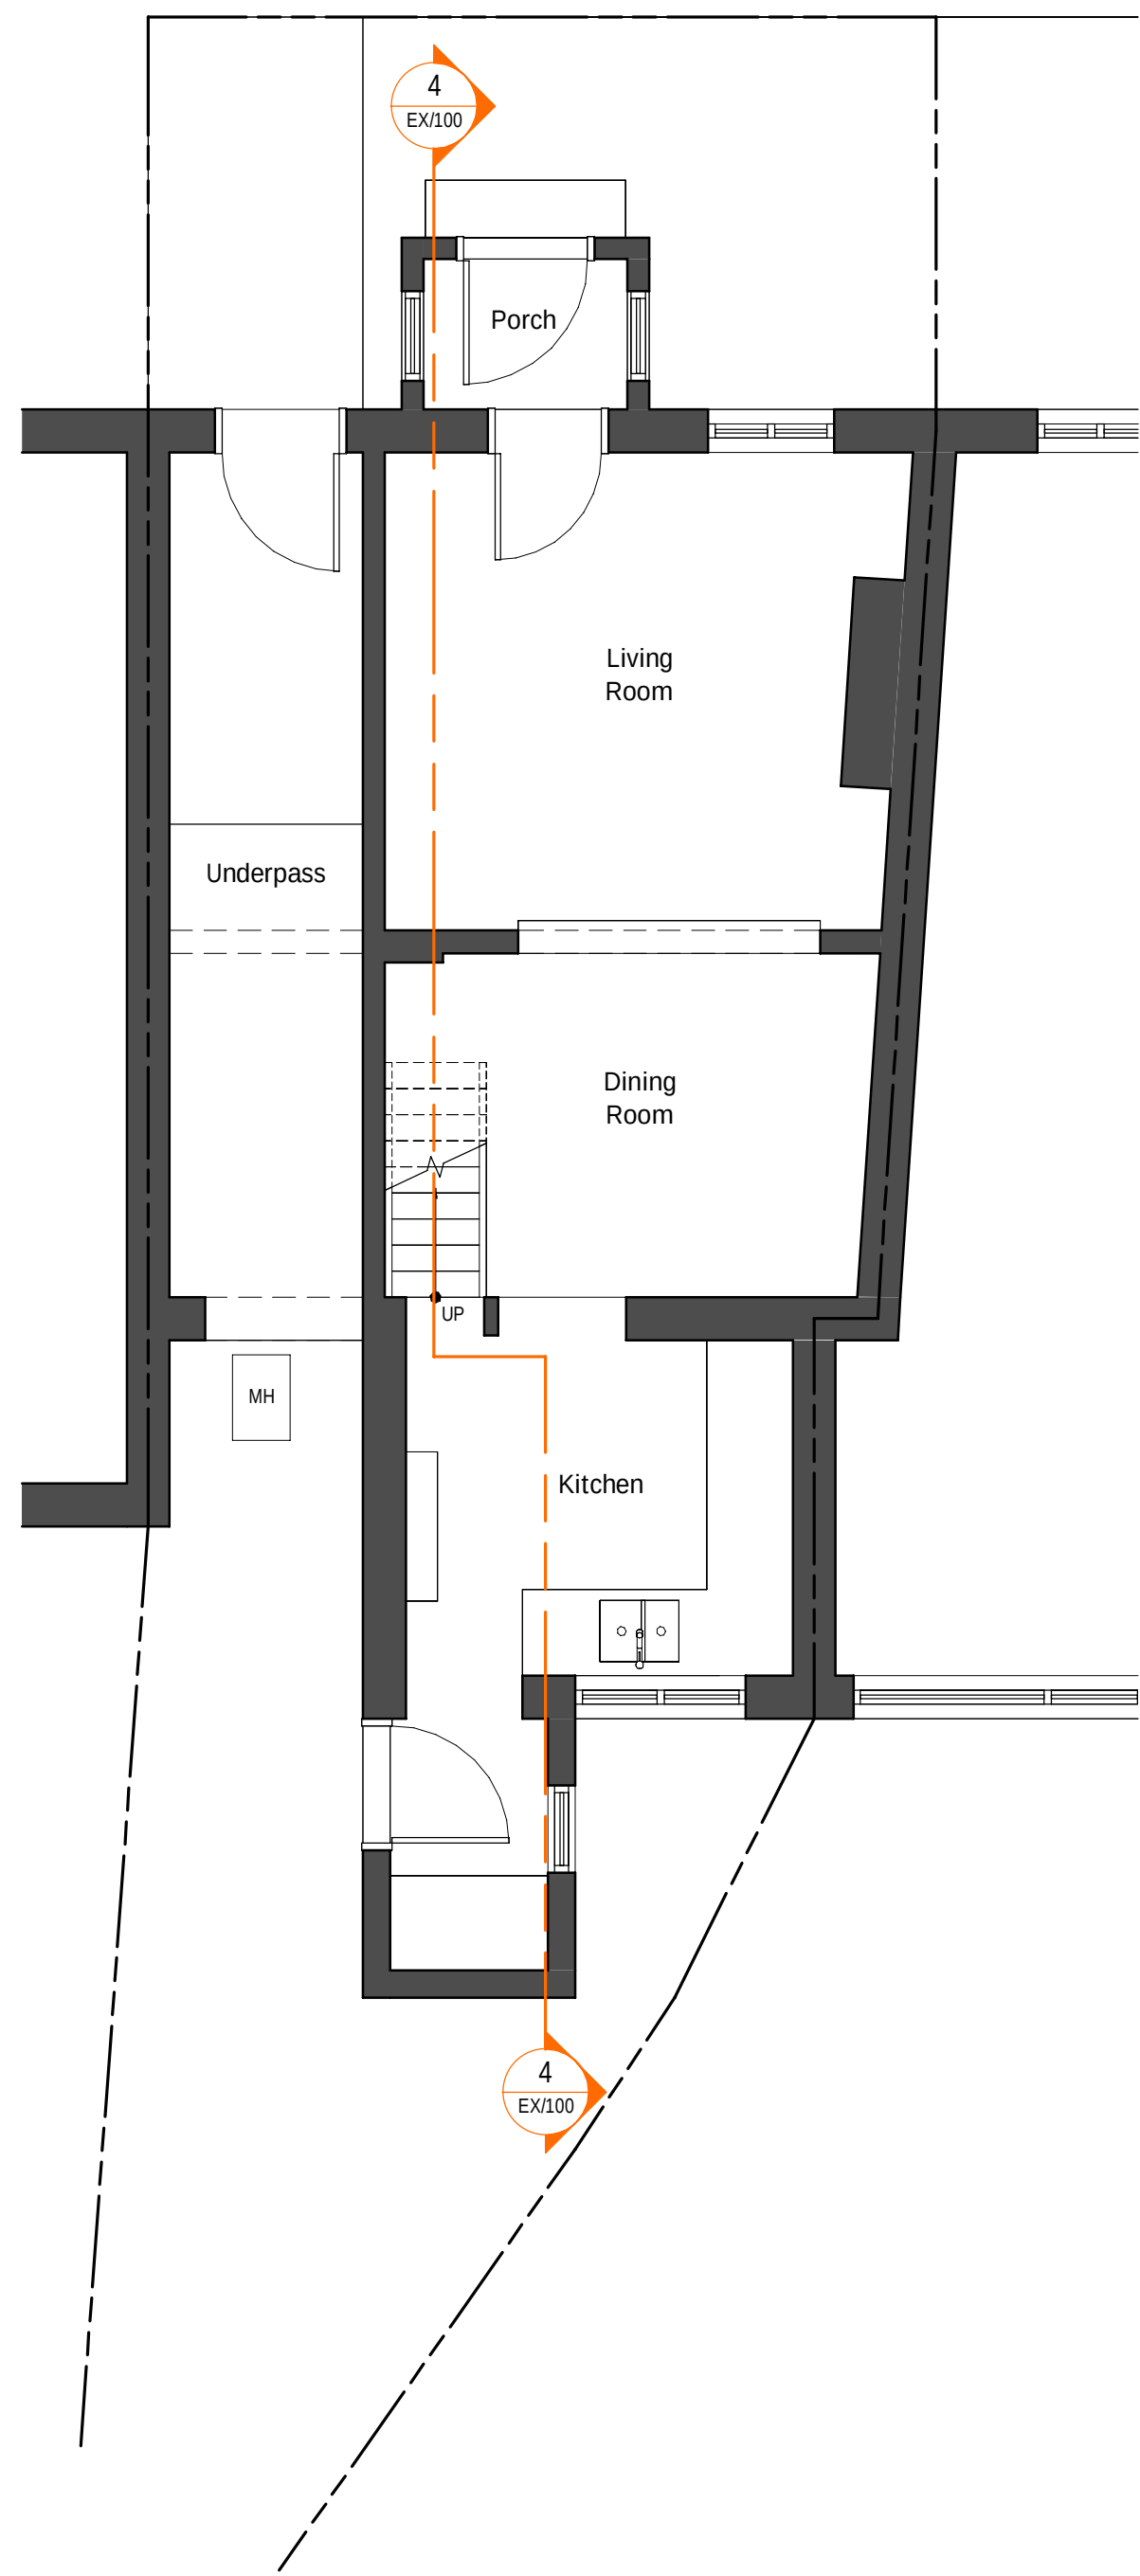


1 Existing Ground Floor Plan
1 : 50

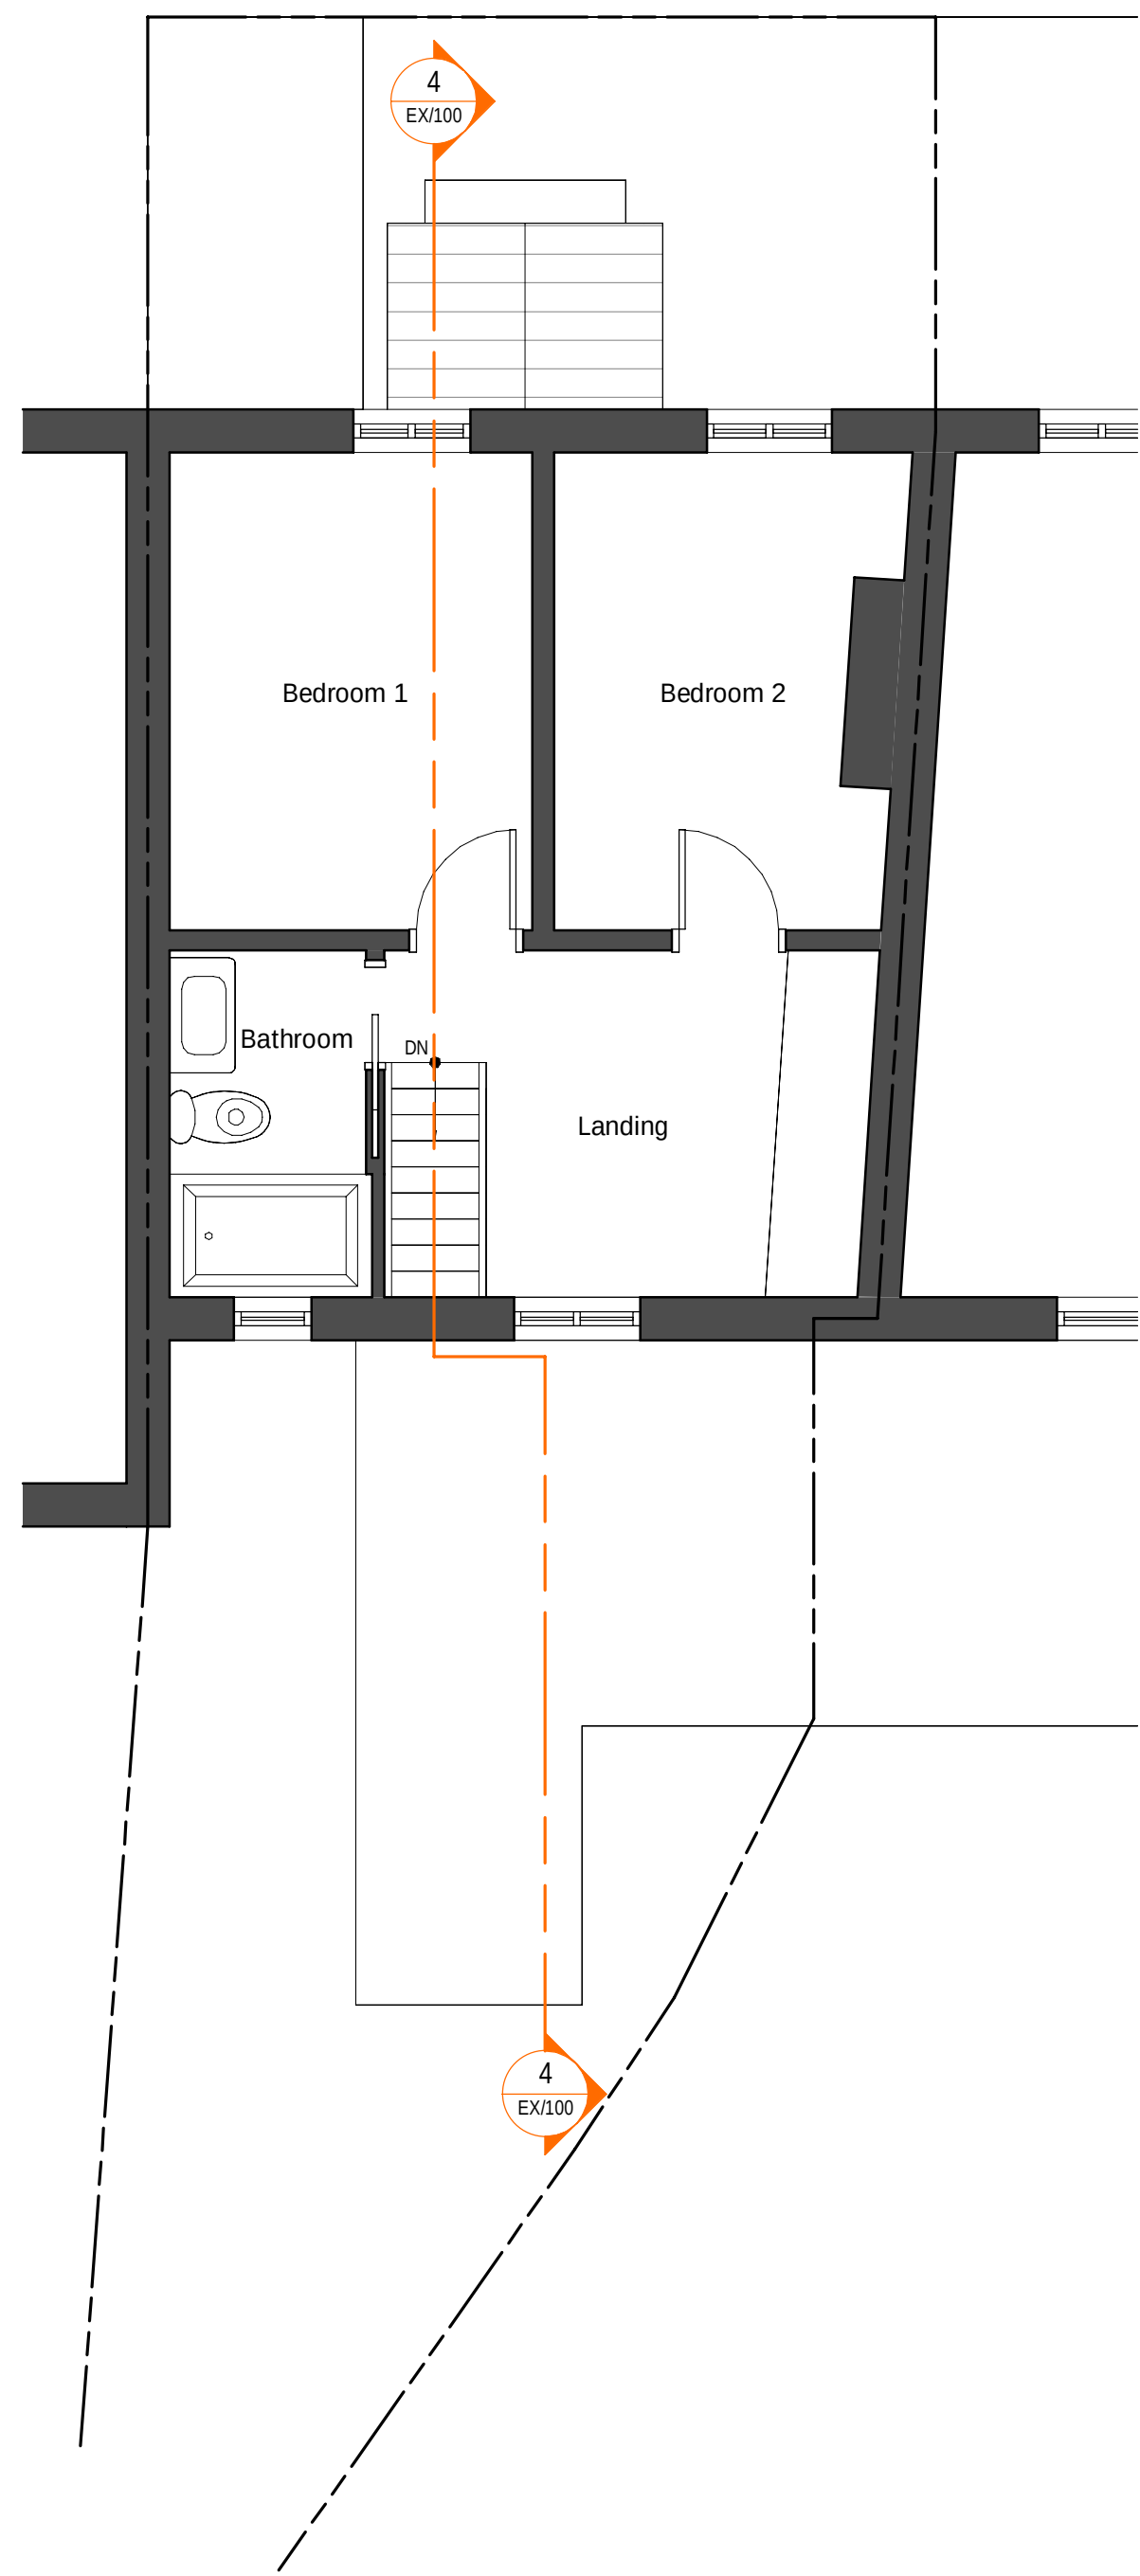

2 Existing First Floor Plan
1 : 50

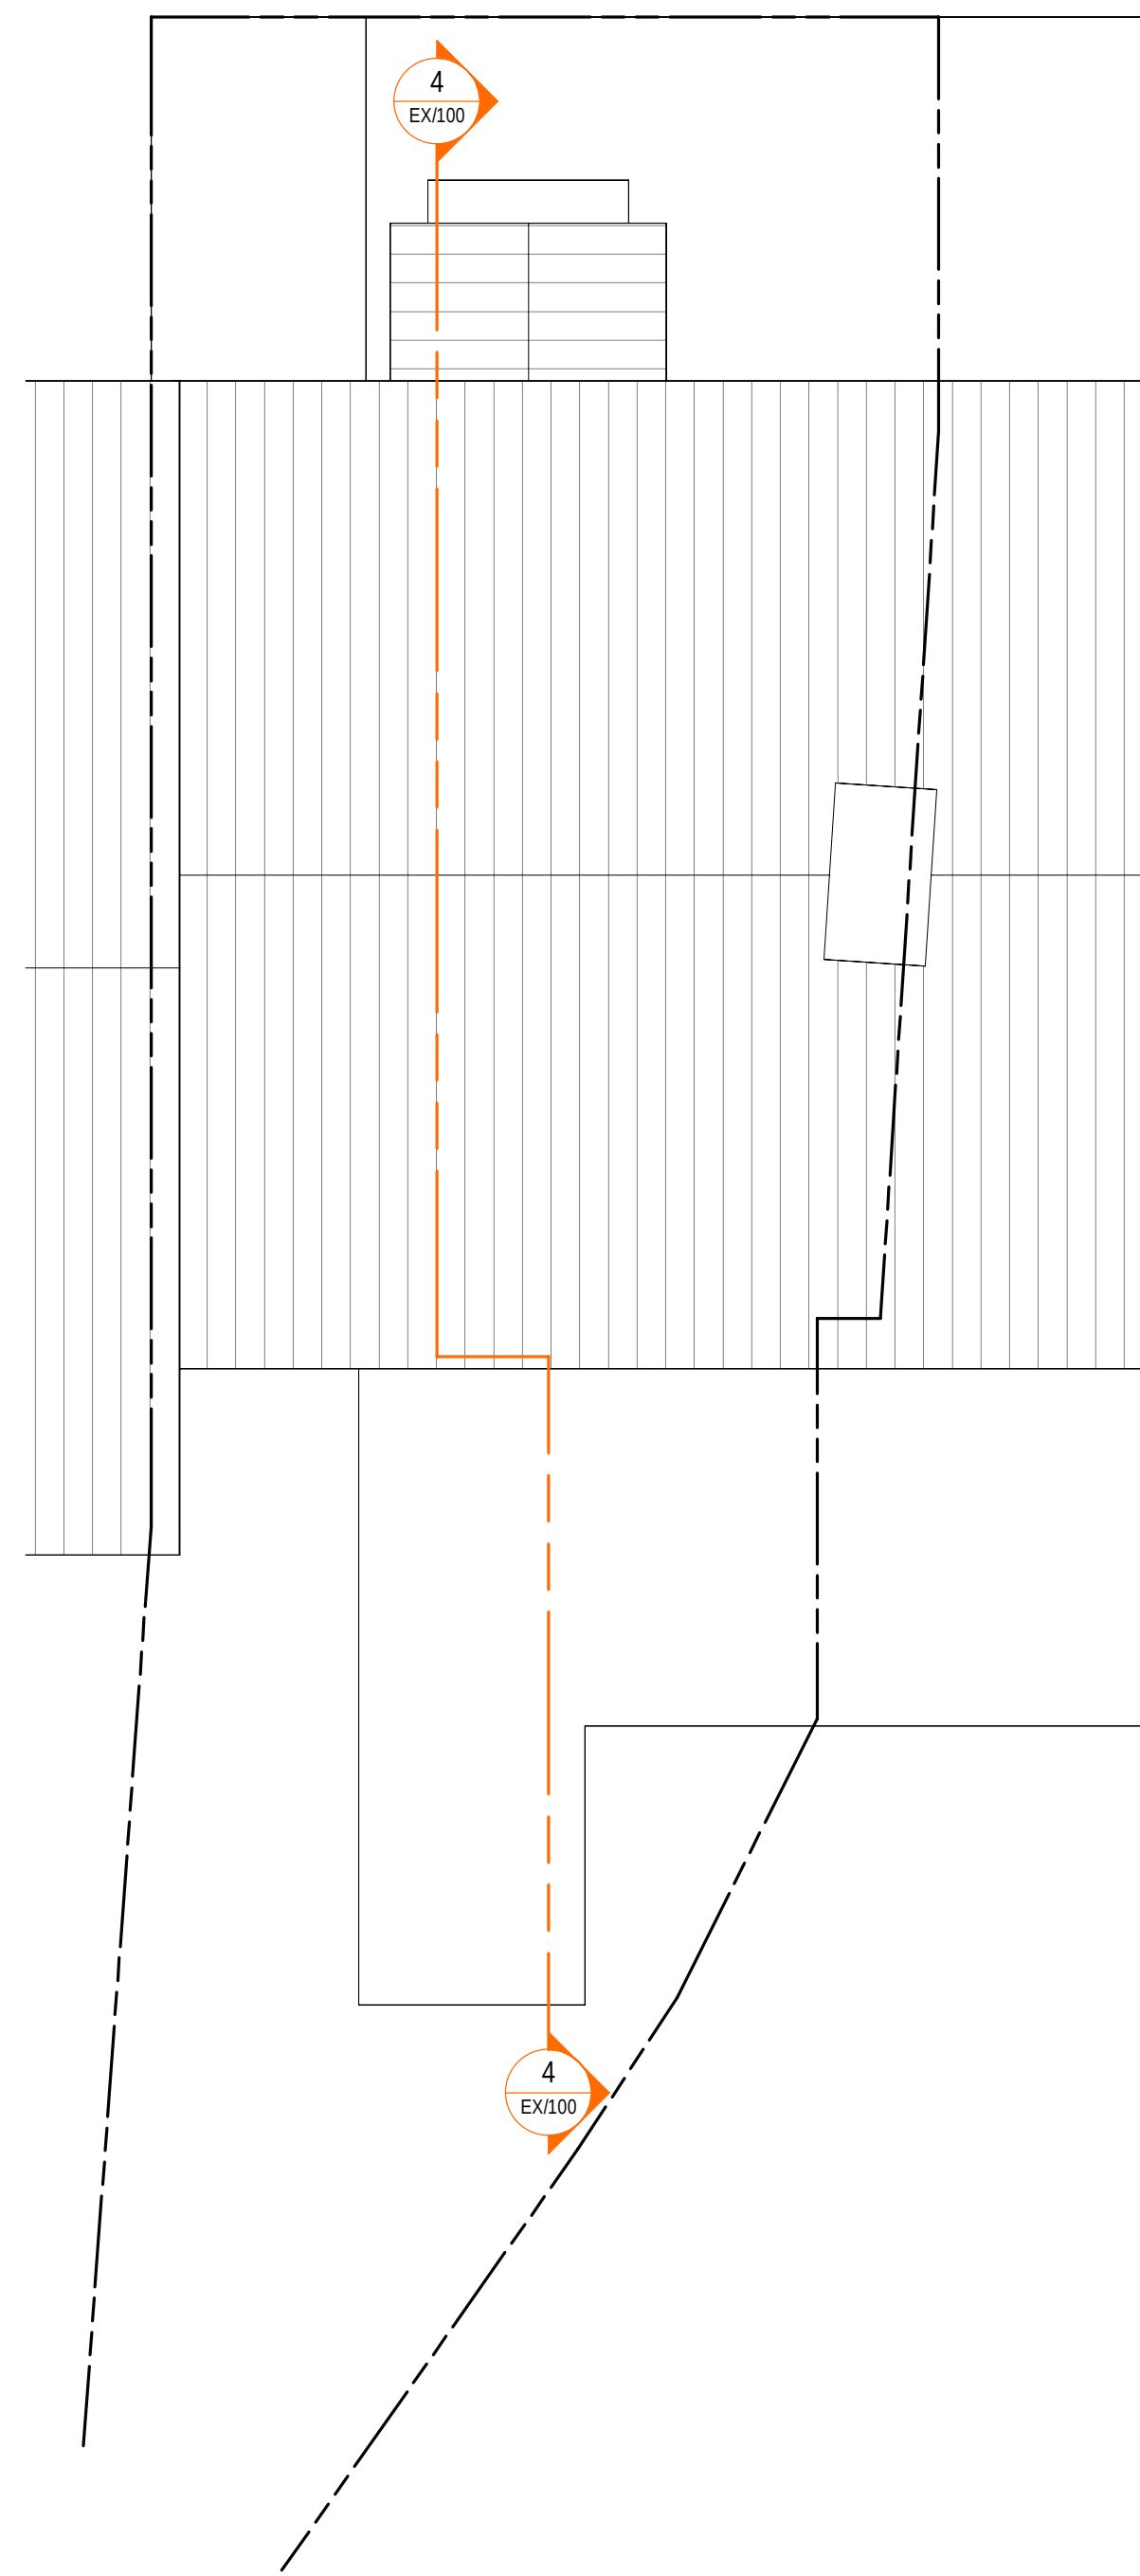

3 Existing Roof Plan
1 : 50

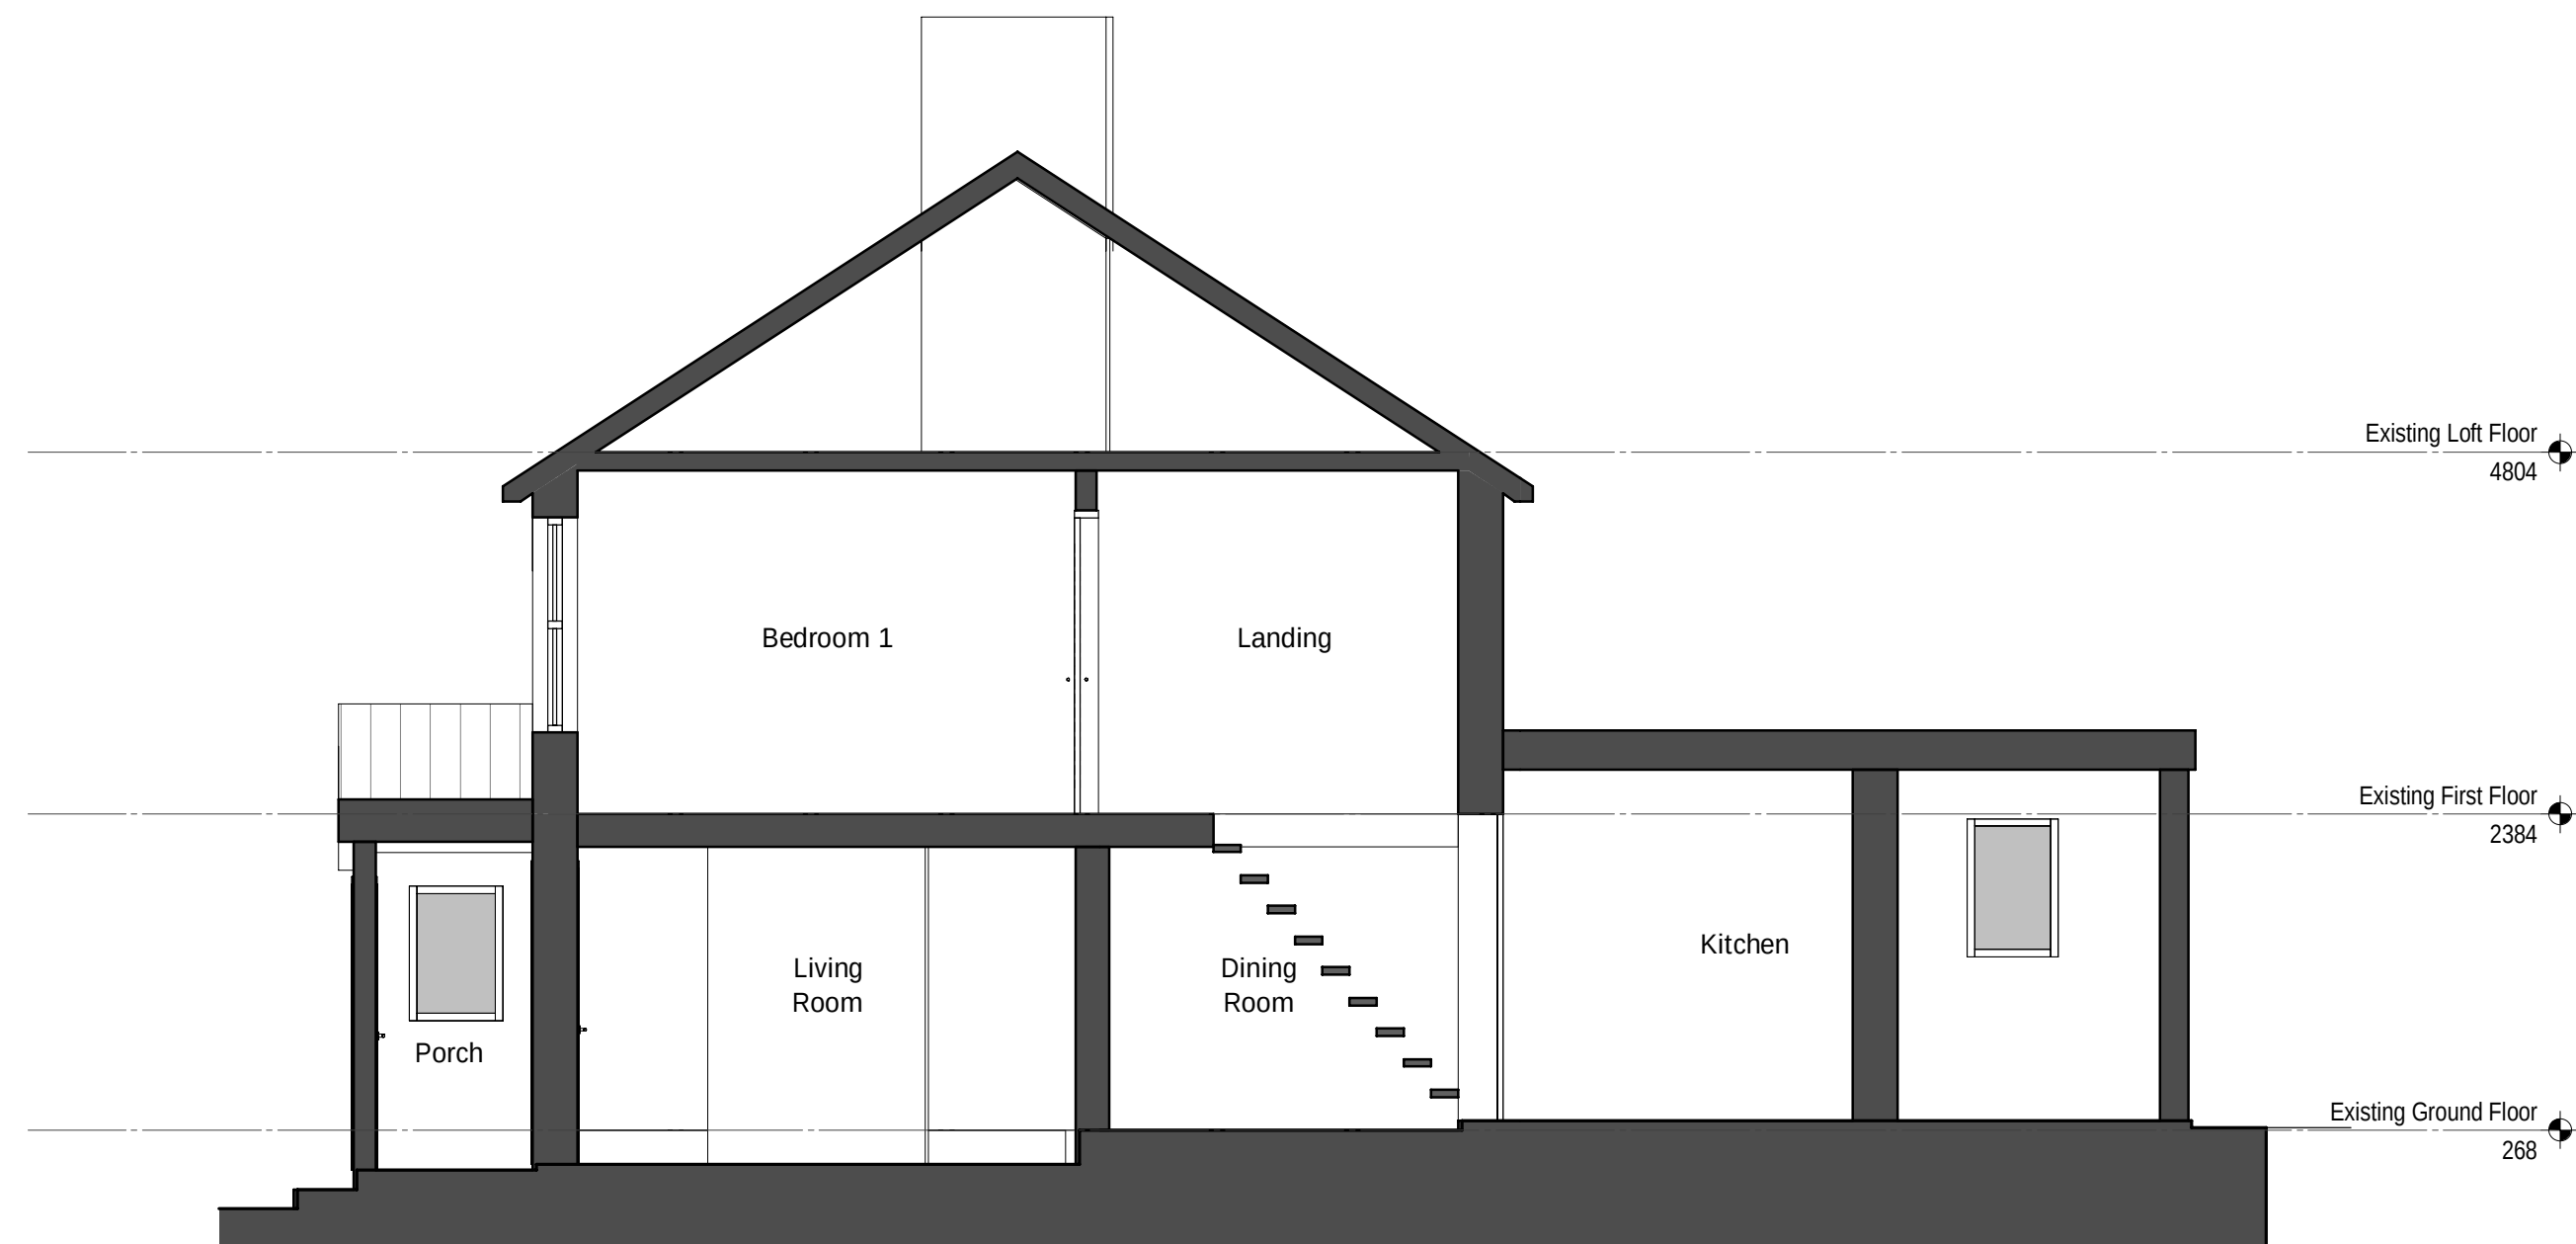

4 Existing Section
1 : 50

