




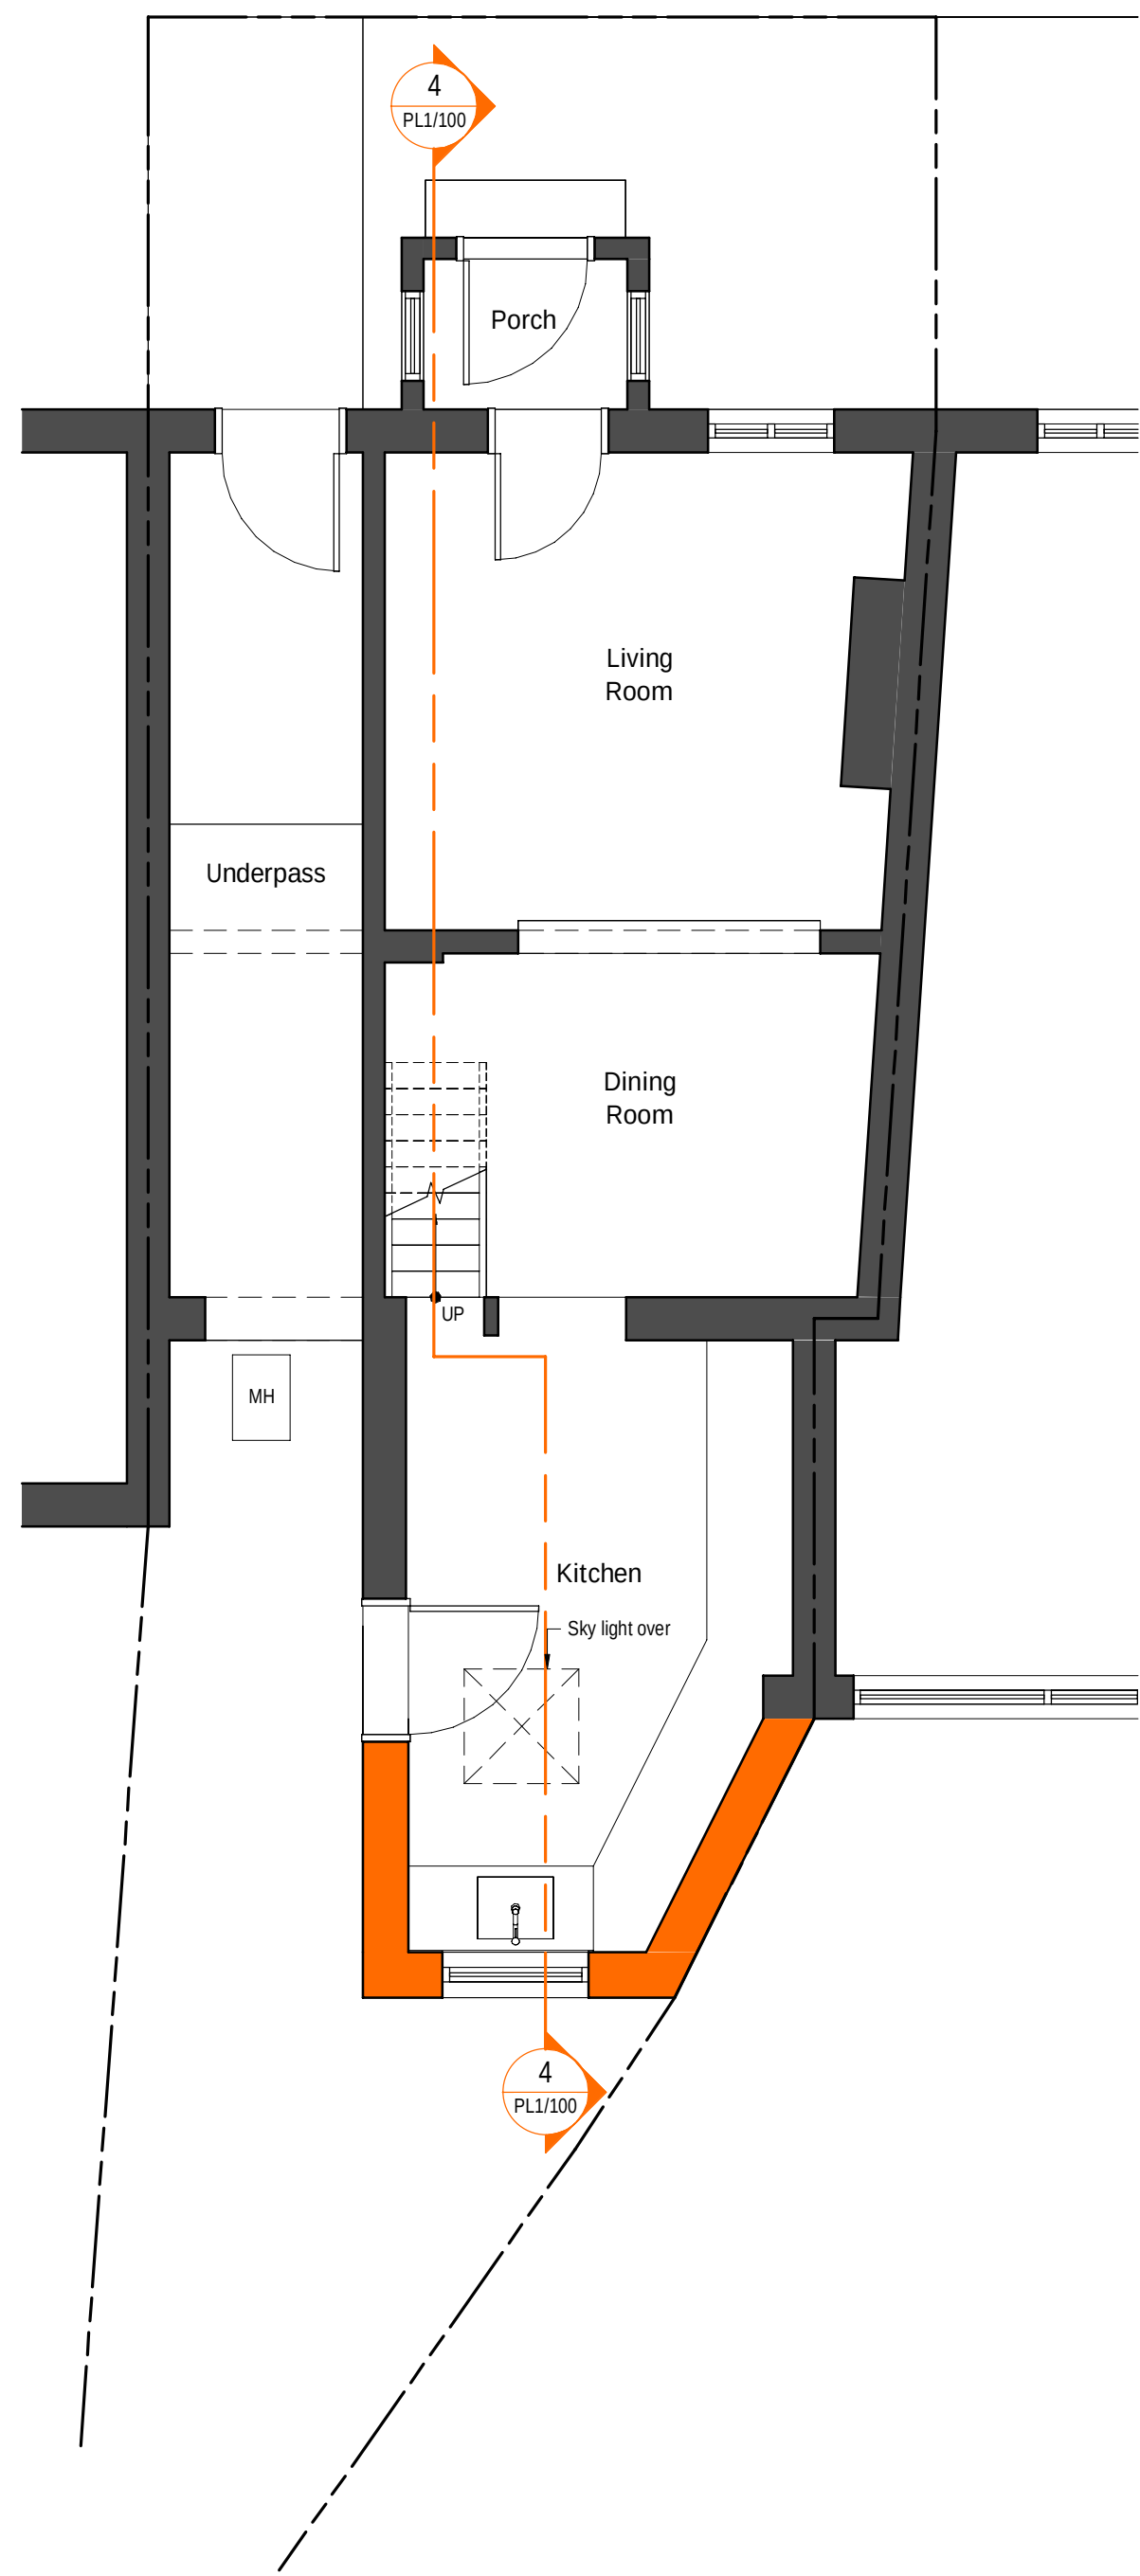


1 Proposed Ground Floor Plan
1 : 50

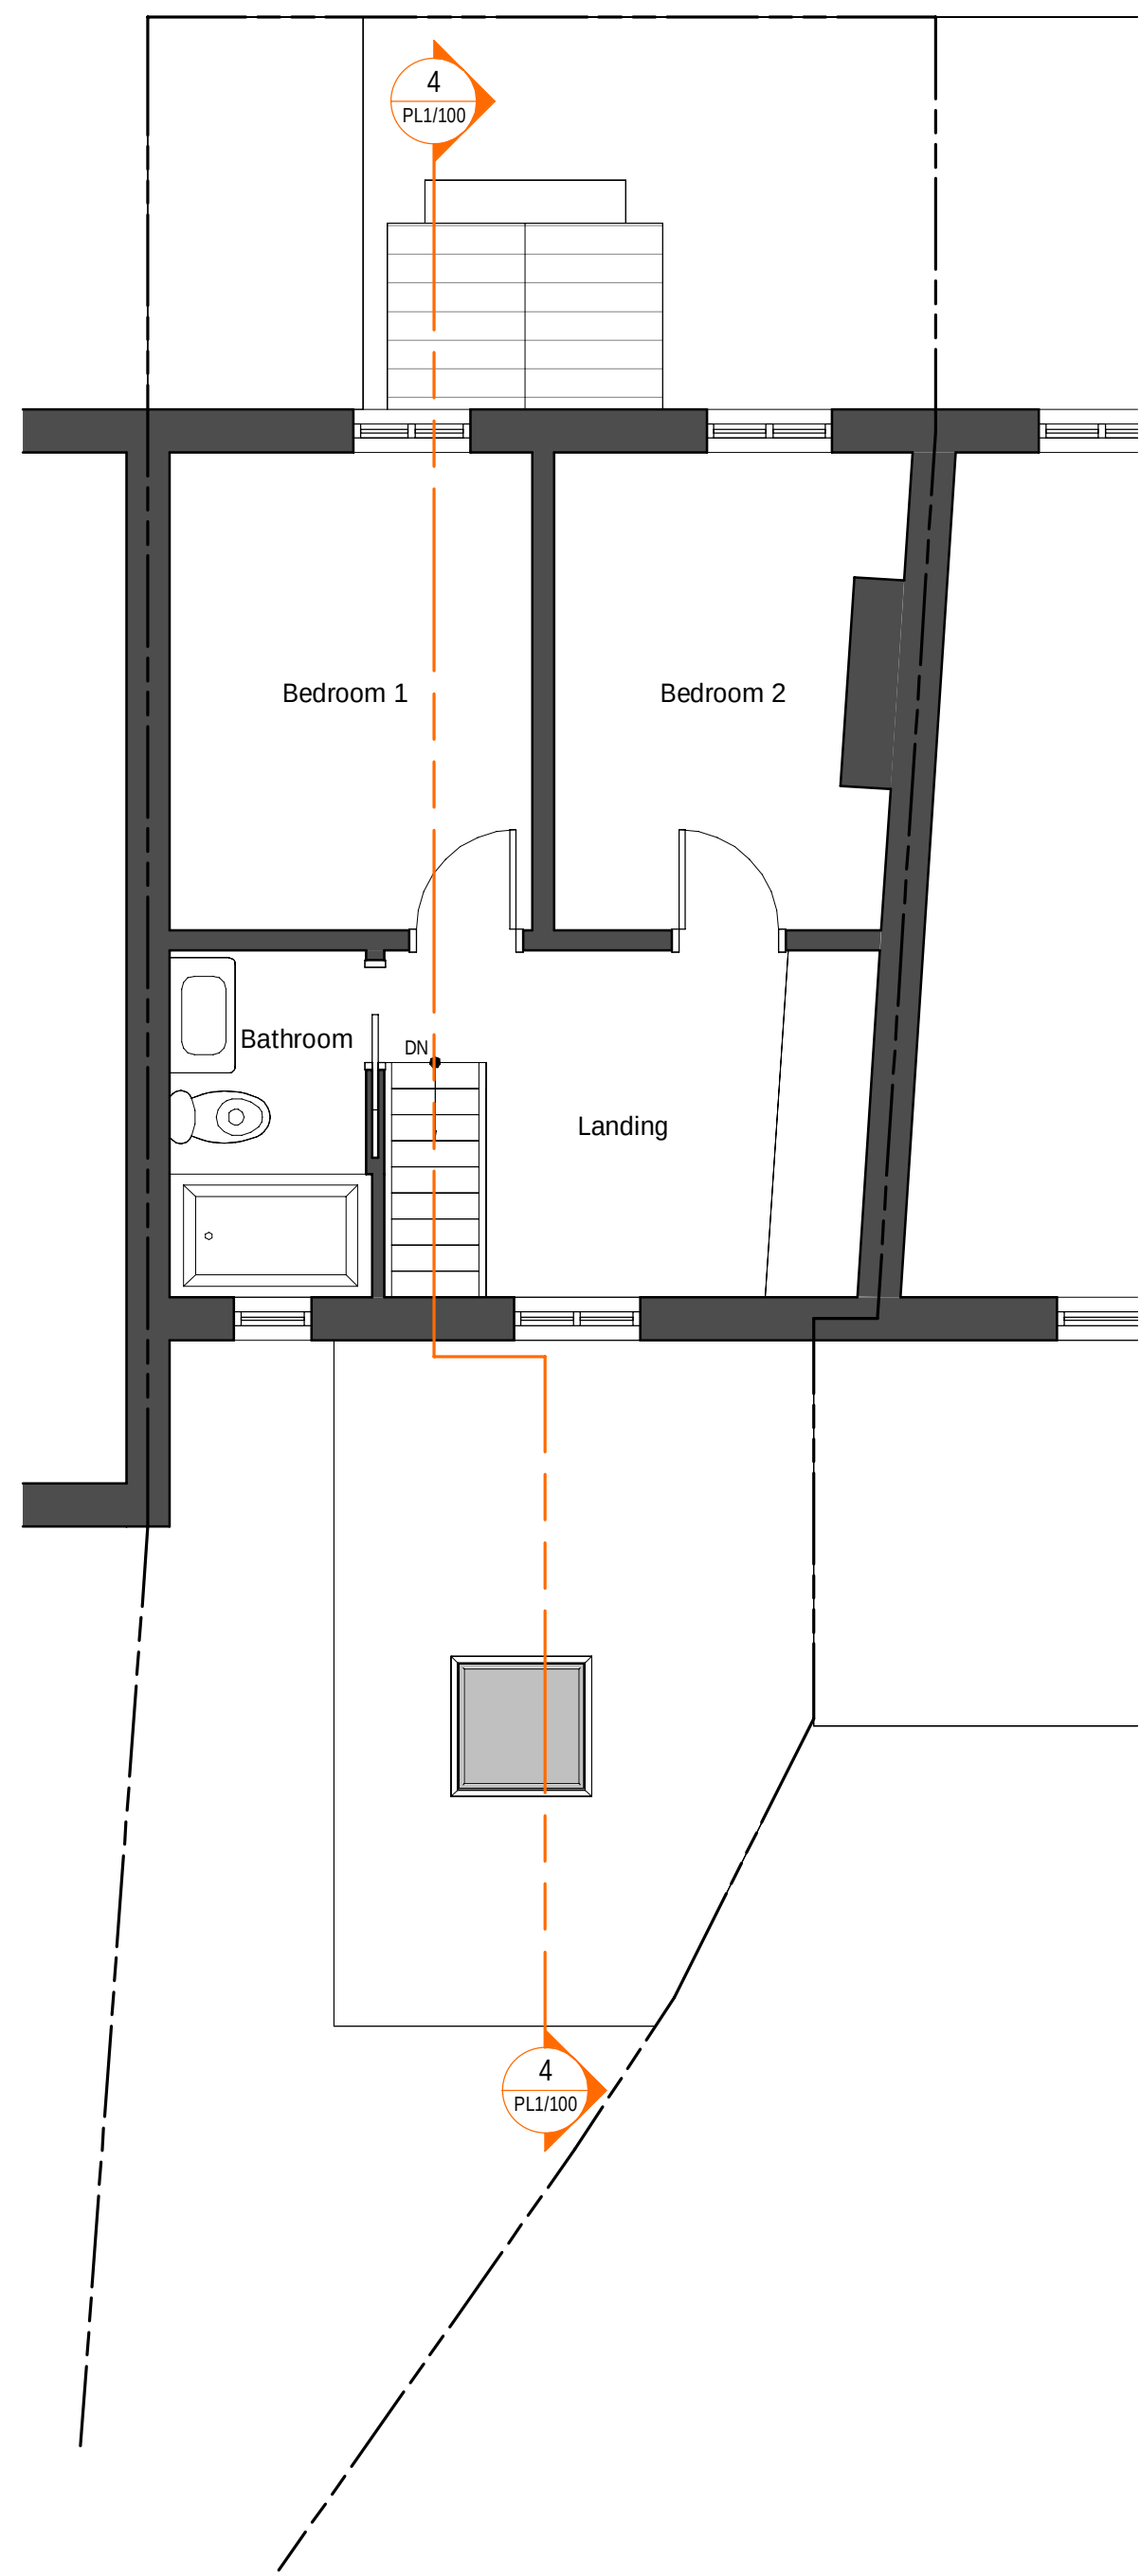

2 Proposed First Floor Plan
1 : 50

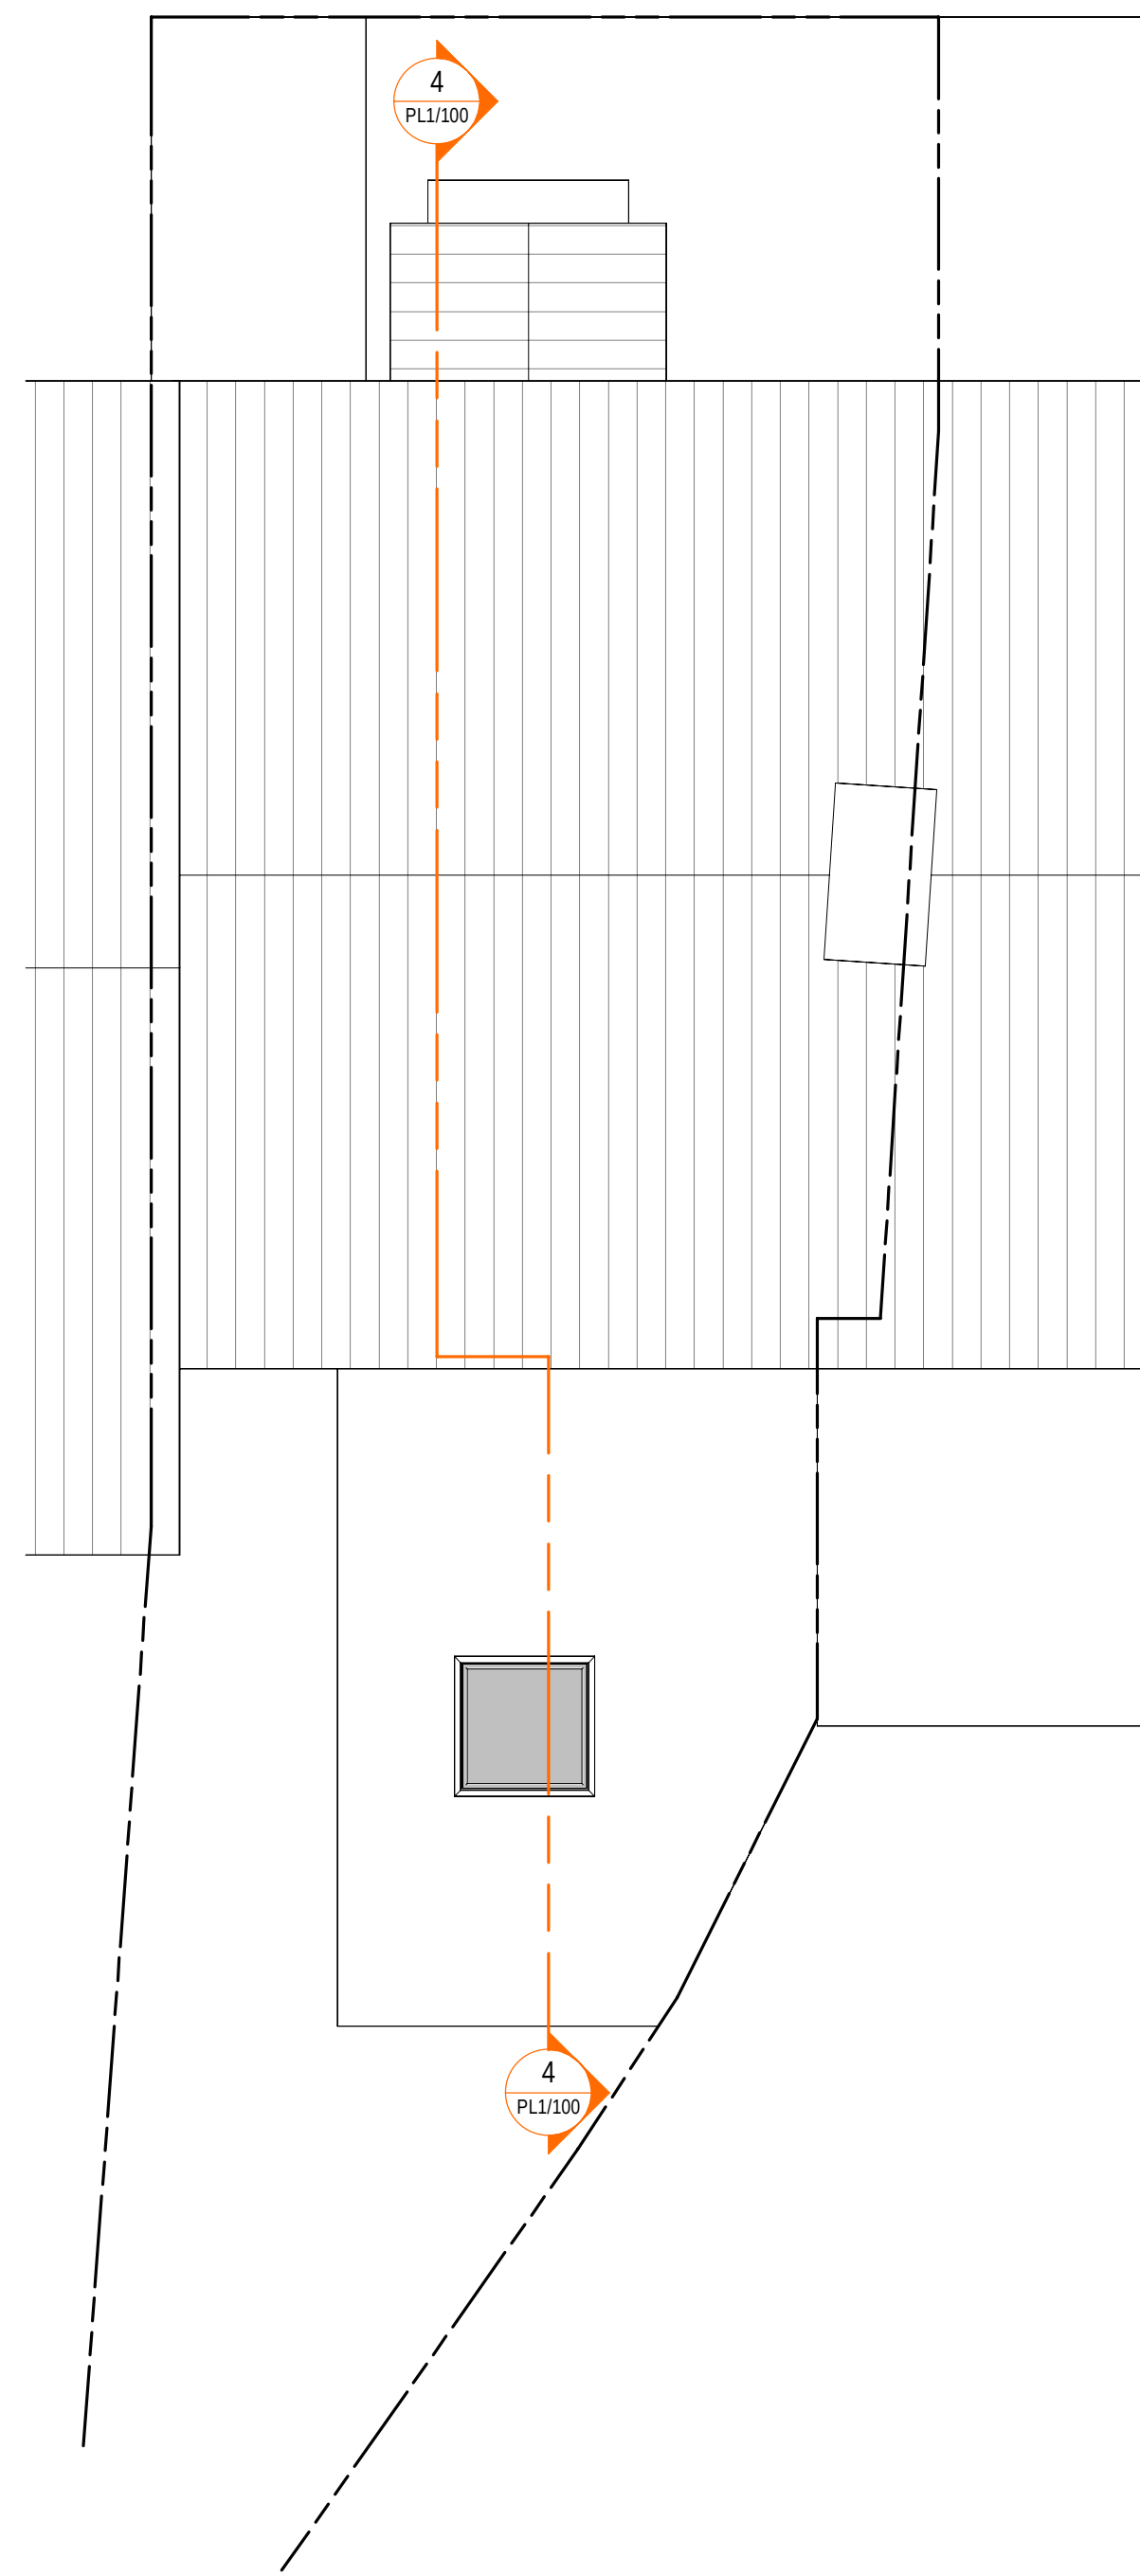

3 Proposed Roof Plan
1 : 50

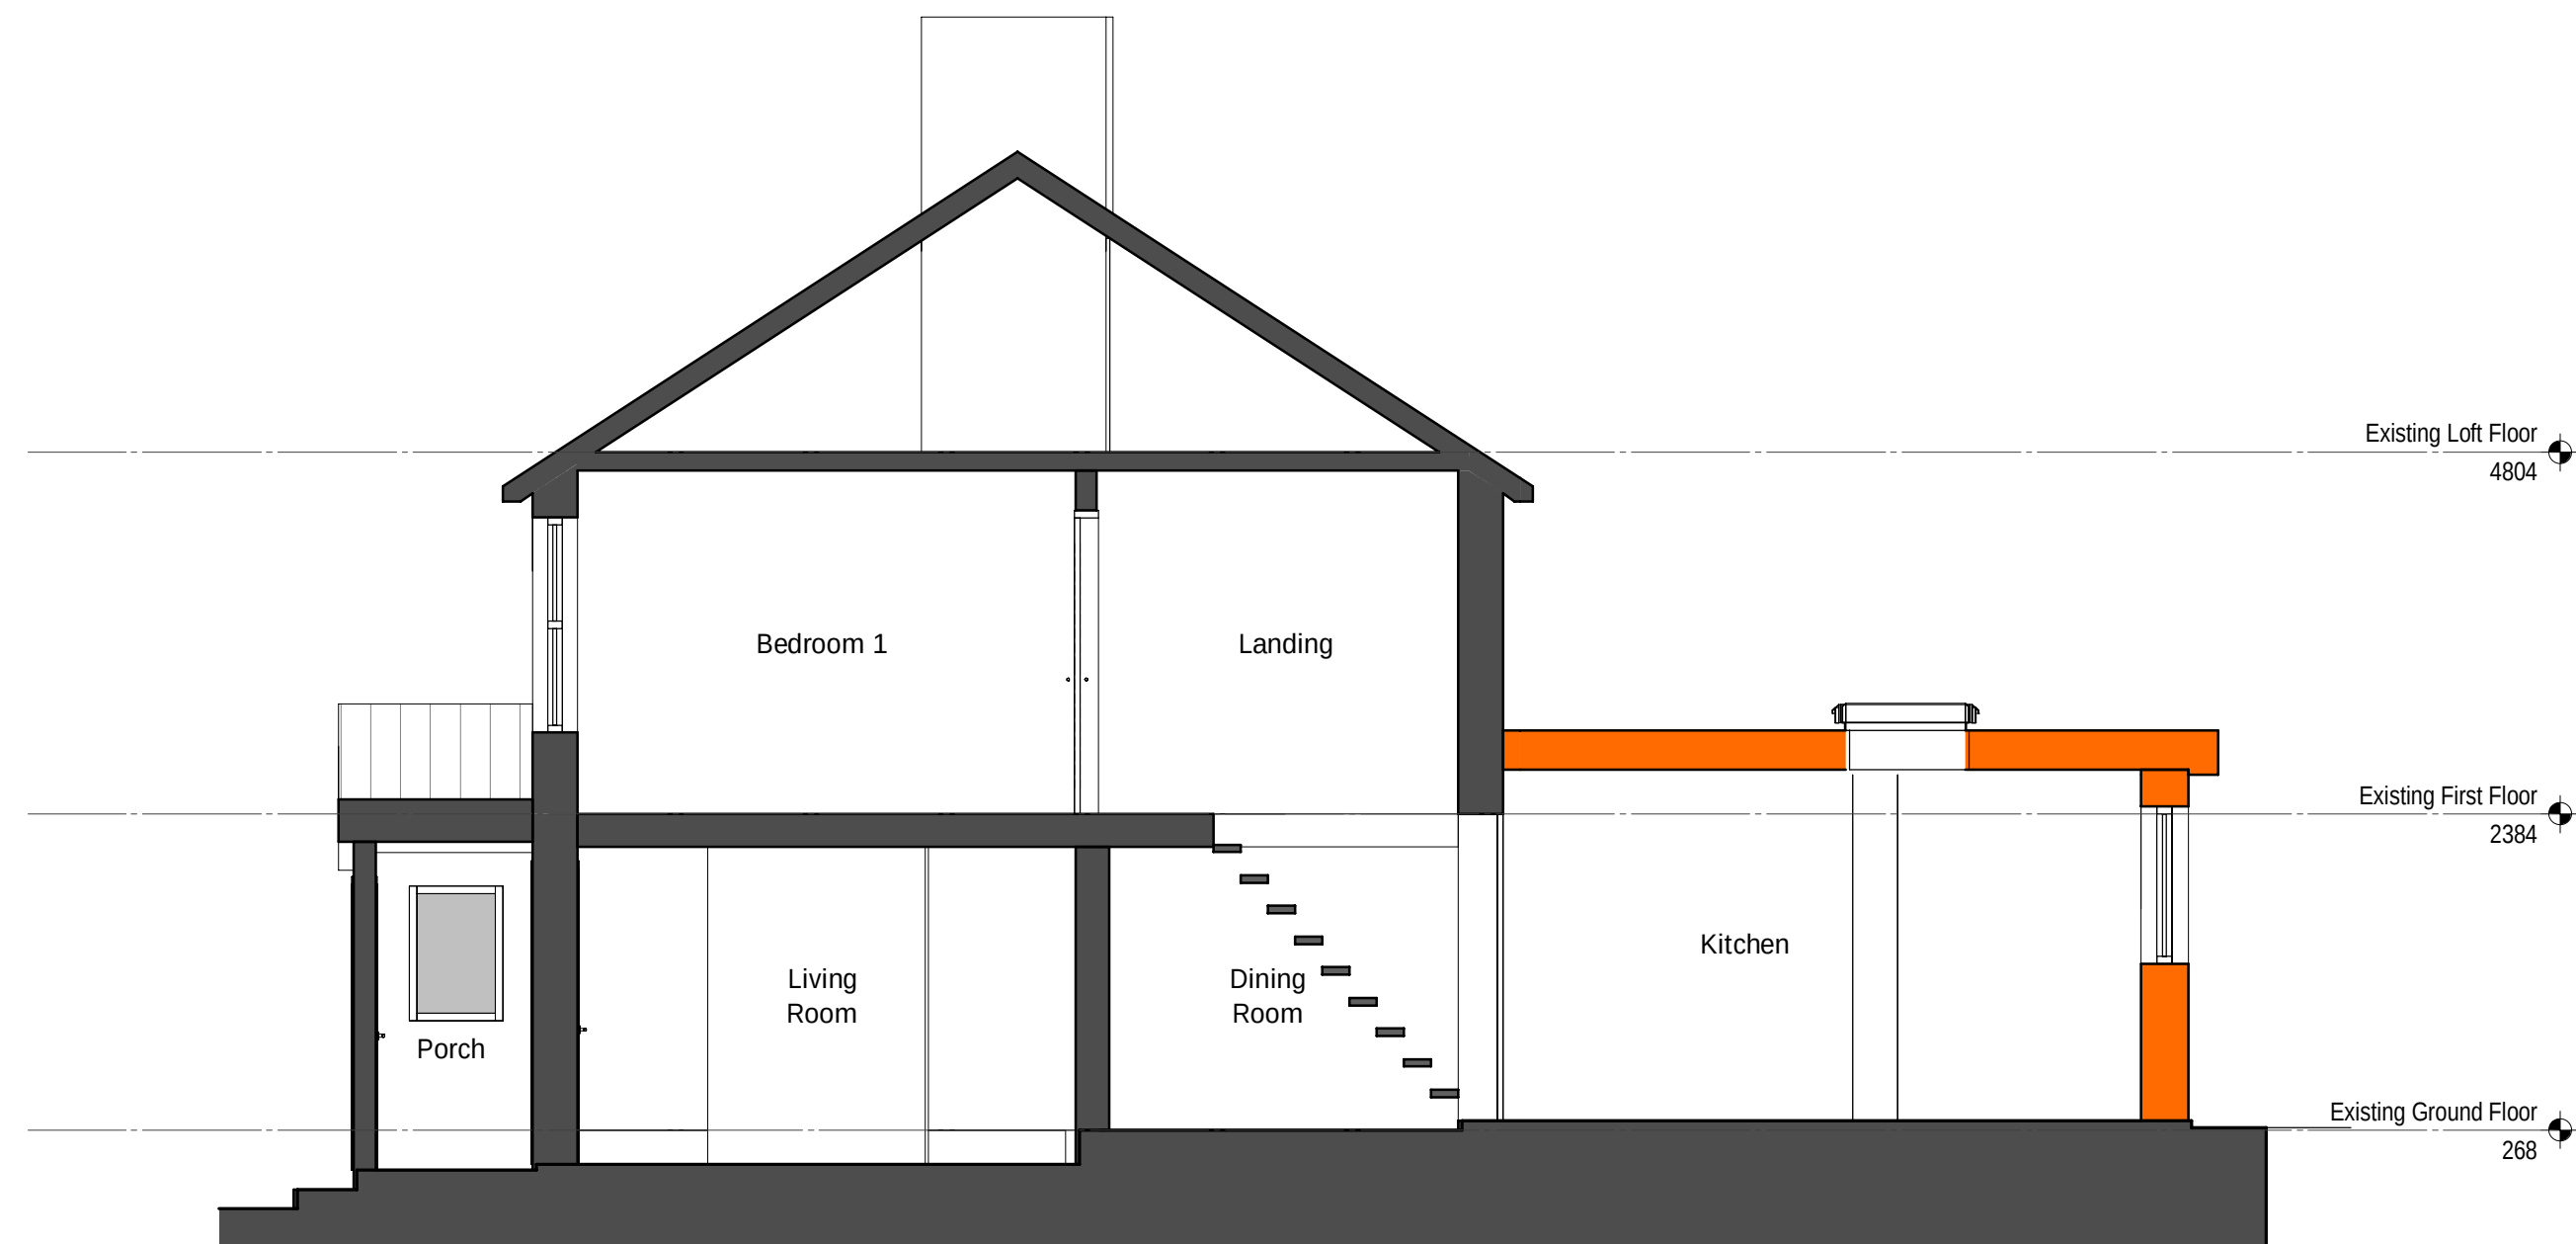

4 Proposed Section
1 : 50

