




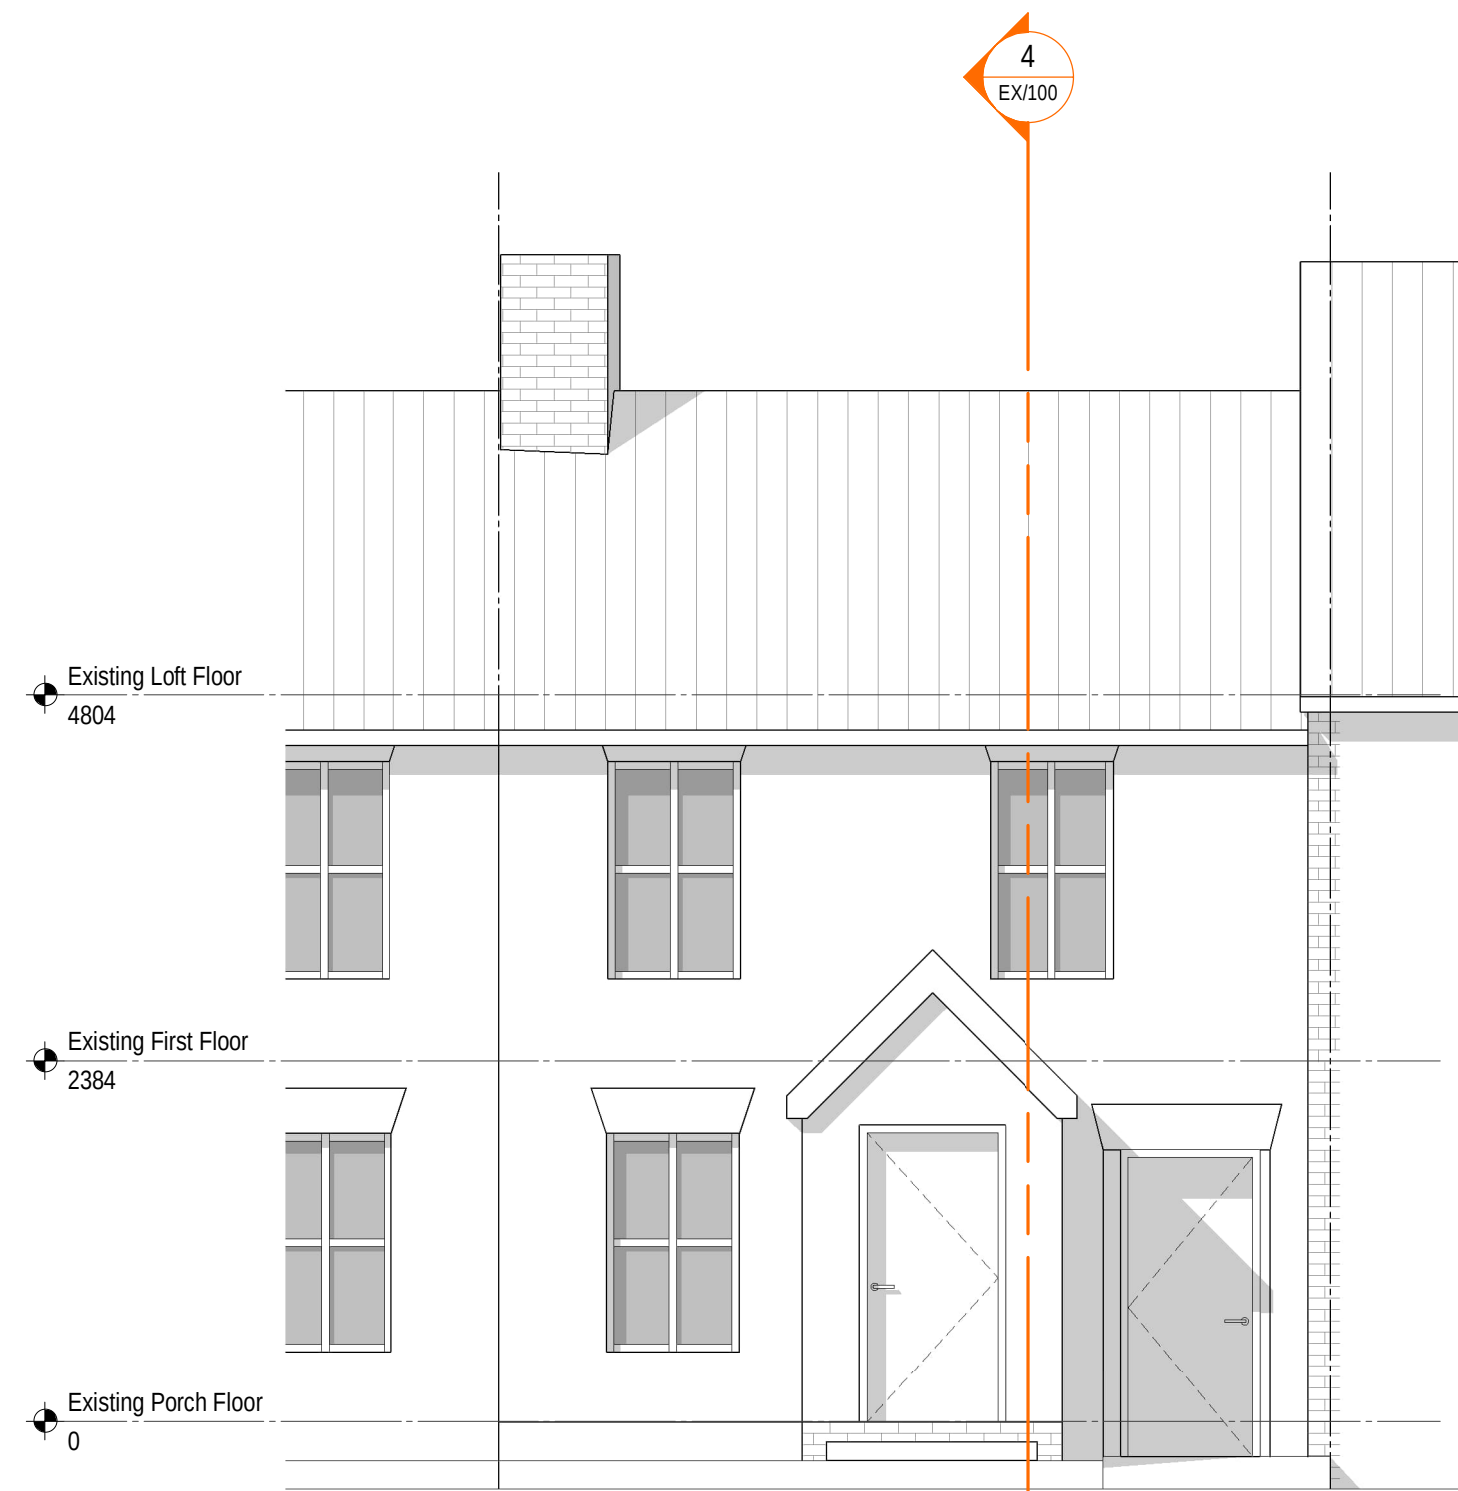


1 Existing Front Elevation
1 : 50

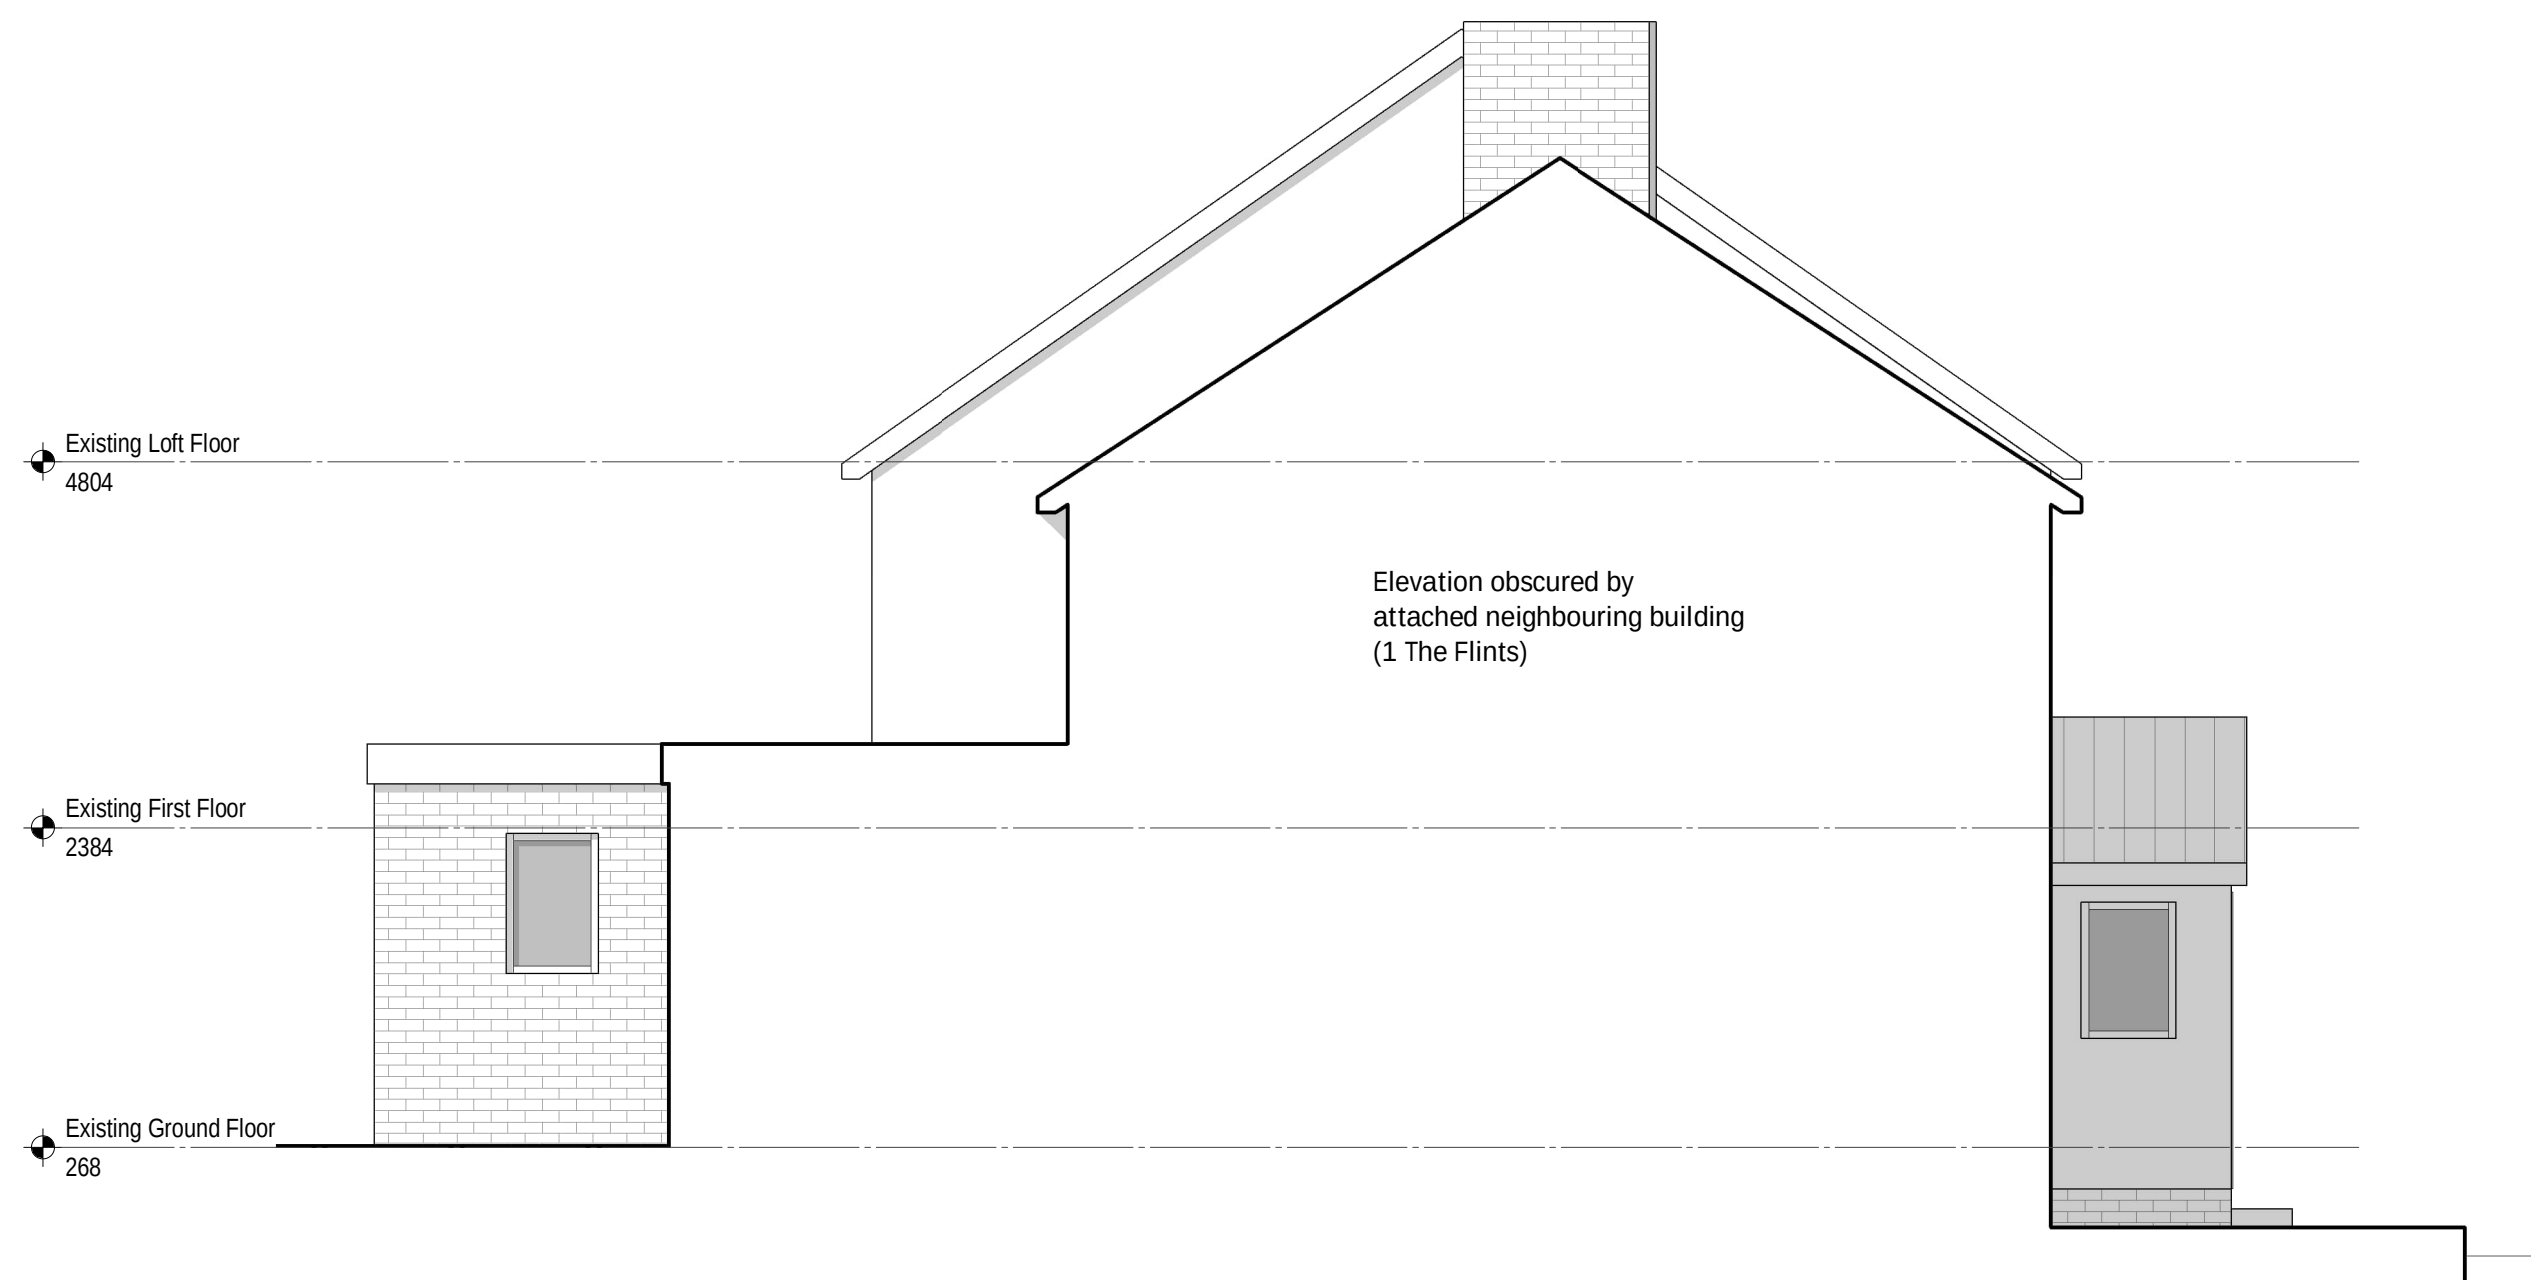

3 Existing Side (1) Elevation
1 : 50

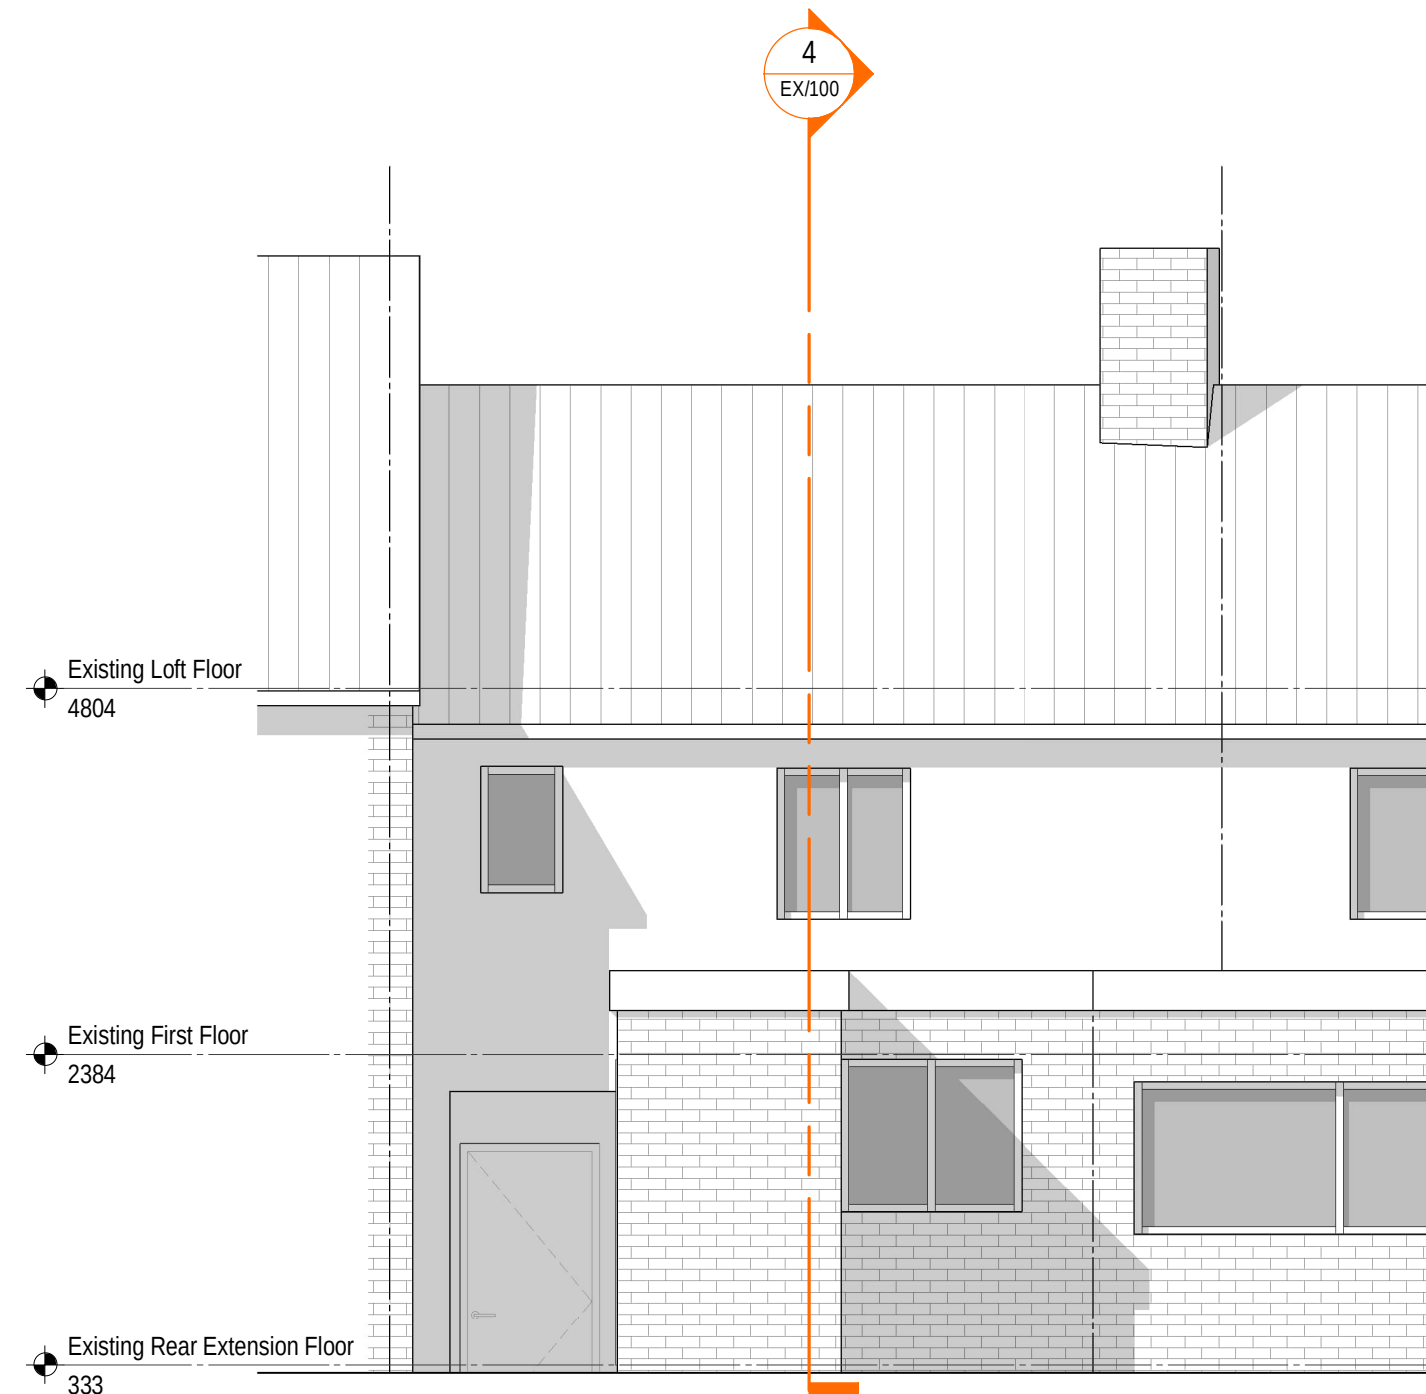

2 Existing Rear Elevation
1 : 50

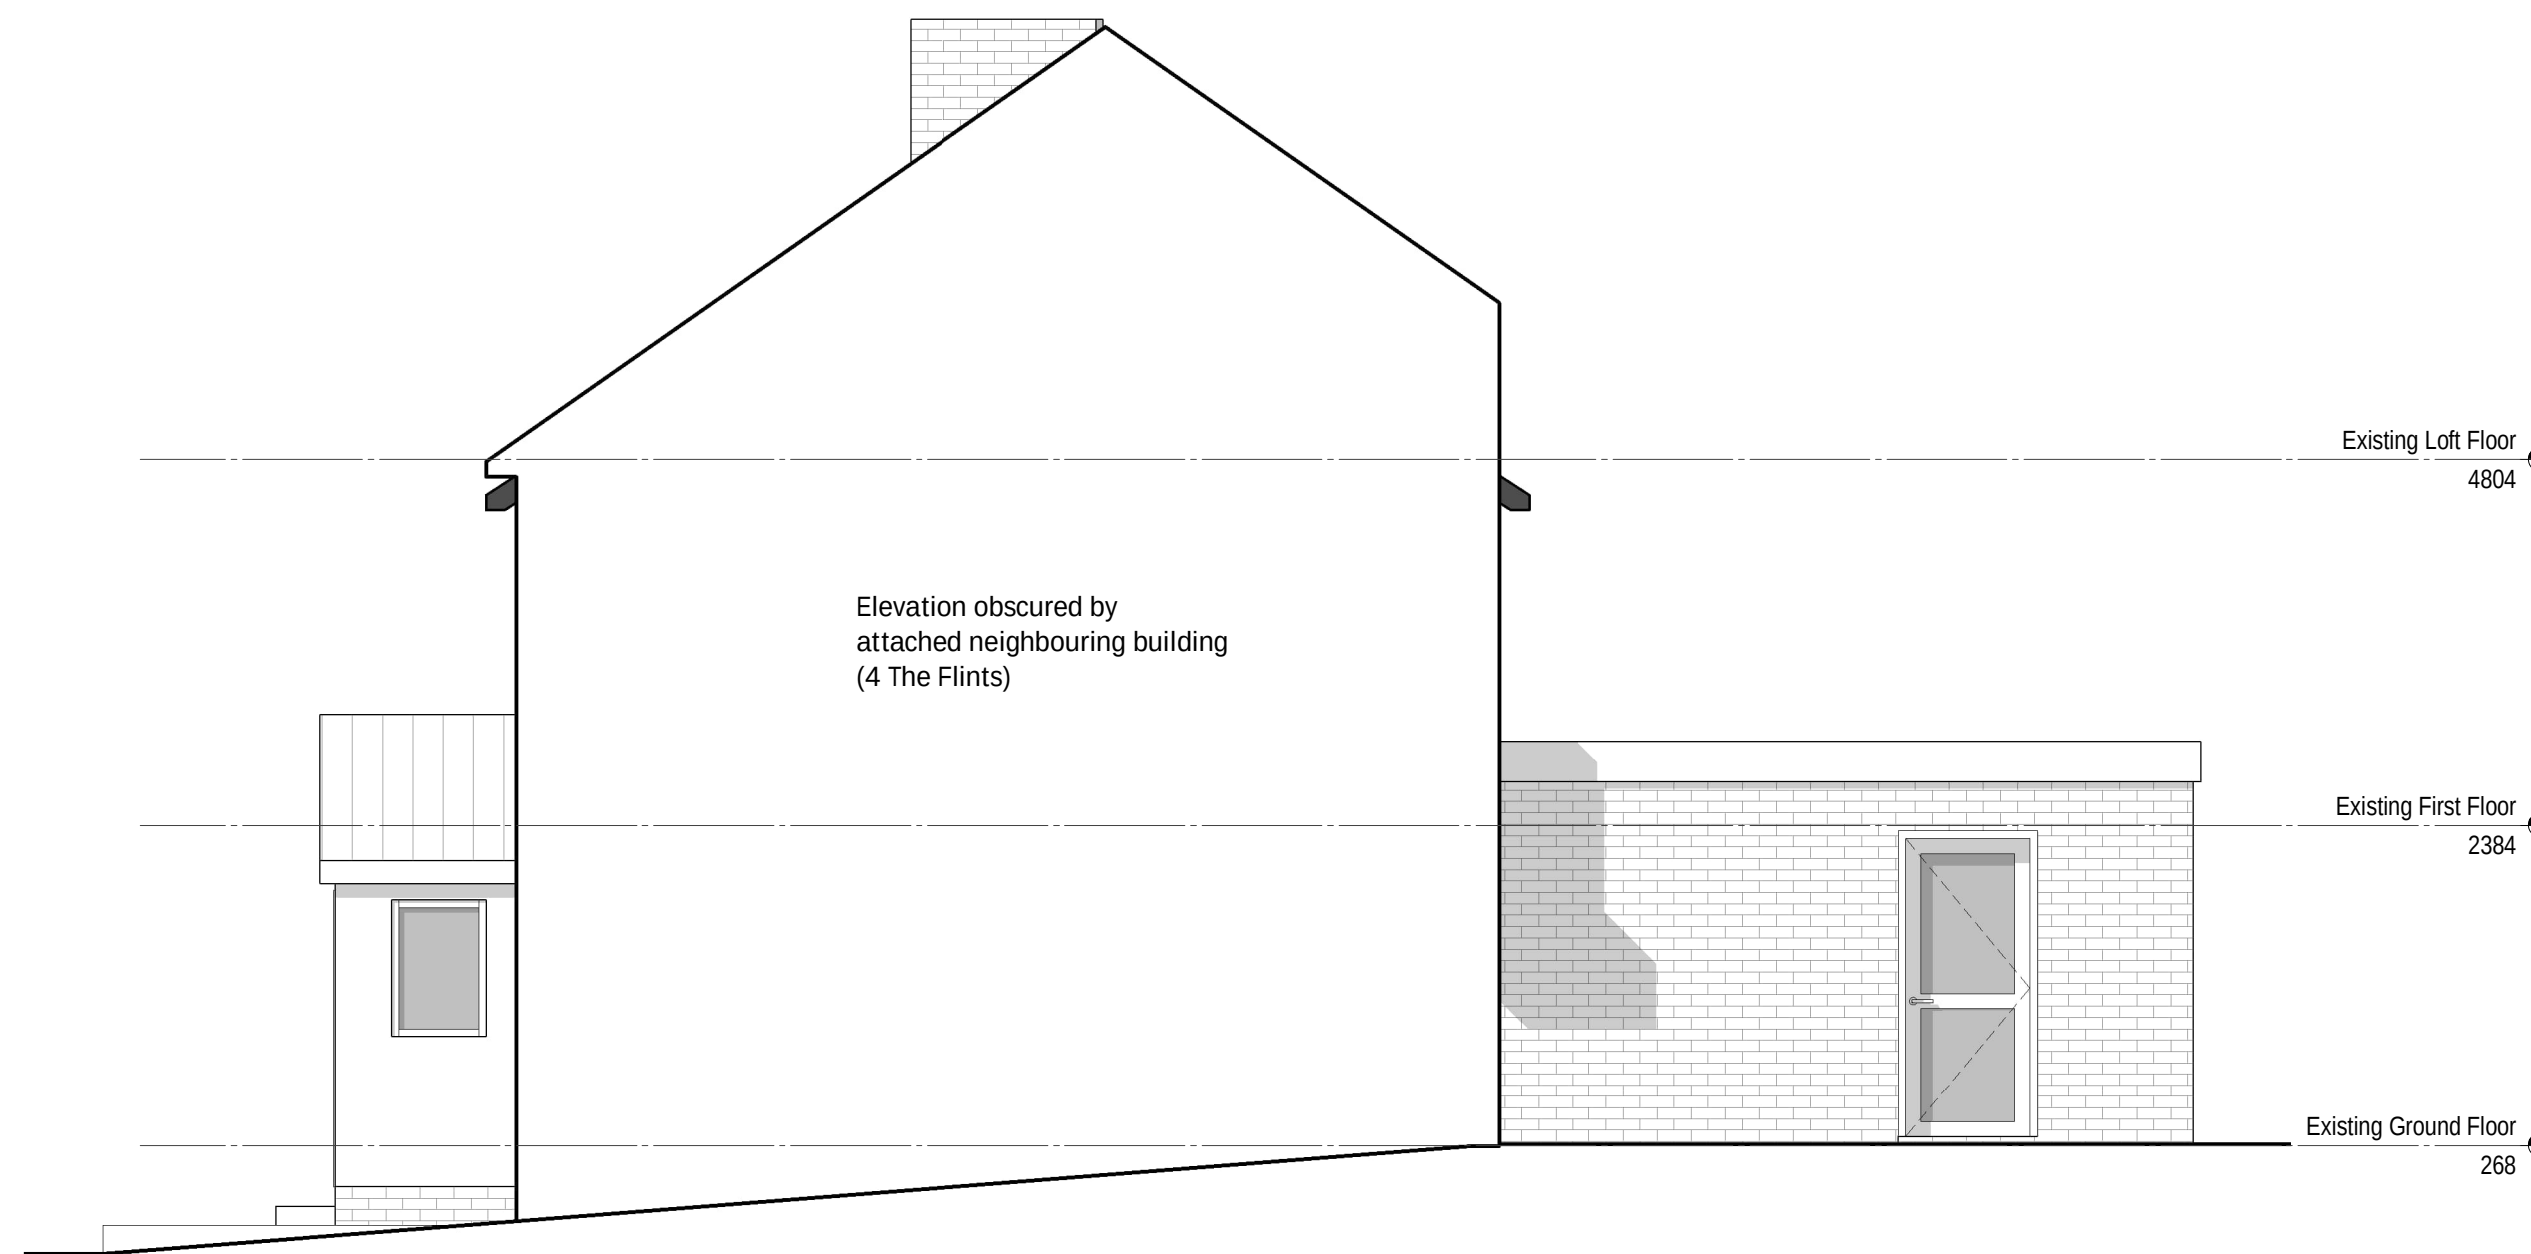

4 Existing Side (2) Elevation
1 : 50