


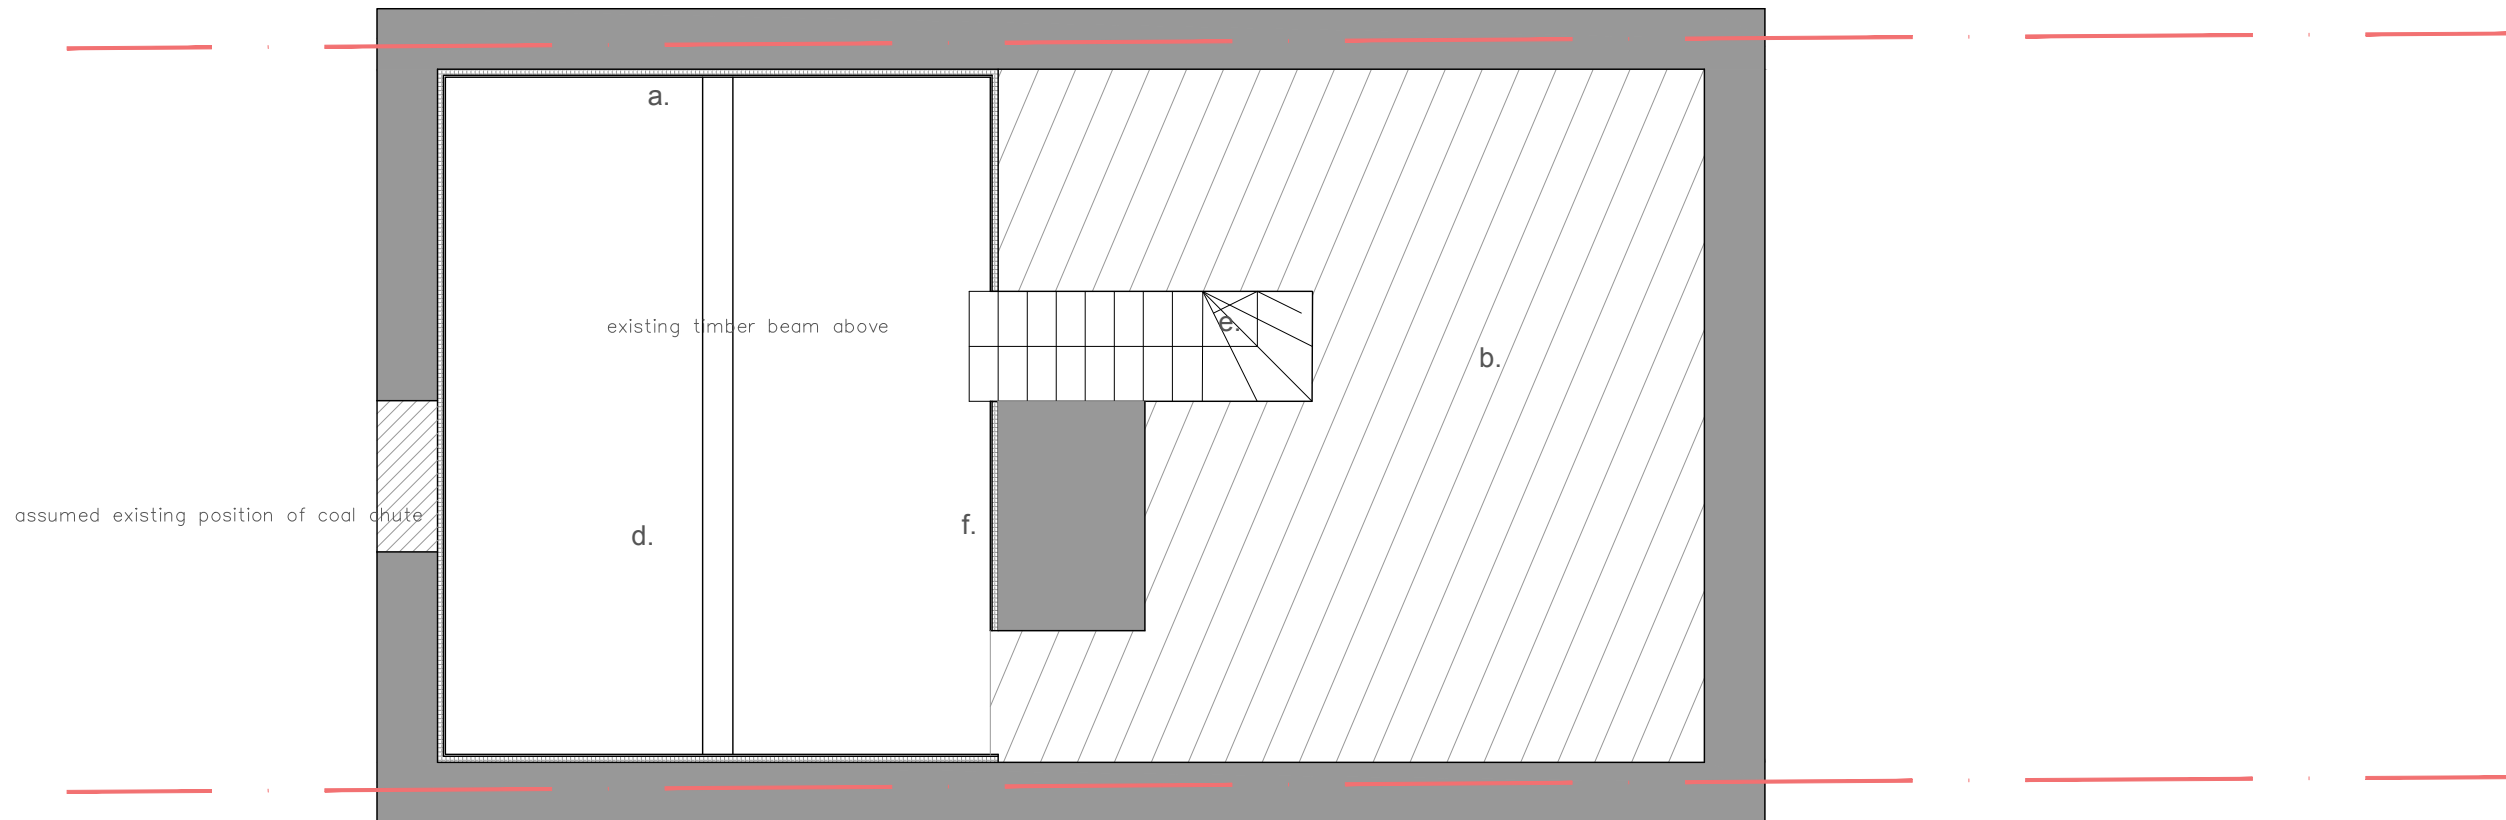

Notes:

- a. Recent wall lining
- b. Void to rear
- c. Existing utility area
- d. Existing exposed ceiling above
- e. Existing stone stair
- f. Existing chimney breast



Note: This drawing is copyright

Michael Collins Architect LLP

Note: to be read in conjunction with Structural Engineers
Information, specification and drawings

23 Tilehouse Street
Job No.
206 Existing basement Plan

All setting out dimensions to be checked on site by
contractor and any discrepancies to be noted ASAP.
Windows, steelwork, to be site sized.

Stage: Stage 2
Status: Preliminary

013
REVISION Scale
1:50@A3